



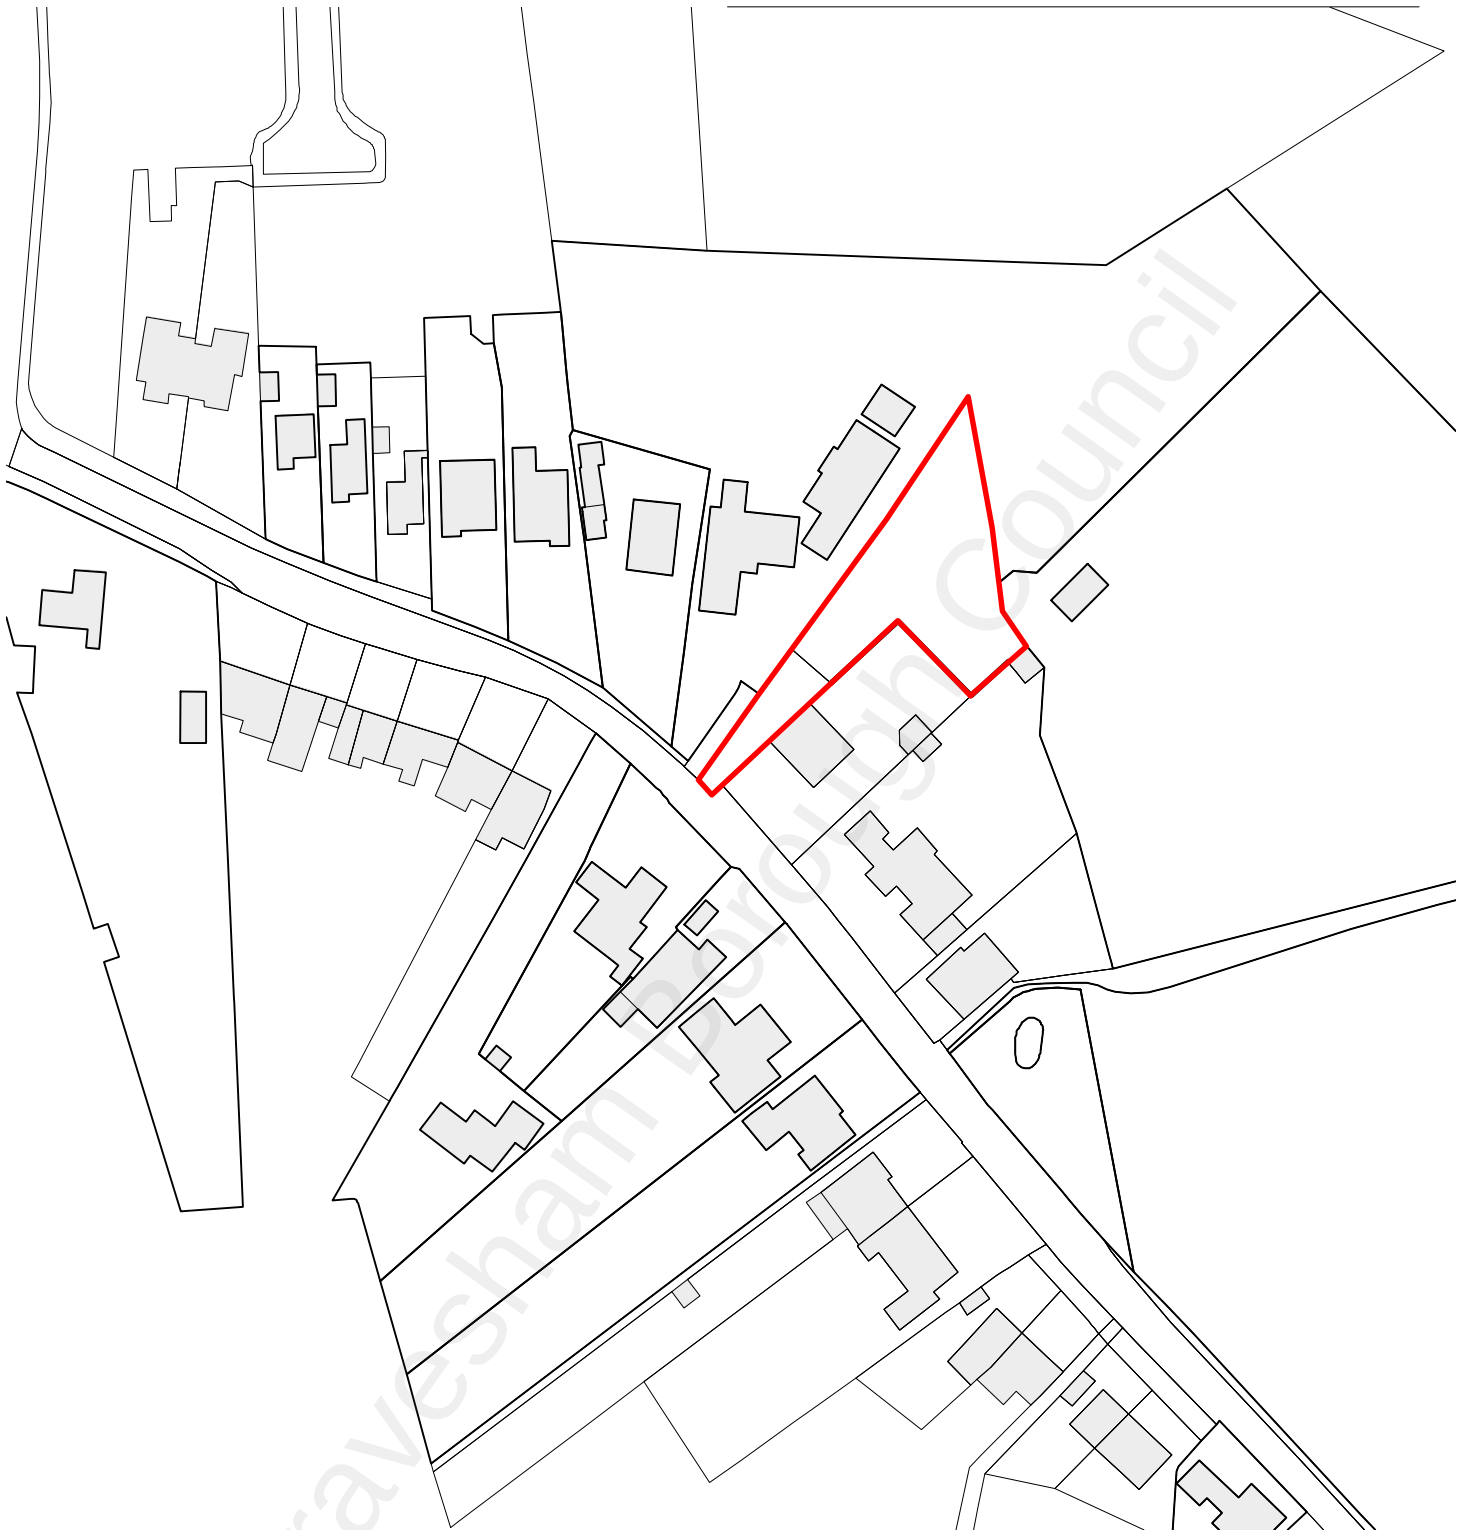


2 The Parade, Ash Road, Hartley
Longfield, Kent DA3 8BG

Tel: 01474 703705

www.grahamsimpkinplanning.co.uk

Email: webmail@grahamsimpkinplanning.co.uk

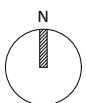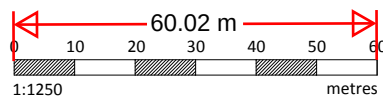

Project Title Norwood Farm House, Norwood Lane, Meopham, DA13 0YF		Job No 3043	Drawing Title Site Location Plan		Drawing No 01	Revision A
Date 30.04.2020	Drawn by MDE	Checked by GKS	Scale 1:1250 @ A4	Note Reproduced from the Ordnance Survey Map with the permission of the Controller of Her Majesty's Stationery Office © Crown Copyright License No. AL818151		