


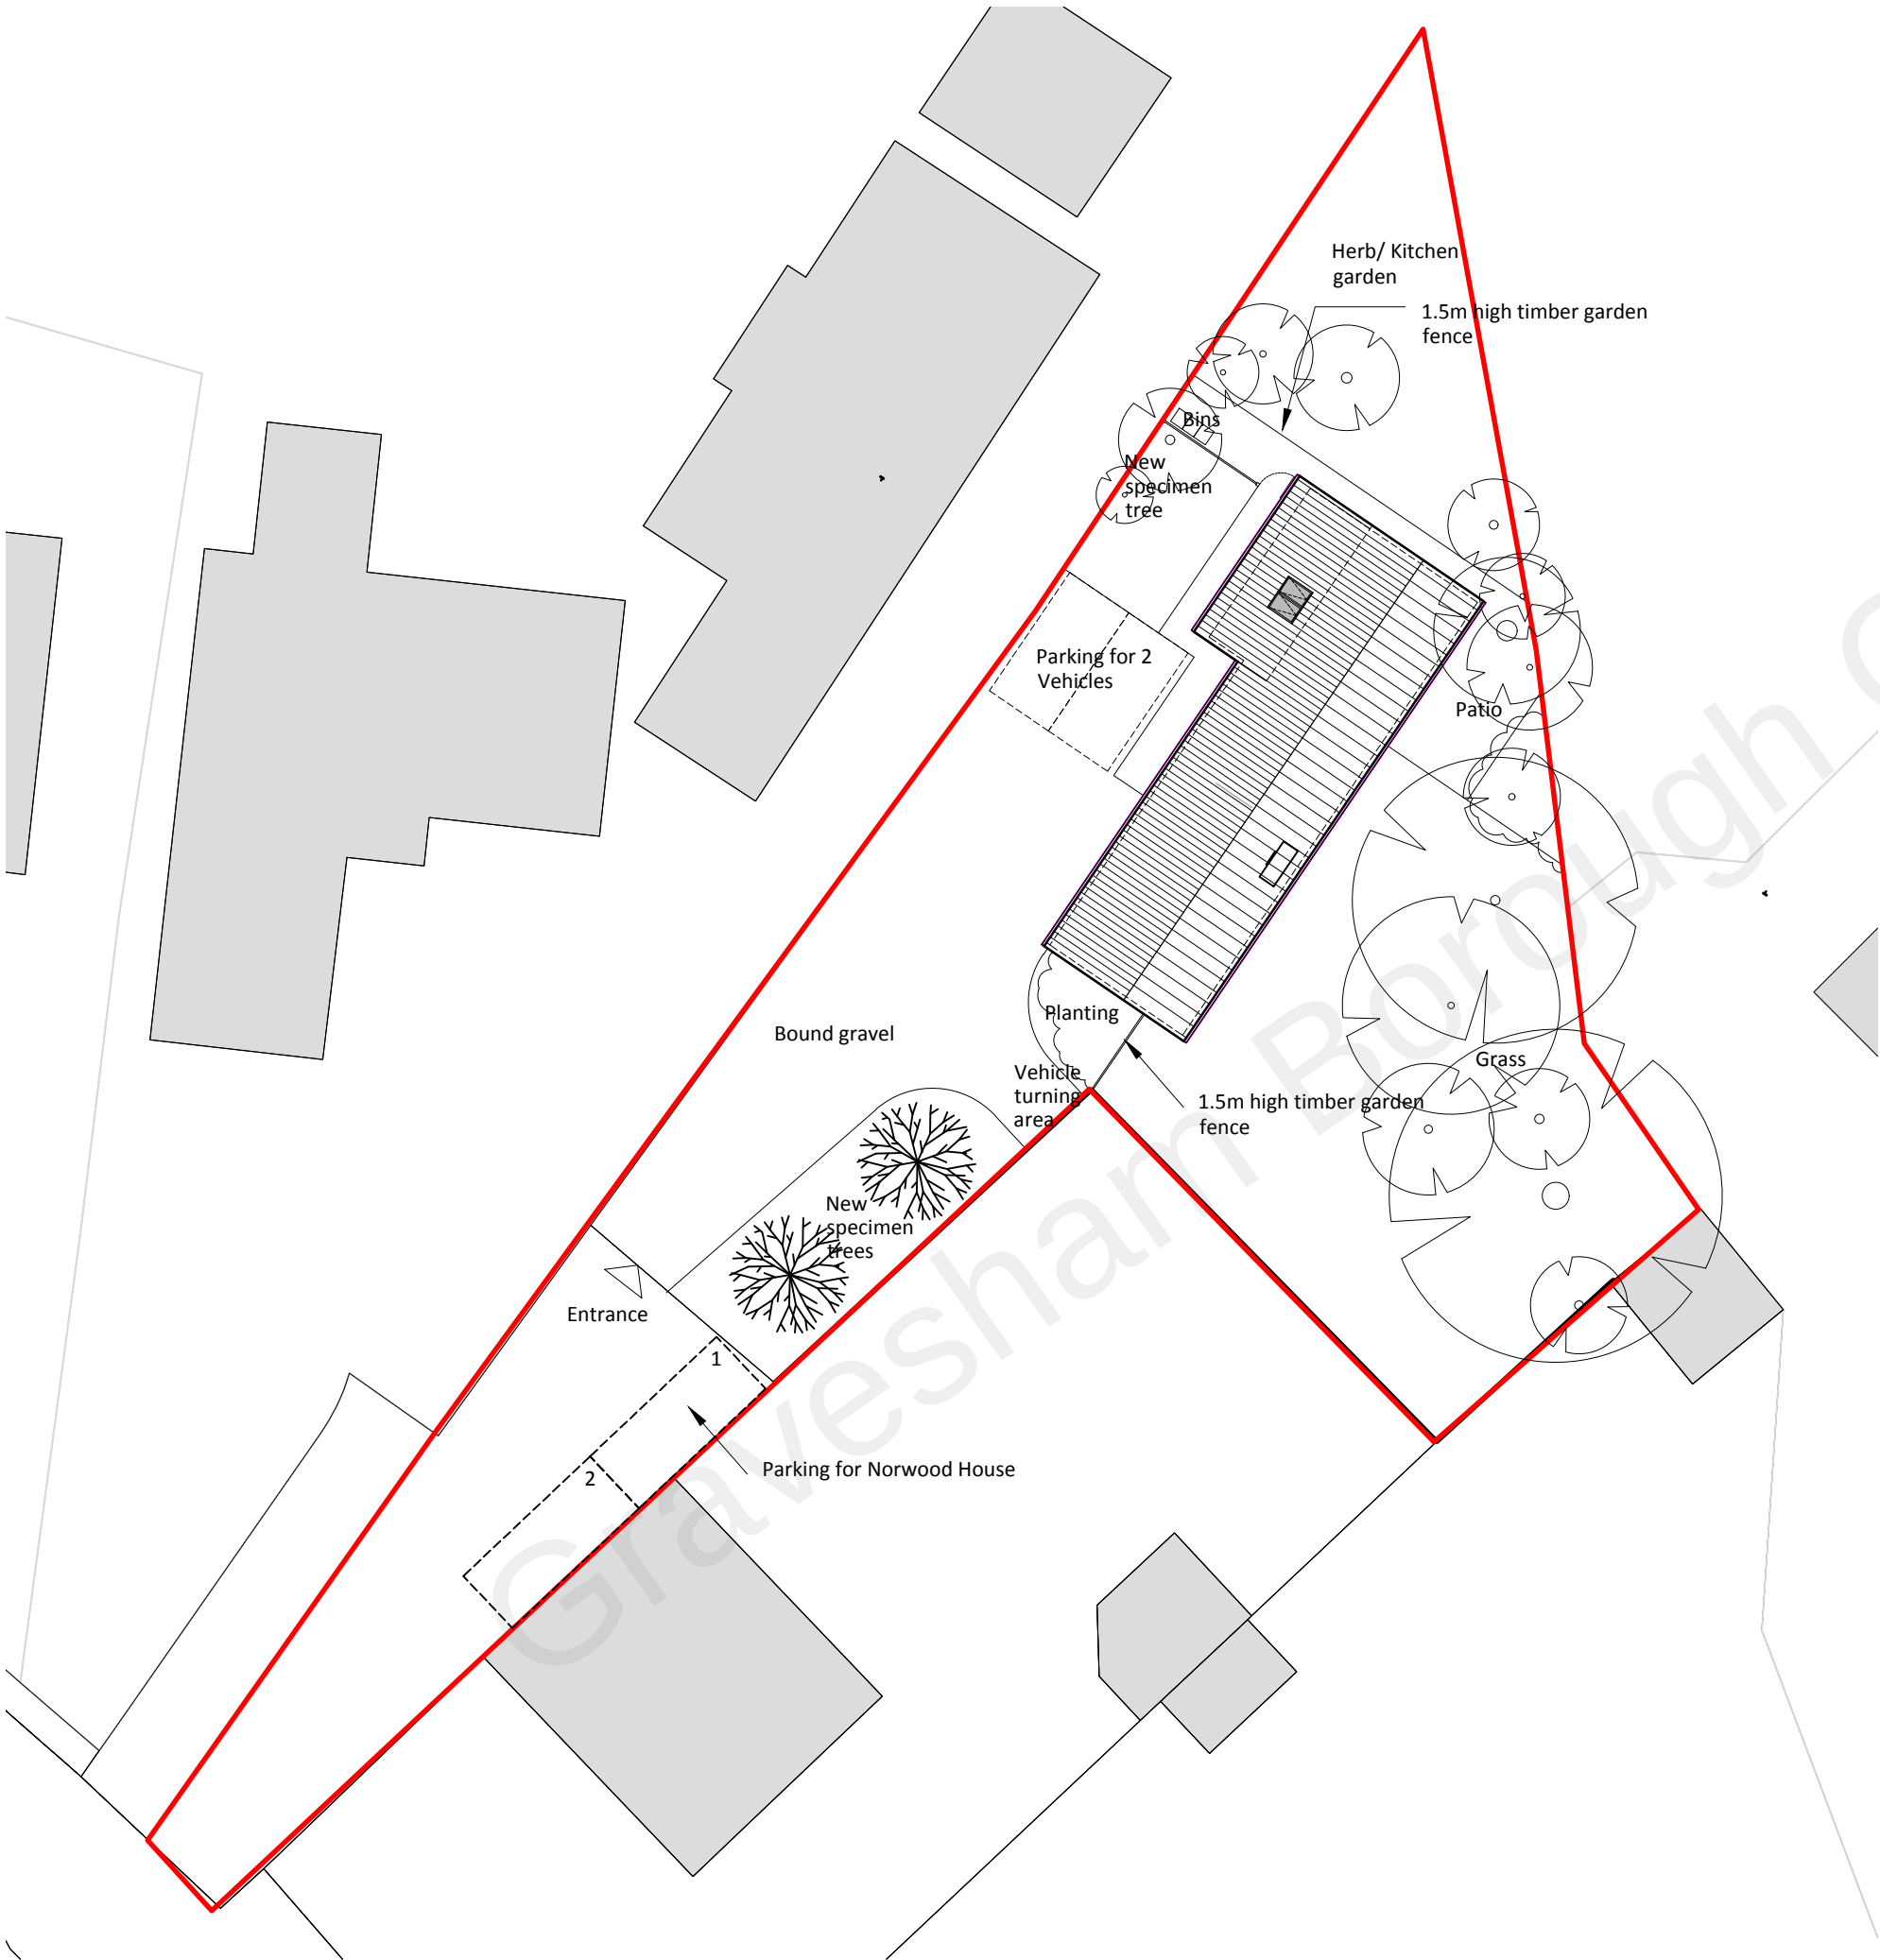

Proposed Block Plan
1:250



2 The Parade, Ash Road, Hartley
Longfield, Kent DA3 8BG
Tel: 01474 703705
www.grahamsimpkinplanning.co.uk
Email: webmail@grahamsimpkinplanning.co.uk

Project Title Norwood Farm House, Norwood Lane, Meopham DA13 0YF		Job No 3043
Drawing Title Proposed Block Plan	Drawing No 03	Revision A
Date 25.07.2019	Drawn by DA	Checked by JB
Scale 1:250 @ A3	Note	

