

Clay roof tiles


Black metal gutters and downpipes

Timber weaterboarding (black)


White painted timber windows and doors

Brick plinth (red multi to match existing farmhouse)


This drawing is protected by copyright and must not be copied or reproduced without the written consent of Graham Simpkin Planning. All dimensions and sizes to be checked on site. North points are indicative. ©

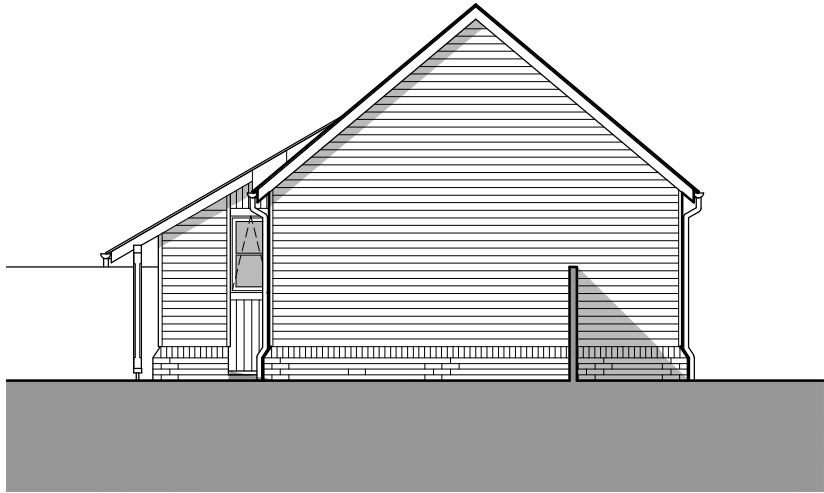

Proposed Front (South-West) Elevation
1:100

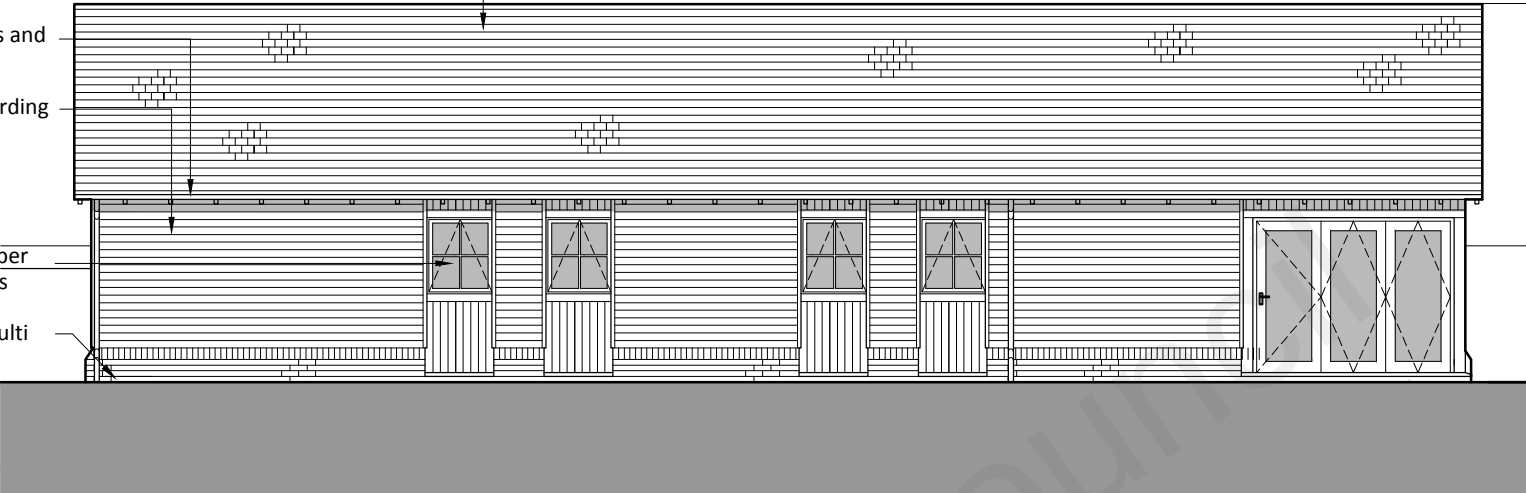

Proposed Side (South-East) Elevation
1:100

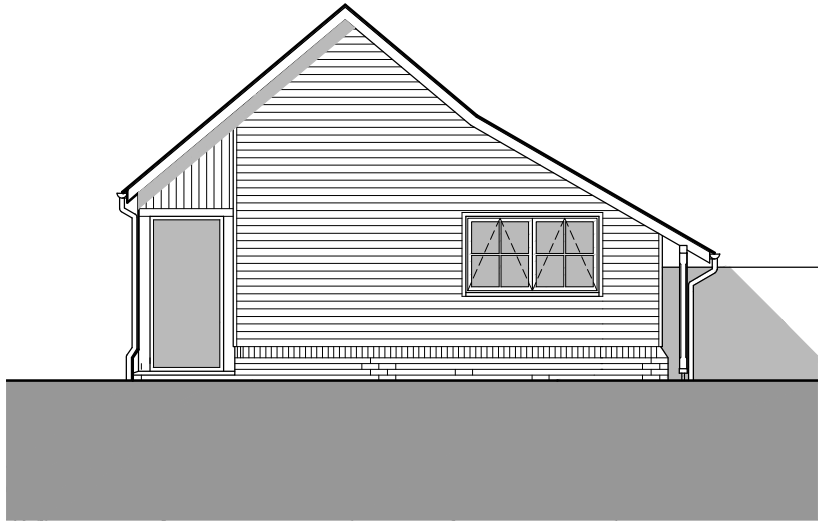

Proposed Rear (North-East) Elevation
1:100



Proposed Side (North-West) Elevation
1:100



2 The Parade, Ash Road, Hartley
Longfield, Kent DA3 8BG

Tel: 01474 703705
www.grahamsimpkinplanning.co.uk
Email: webmail@grahamsimpkinplanning.co.uk

Project Title Norwood Farm House, Norwood Lane, Meopham DA13 0YF		Job No 3043
Drawing Title Proposed Elevations	Drawing No 04	Revision -
Date 25.07.2019	Drawn by DA	Checked by JB
Scale 1:100 @ A3	Note	

1:100 6 metres