




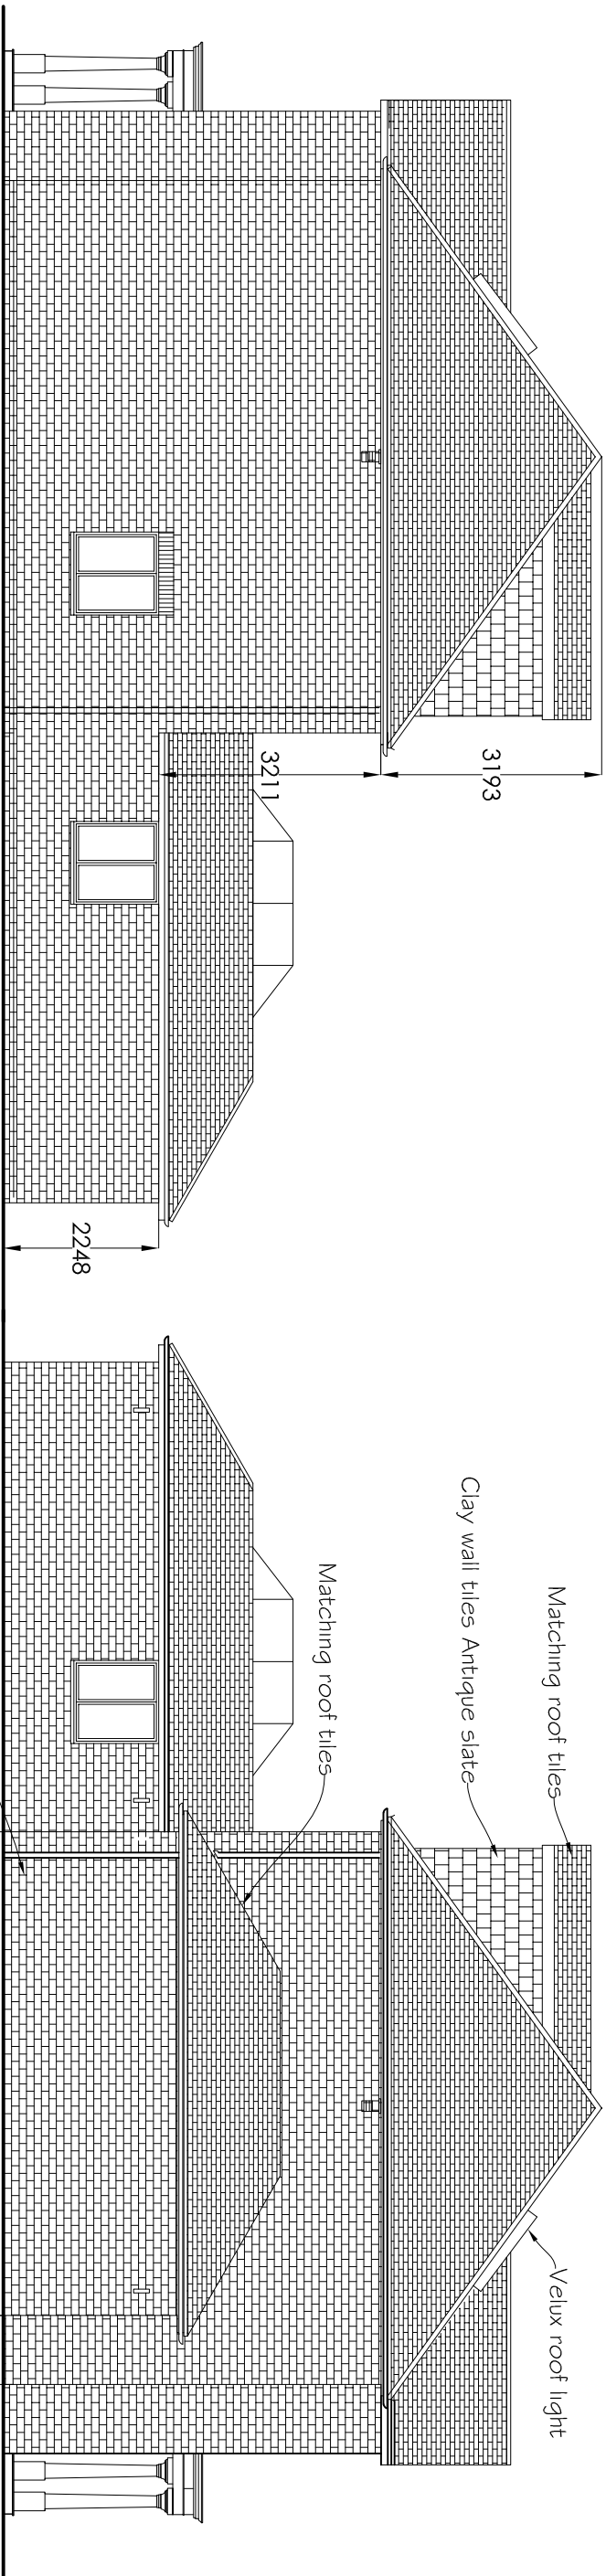


Proposed Western Elevation

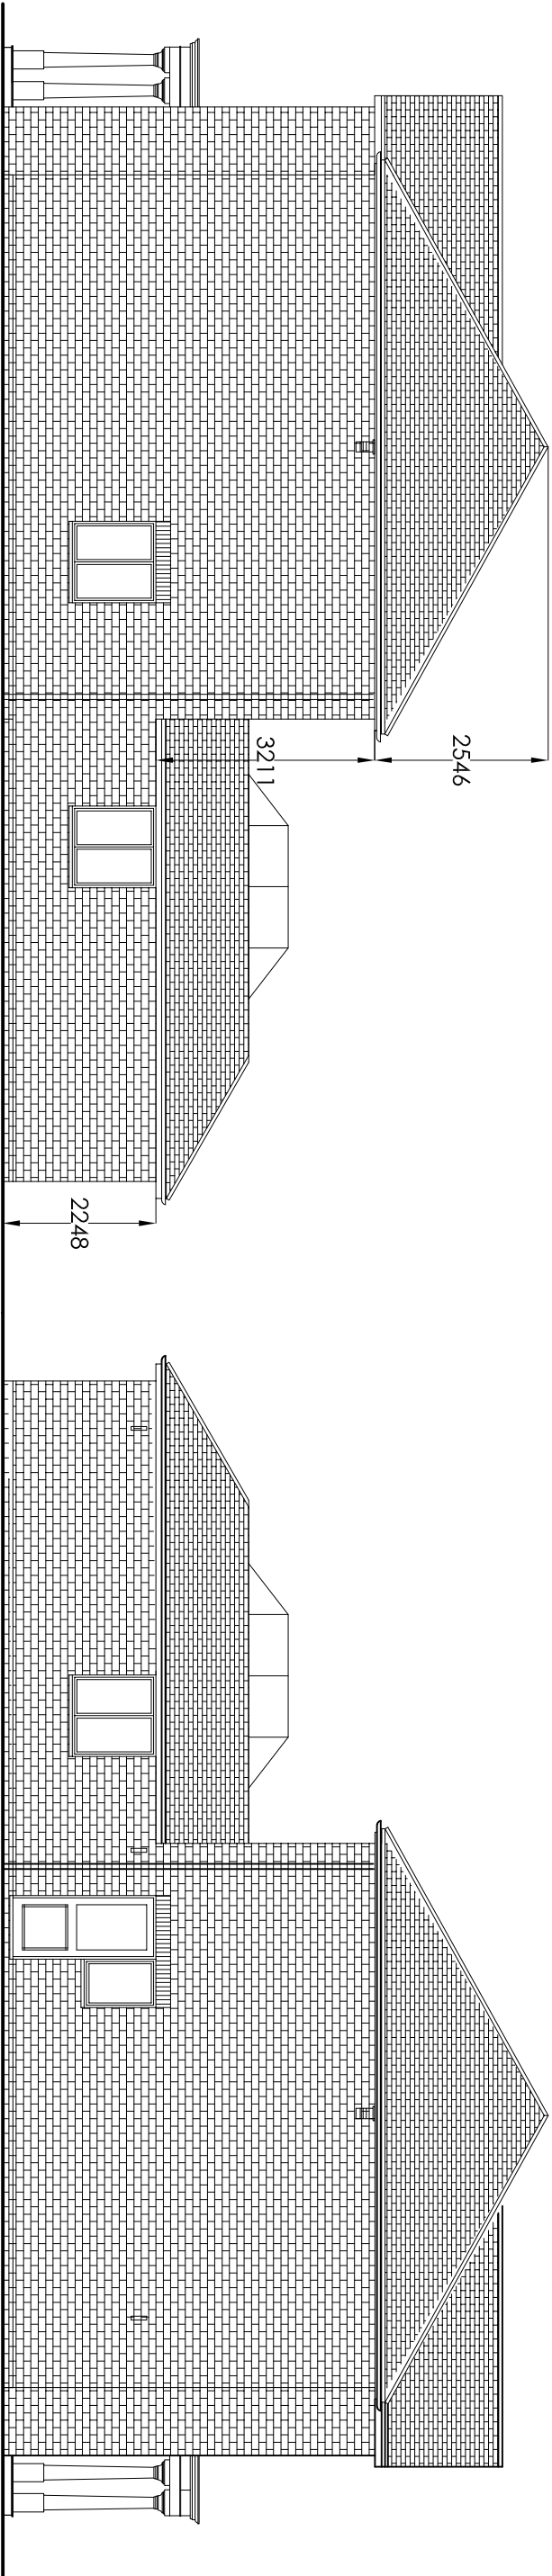

Existing Western Elevation

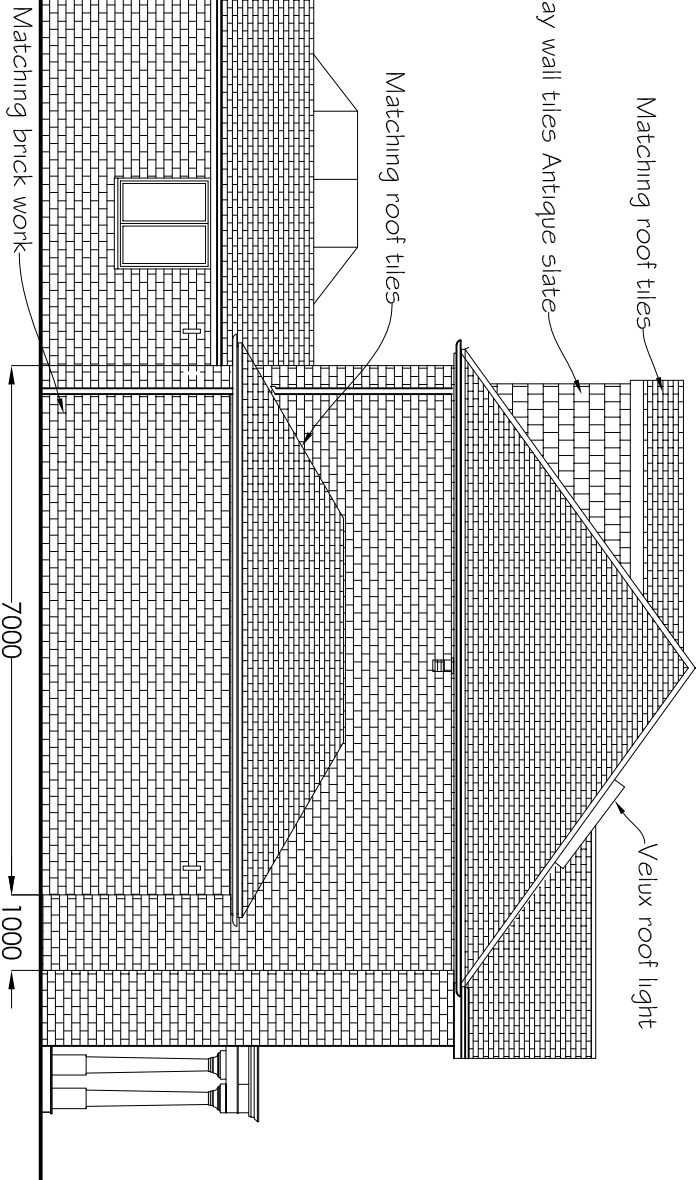

Proposed Eastern Elevation

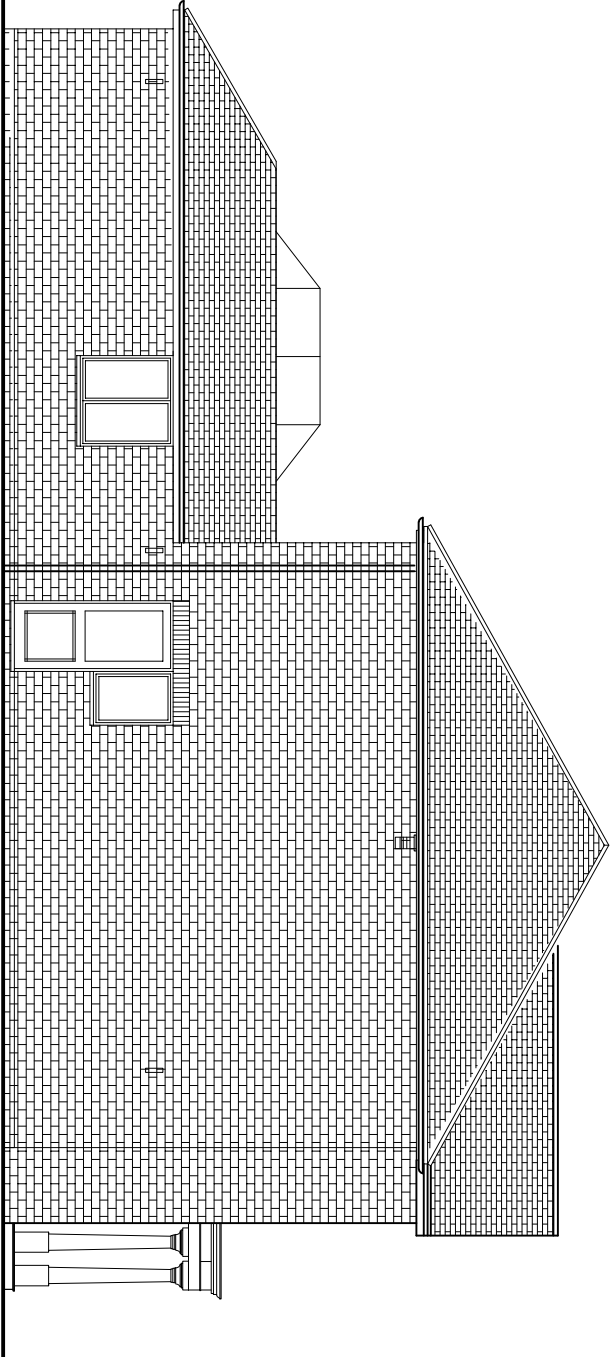

Existing Eastern Elevation

Project		Drawing Title	
Mr A S Gill Willow Platt Hermitage Road Higham Kent ME3 7NF Loft and Attached Double Garage		Existing and Proposed Side Elevations	
H S Channa		Drawn	HC
PICAROONS MAIDSTONE ROAD PLATT KENT TN15 8LB		Date	June 2026
Tel / Fax: 01732 605759 E-mail: hbchanna@tiscali.co.uk		Scale	1 : 100
		Drawing No.	WP/A3/02