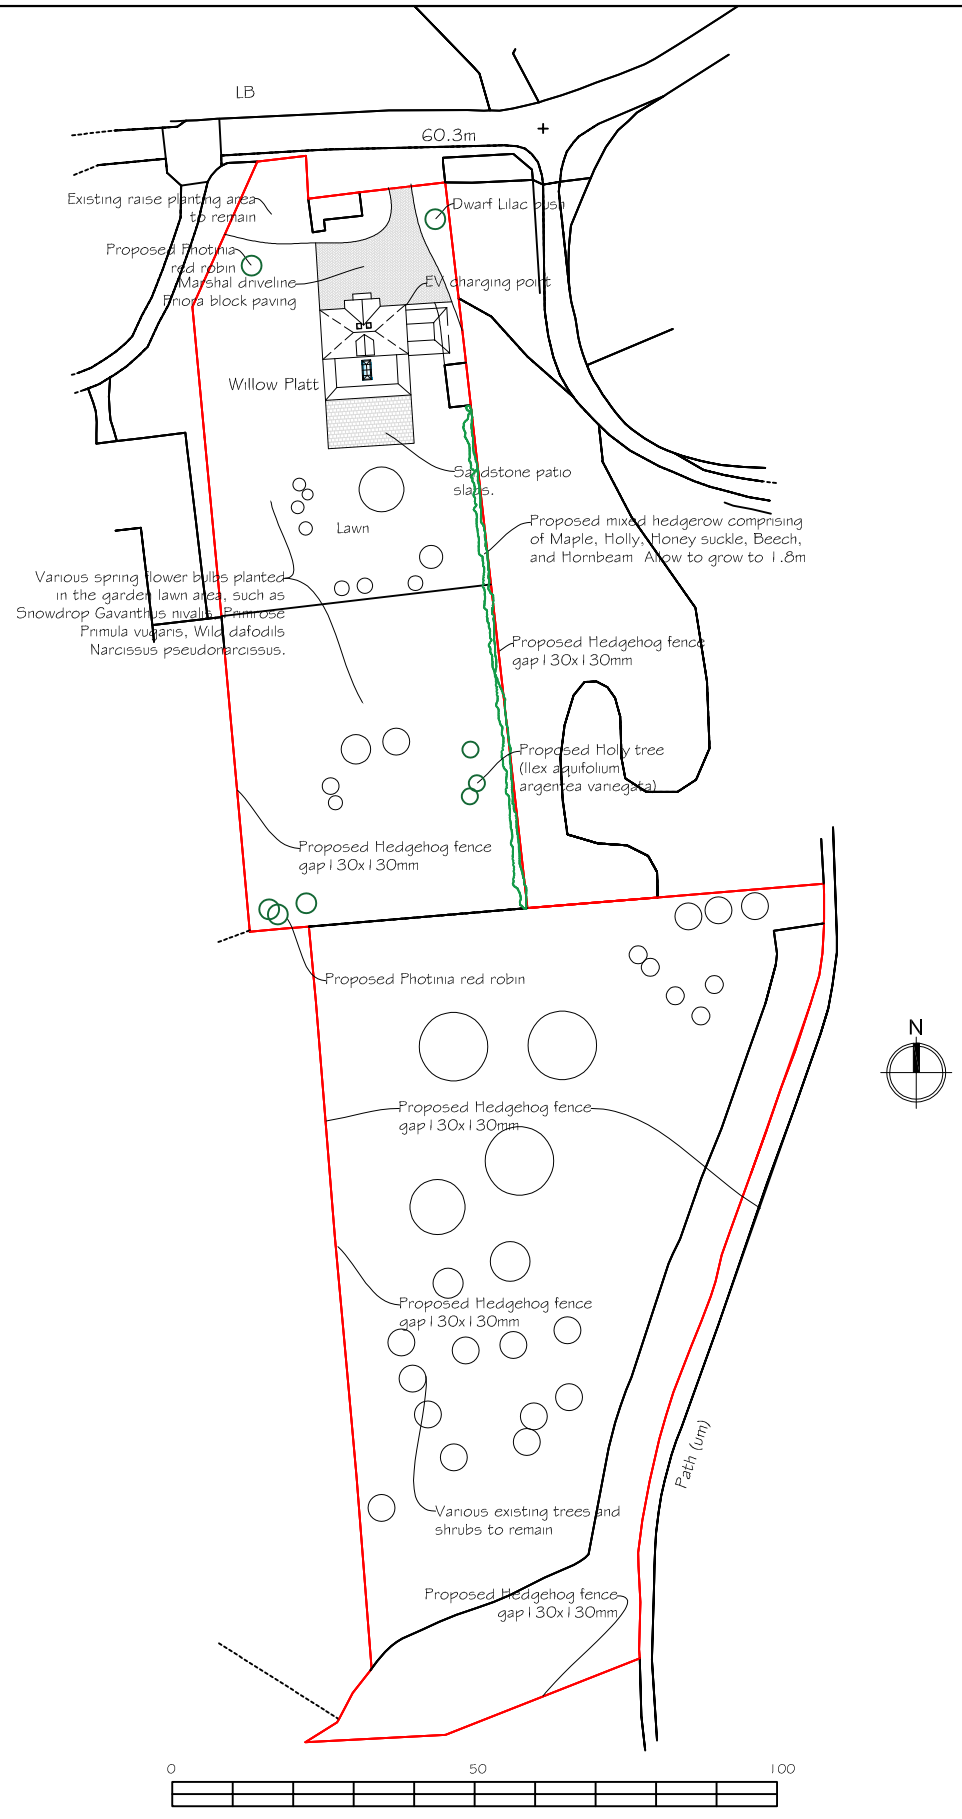

Proposed Block Plan

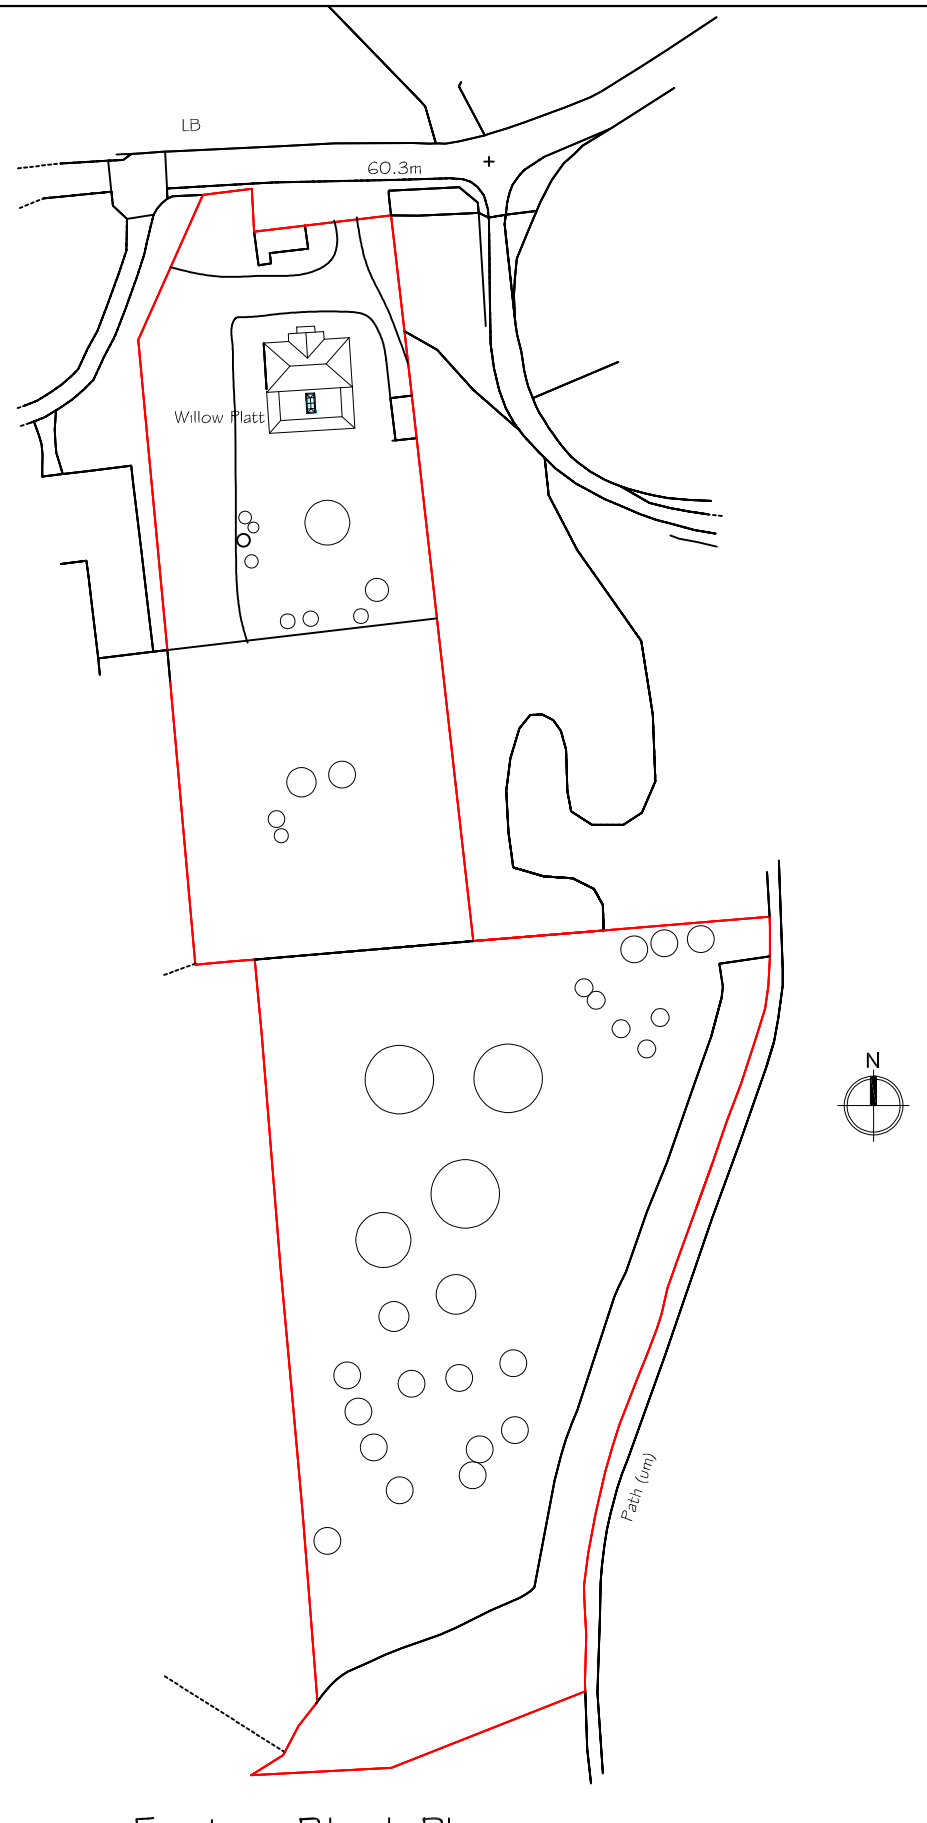

Existing Block Plan

Project

Mr A S Gill Willow Platt Hermitage Road Higham Kent ME3 7NF
Loft and Attached Double Garage

Drawing Title

Existing and Proposed Block Plans

H S Channa

PICAROONS MAIDSTONE ROAD PLATT KENT TN15 8LB

Tel / Fax: 01732 605759 E-mail: hbchanna@tiscali.co.uk

Drawn	Date	Scale	Drawing No.
HC	June 2026	1:1250	WP/A3/07