

Report all discrepancies, errors and omissions.

work on site or preparing shop drawings.

All materials, components and workmanship are to comply with the relevant British Standards, Codes of Practice, and appropriate manufacturers recommendations that from time to time shall apply.

For all specialist work, see relevant drawings



Existing drawing survey carried out by others.
All dimensions, openings, levels etc to be checked on site prior to any construction work.

Drainage - All existing drainage runs including RWP, SVPs, BIGs etc to be confirmed on site. Existing Manholes including Invert and Cover Levels to be confirmed.

Client and/or builder to confirm acceptance with relevant water board for Build Over consent of Mains Sewer.


BDK Design accept no responsibility for inaccuracies on drawings provided by others.

All Party Wall awards are the responsibility of the owner and we accept no liability for boundary inaccuracy.

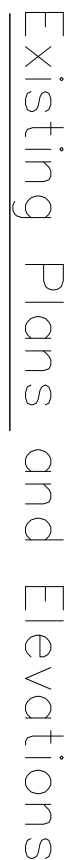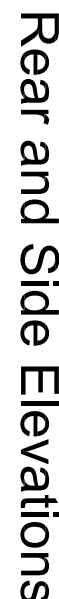

Scale 1:100@A1

Scale 1:100

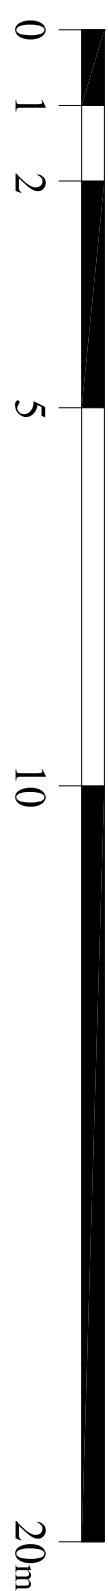

Design & Planning —
e.bang@bdk-design.com

PROJECT:		Mr A Smith	
		Larchwood	
		Hazels Farm	
		Southfield	
DESCRIPTION			
Existing Pans and Elevators			
SCALE 1/4" = 1'	DATE	DRAWN	CHECKED
AS SHOWN		BK	BK
PROJECT NO.	DRAWING NO.		REVISION
41-PL2	41-PL2-100		A