


HH - Householder Planning App.

© This drawing is the property of Bluelime Retail Ltd who retain the sole copyright of its contents & it may not be reproduced in part or in whole without written permission

- DRAINAGE STORM NEW
- DRAINAGE STORM EXISTING
- DRAINAGE STORM EXISTING REMOVED
- DRAINAGE FOUL NEW
- DRAINAGE FOUL EXISTING
- DRAINAGE FOUL EXISTING REMOVED
- DRAINAGE COMBINED NEW
- DRAINAGE COMBINED EXISTING
- DRAINAGE COMBINED EXISTING REMOVED

EXTERNAL FINISHES SCHEDULE	
1	MarleyEternit Rivendale Fibre Cement Slate Roofing - color to match existing
2	MarleyEternit DuoModern Concrete Tiles - color to match existing
3	MarleyEternit Wessex Concrete Tiles Low pitched roof solution - color to match existing
4	GRP Flat Roof
5	MarleyEternit Clay Plain Roof Tile - color to match existing
6	Powdercoated White Aluminium Door system by Express Bifolds (Jon Wakley 01737 760744)
7	White aluminium Bifold/French doors slim profile Sunflex system by Express Bifolds (Jon Wakley 01737 760744)
8	White aluminium Bifold/French doors slim profile Sunflex system by Express Bifolds (Jon Wakley 01737 760744)
9	White/Clear Velux Roof Lights (Triple Glazed recommended)
10	White/ light 'K' rendering
11	Red/Brown facing brick to match existing
12	MarleyEternit Fibre cement Cedral Lap weatherboard external cladding - color to match existing
13	White UPVC Fascia/Black UPVC Guttering to match existing
14	Material 14
15	Material 15

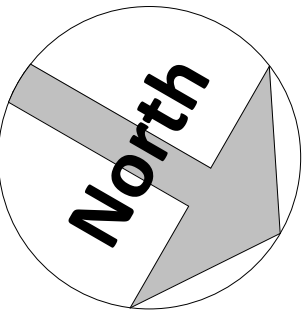

Amendments :			
Rev	Date	By	Description

Project :

Richard Jones
27 Lamorna Avenue, Gravesend

Title :
Planning Drawings
Proposed Plans

The Architects Of London
(0203 903 9093)

Bluelime Architecture
(01322 521026)


THE ARCHITECTS
A TRADING NAME OF LONDON
OF BLUELIME

27 Lamorna Avenue


Drawn by :	Scale :	@ A1	Date :
BL	1 : 50		04.09.2024

Drawing number :	Rev :
BL/DRG/3636/ 05	


Dimensions to be checked on site.

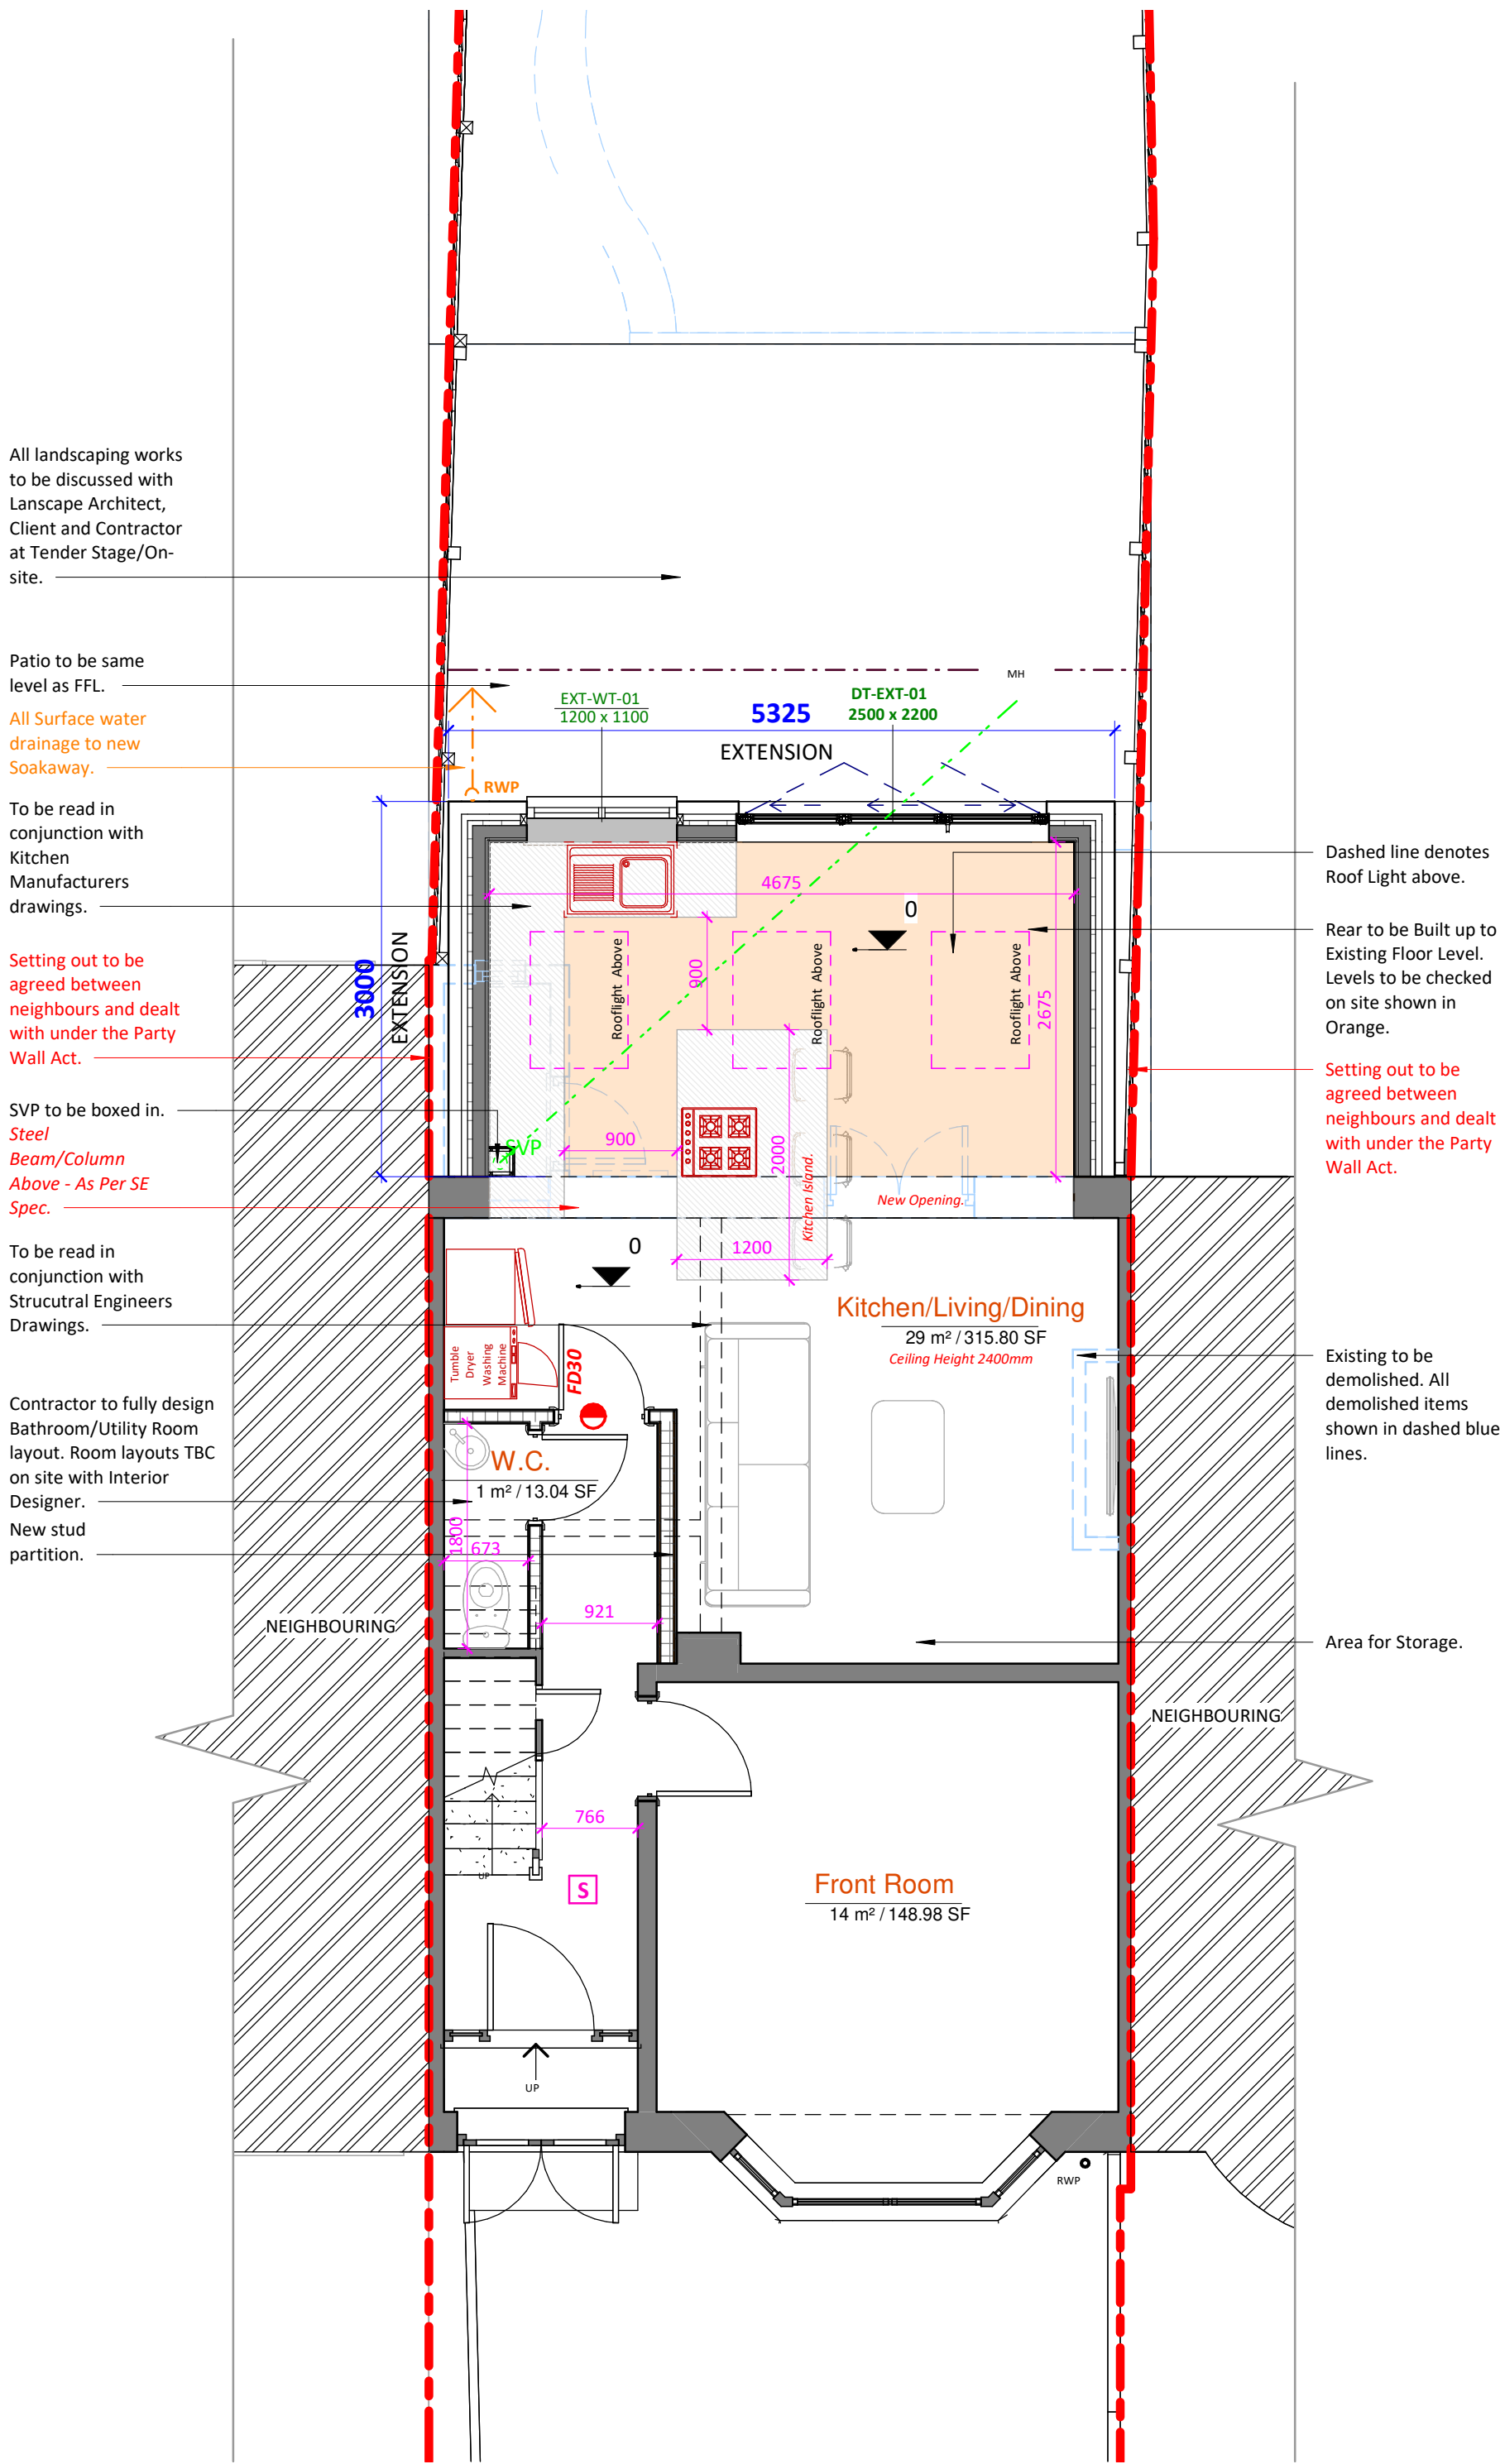

1 Proposed Ground Floor
1 : 50

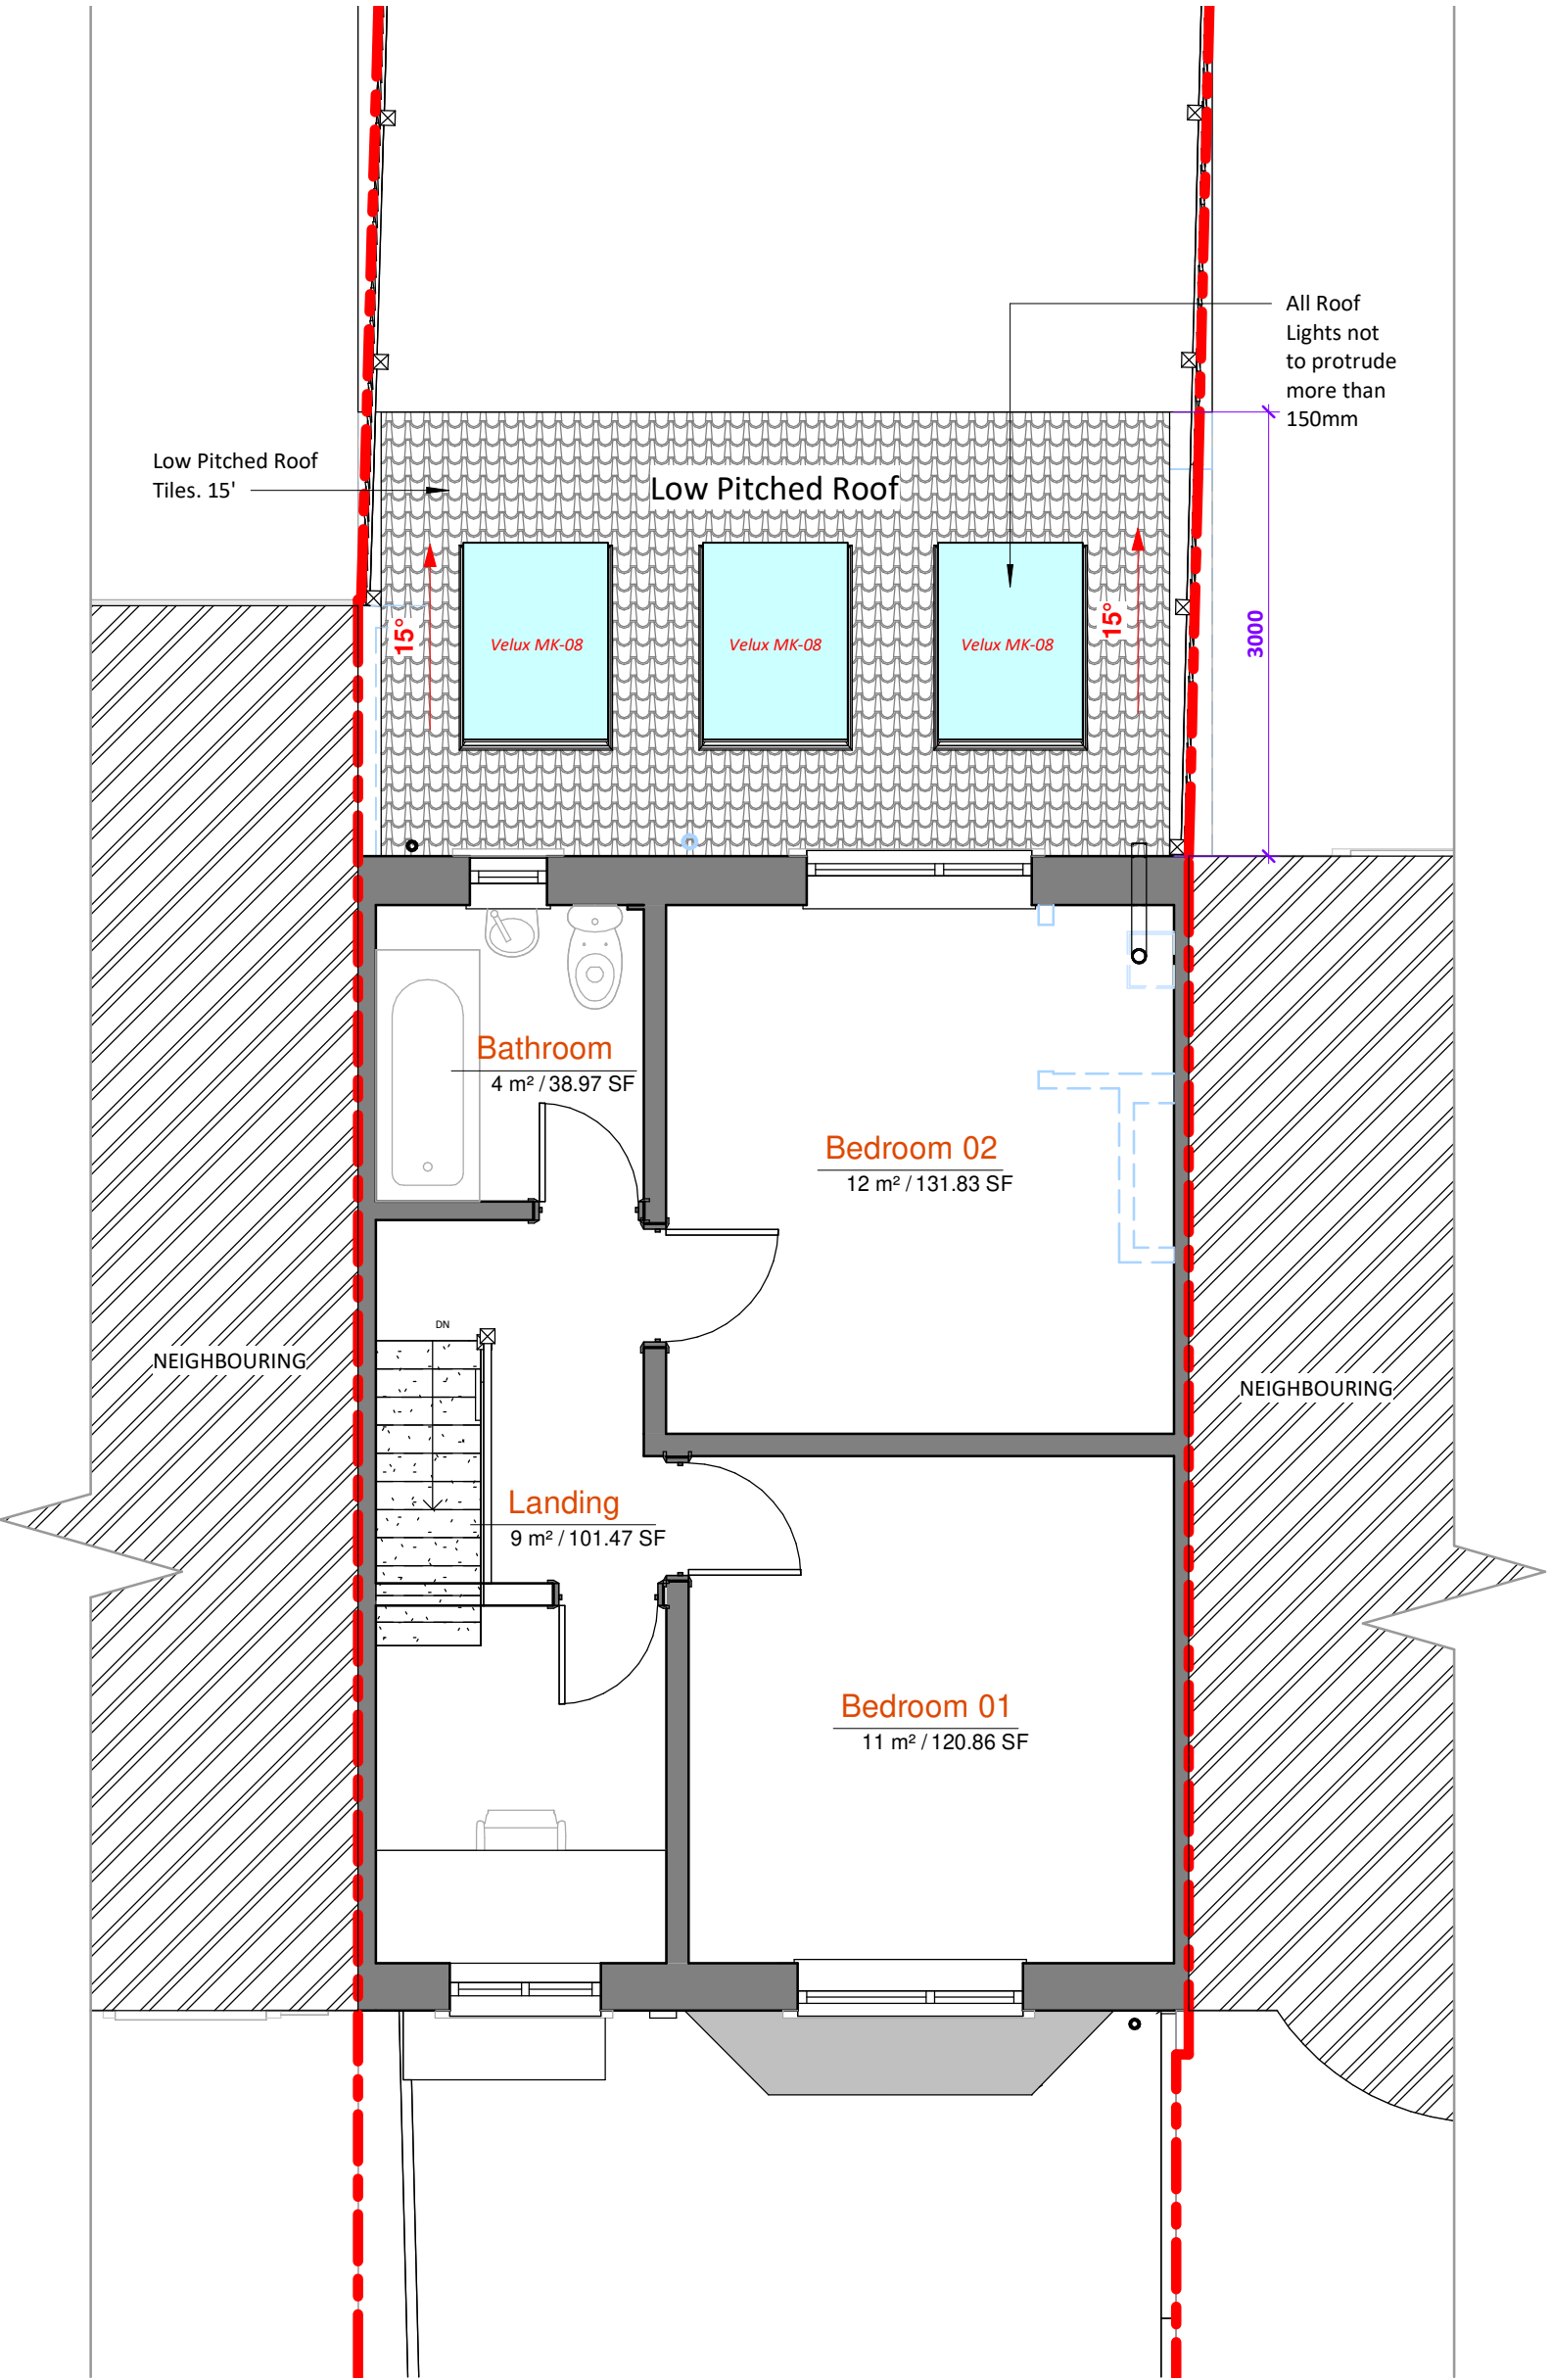

2 Proposed First Floor
1 : 50

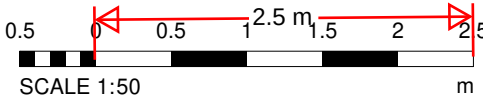

SCALE 1:50

04/09/2024 20:16:40