



1

Site Location Plan


1 : 1250

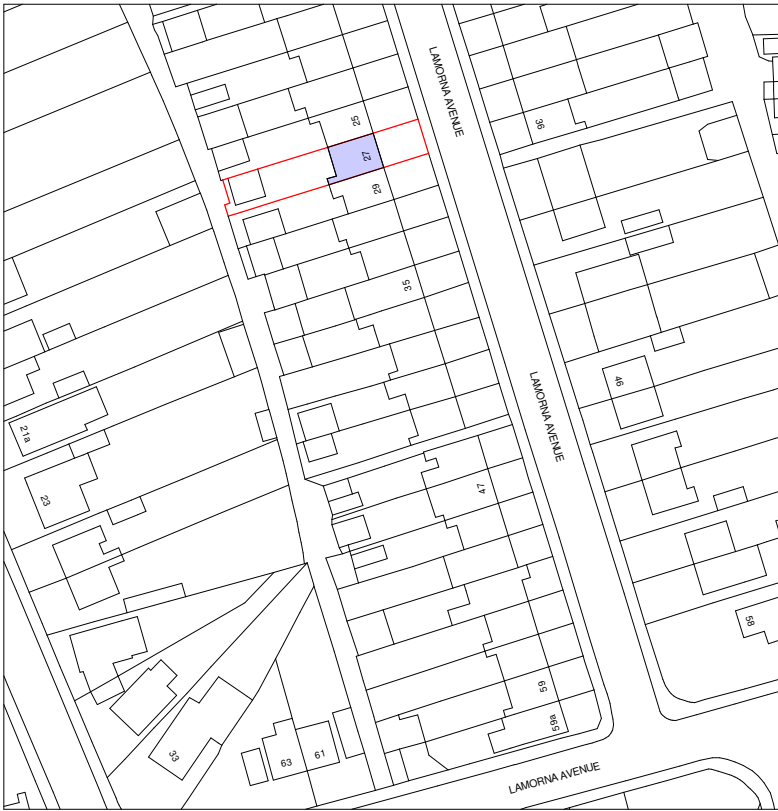

EXISTING RESIDENTIAL DWELLING.

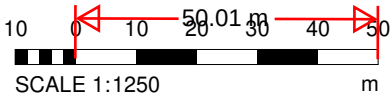

© This drawing is the property of Bluetime Retail Ltd who retain the sole copyright of its contents & it may not be reproduced in part or in whole without written permission

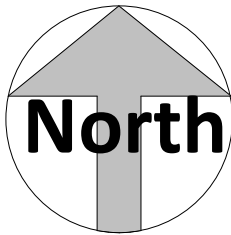

Amendments			
Rev :	Init :	Date :	Description :

Project:

Richard Jones
27 Lamorna Avenue,
Gravesend

Title :
Planning Drawings
Location plan 1-1250

The Architects Of
London
(0203 903 9093)

Bluetime
Architecture
(01322 521026)

THE
ARCHITECTS
OF LONDON
A TRADING NAME OF BLUETIME

27 Lamorna Avenue

Drawn by : AV	Scale : 1 : 1250	Date : 04.09.2024
Drawing number : BL/DRG/3636/ 01		Rev :

Dimensions to be checked on site.