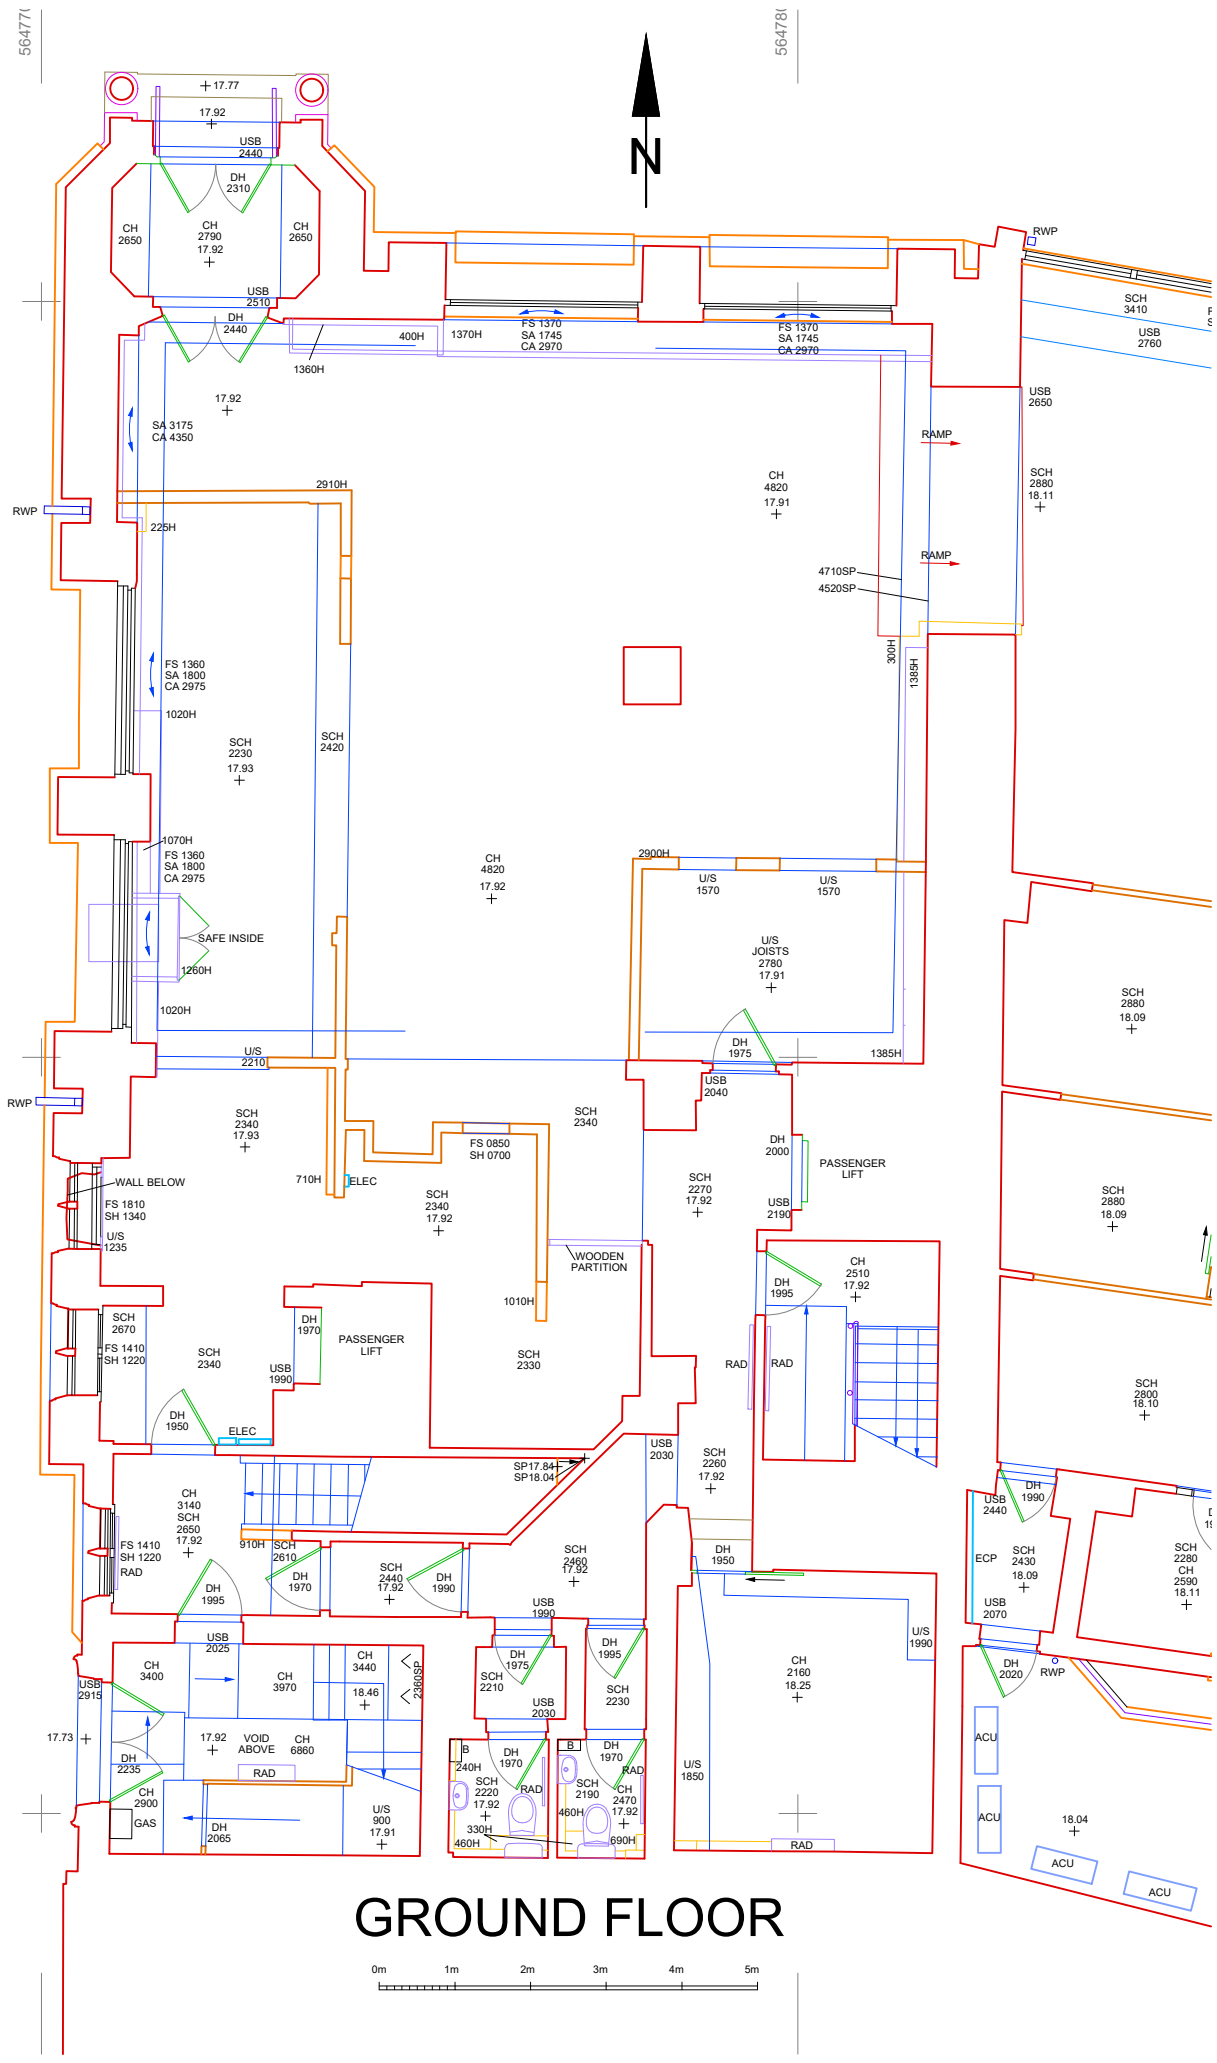

GROUND FLOOR

REVISION	DATE

LIME Architects
Studio 1, The Forge
20 Beardell Street
London SE19 1TP
E richard@LIME.uk.com
living in modern environments

PROJECT TITLE
No.30 KING STREET
GRAVESEND
DA12 2XX
Application for conversion of 1st,2nd & 3rd floors into residential

CLIENT
4KIWI LTD

DRAWING TITLE
EXISTING GROUND PLAN
No.30 KING STREET

DATE
JANUARY 2026

DRAWN BY
SCOPE / LIME

DRAWING No.
366- 25 - 03

Revision

SCALE
A3 @ 1:100

0 1 2 3 4 5
(m)