



LOCATION MAP SCALE 1:1250@A4 28, Orchard Avenue, Gravesend, DA11 7NX

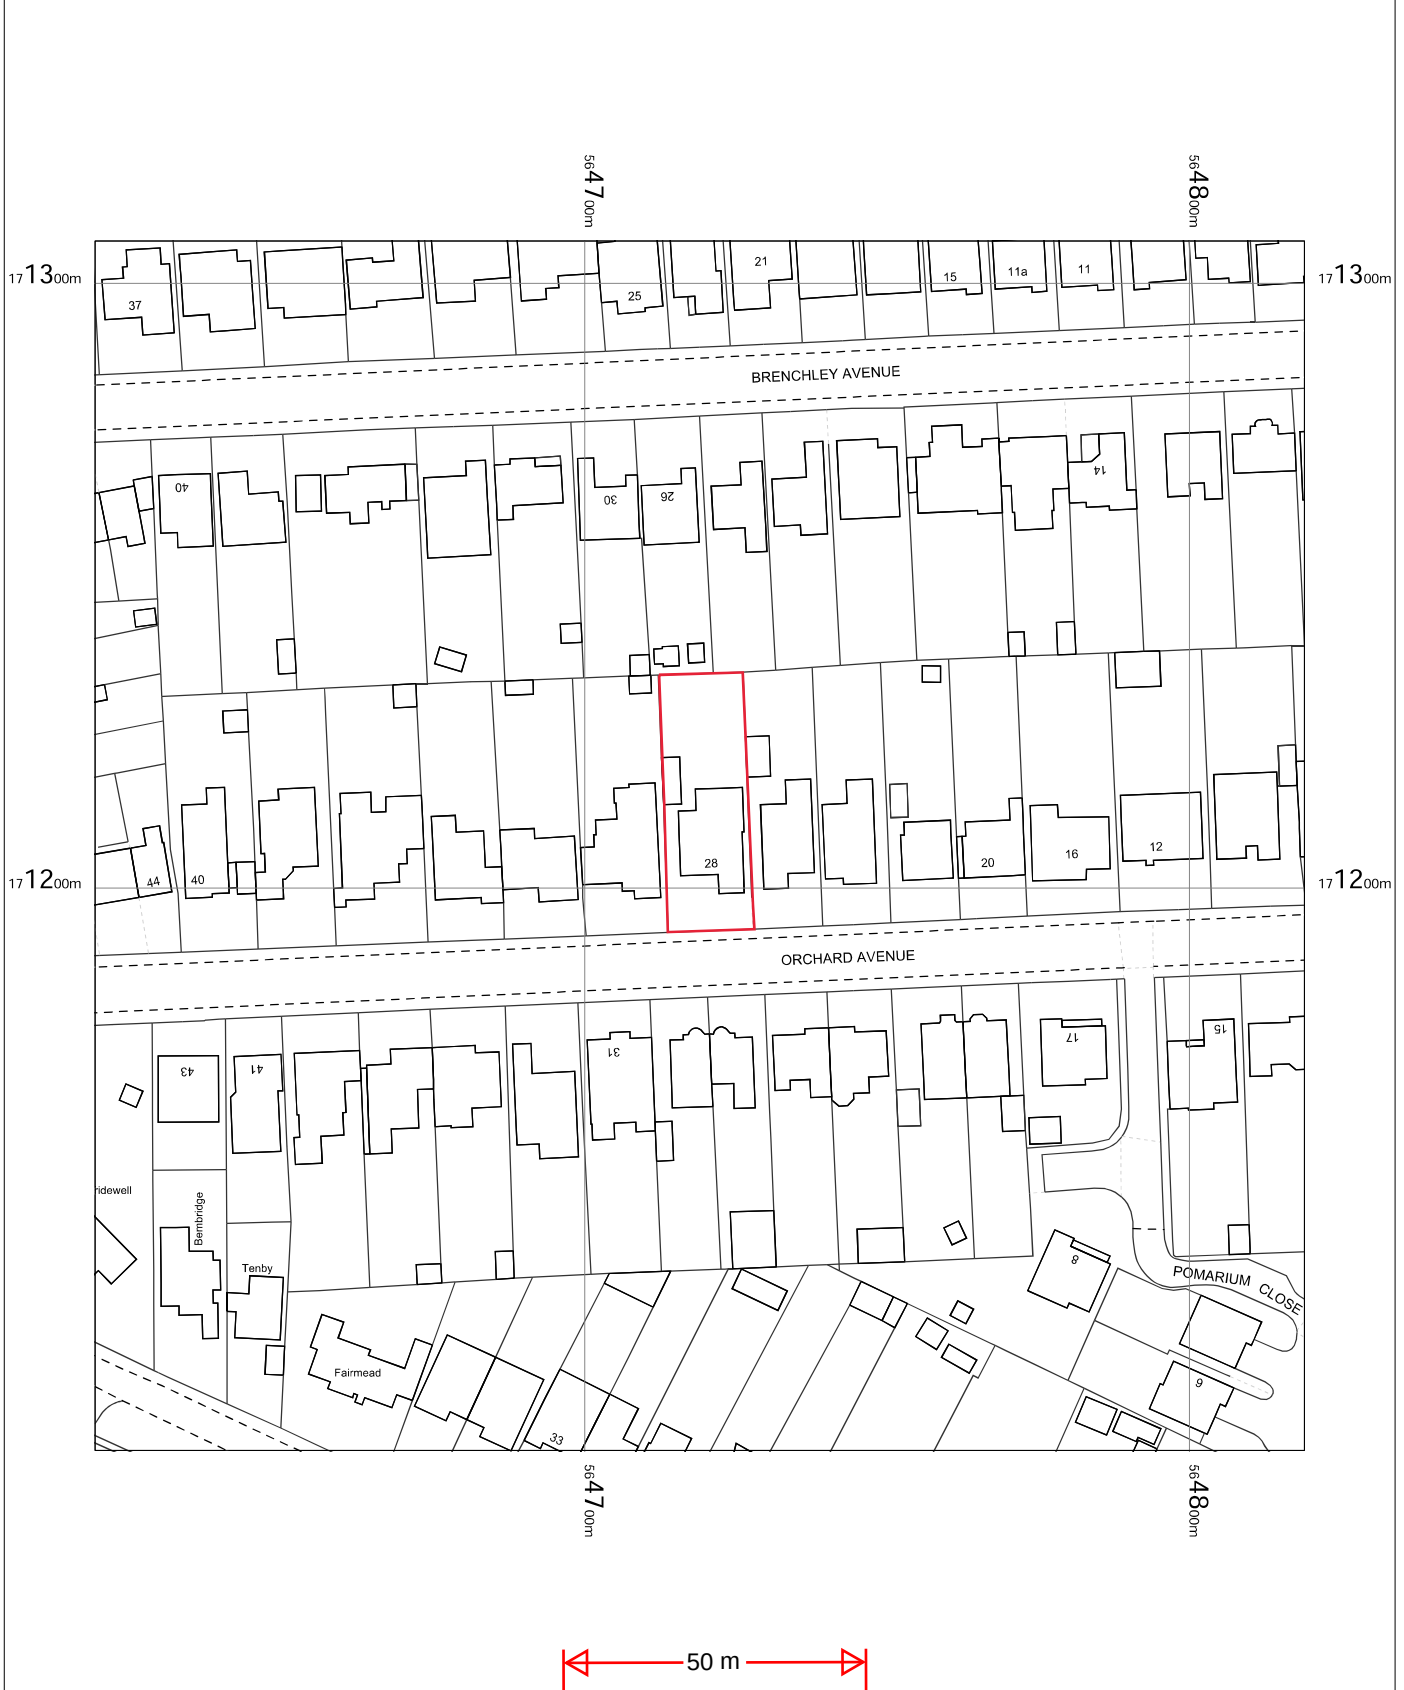

OS MasterMap 1250/2500/10000 scale
Wednesday, February 28, 2024, ID: CM-01151822
www.centremapslive.co.uk

1:1250 scale print at A4, Centre: 564719 E, 171207 N

©Crown Copyright Ordnance Survey. Licence no.
AC0000849896

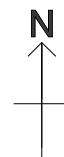

FOR A BETTER POINT OF VIEW