



Ref No.

20240130

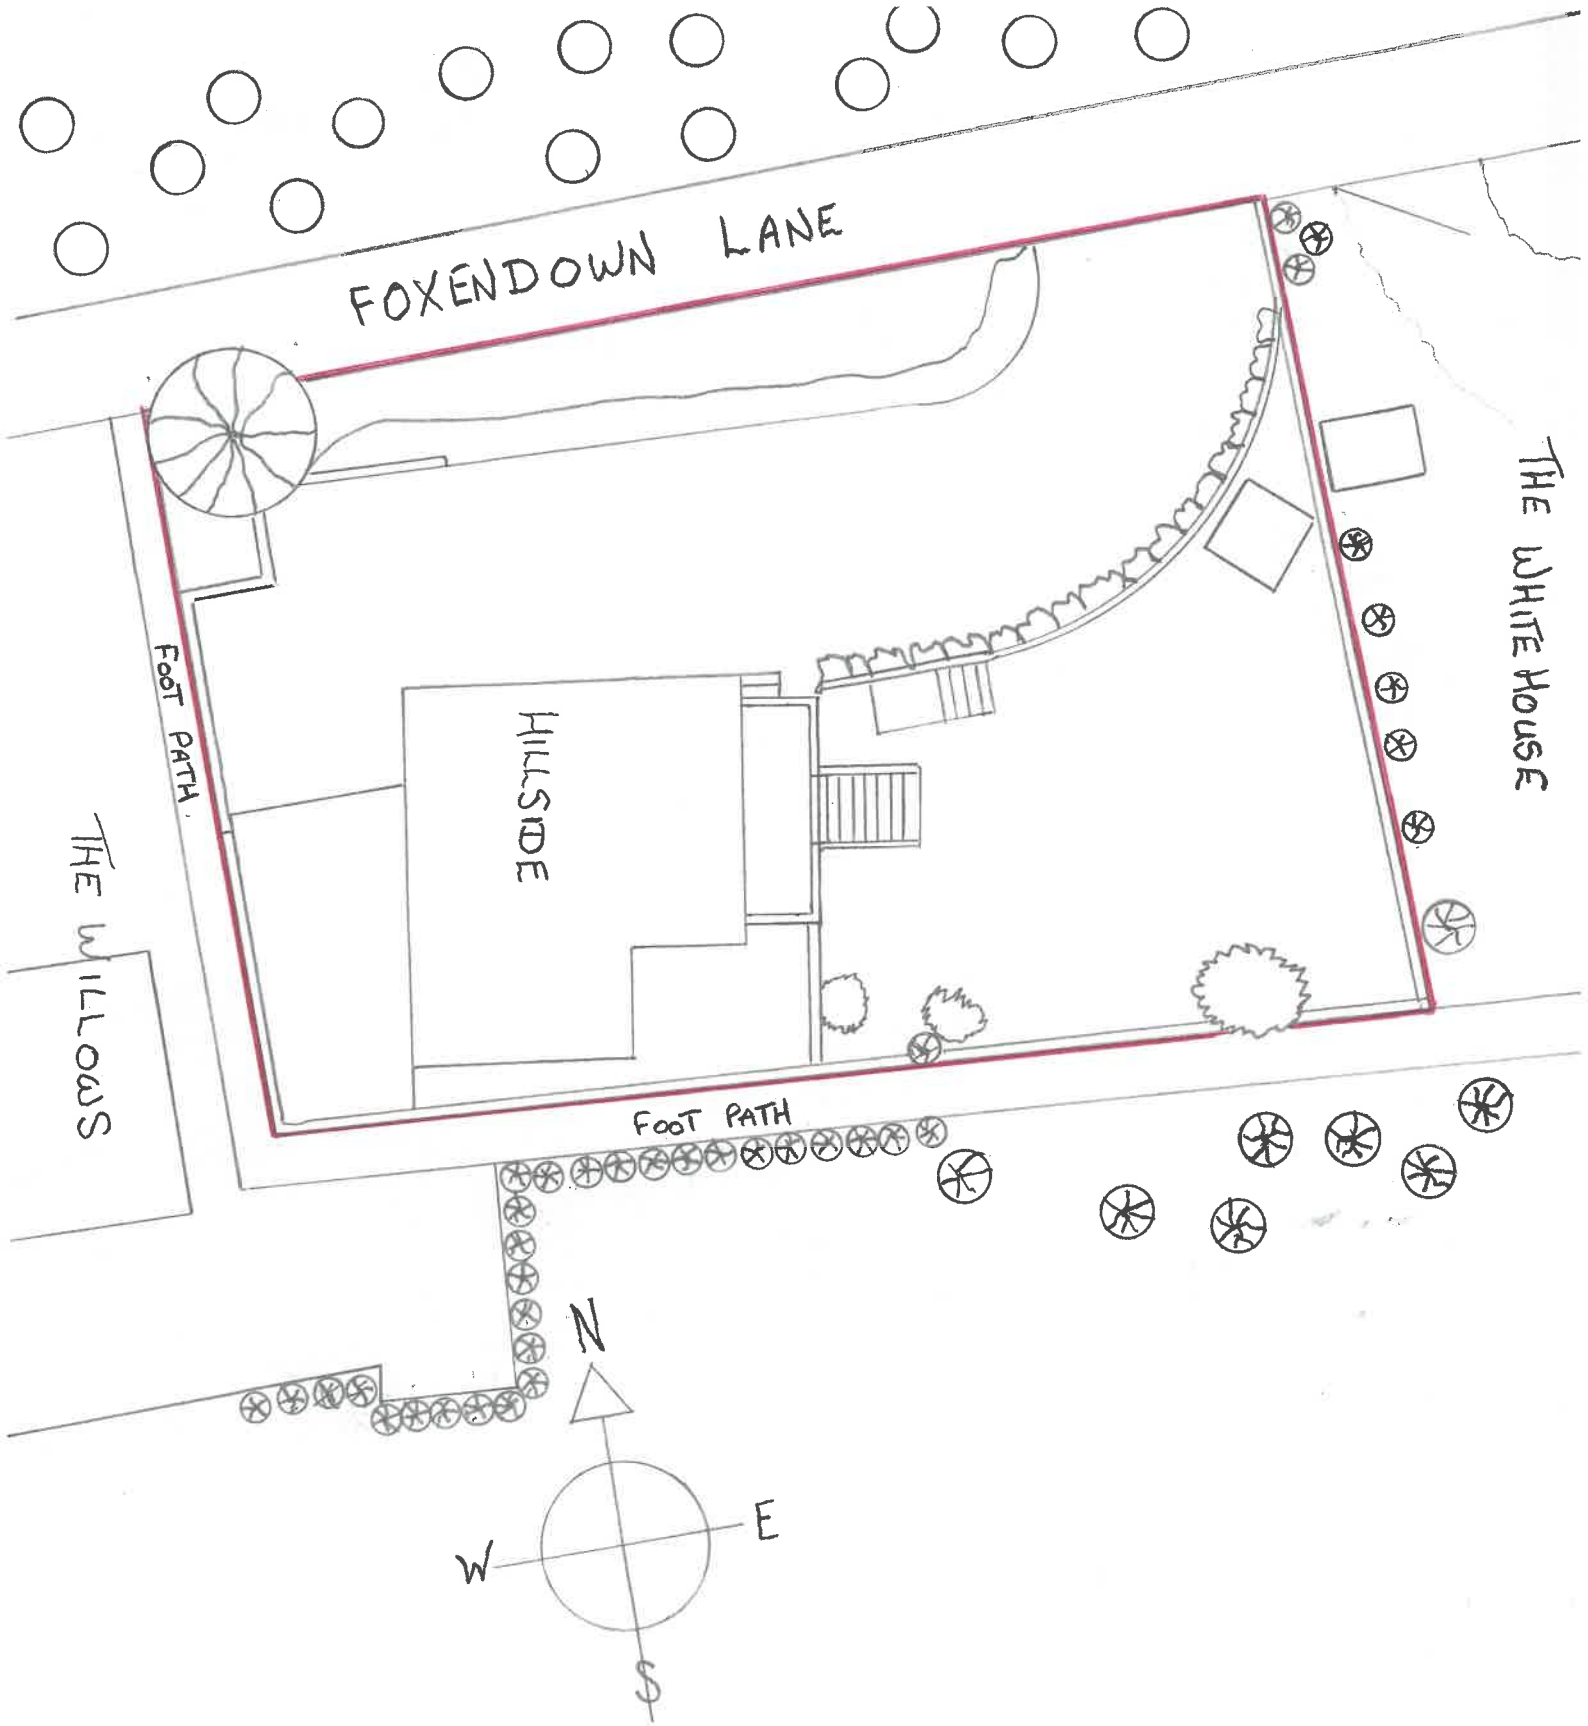

SCALE BAR @ 1:200

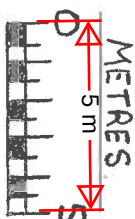

J. BULLER

HILLSIDE

FOXENDOWN LANE

MEOPHAM

GRAVESEND

KENT

DA13 0BP

BLOCK PLANS
AS EXISTING.

SCALE 1:200 @ A4

FEBRUARY 2024