
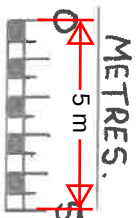


RdA No.

2024/0130

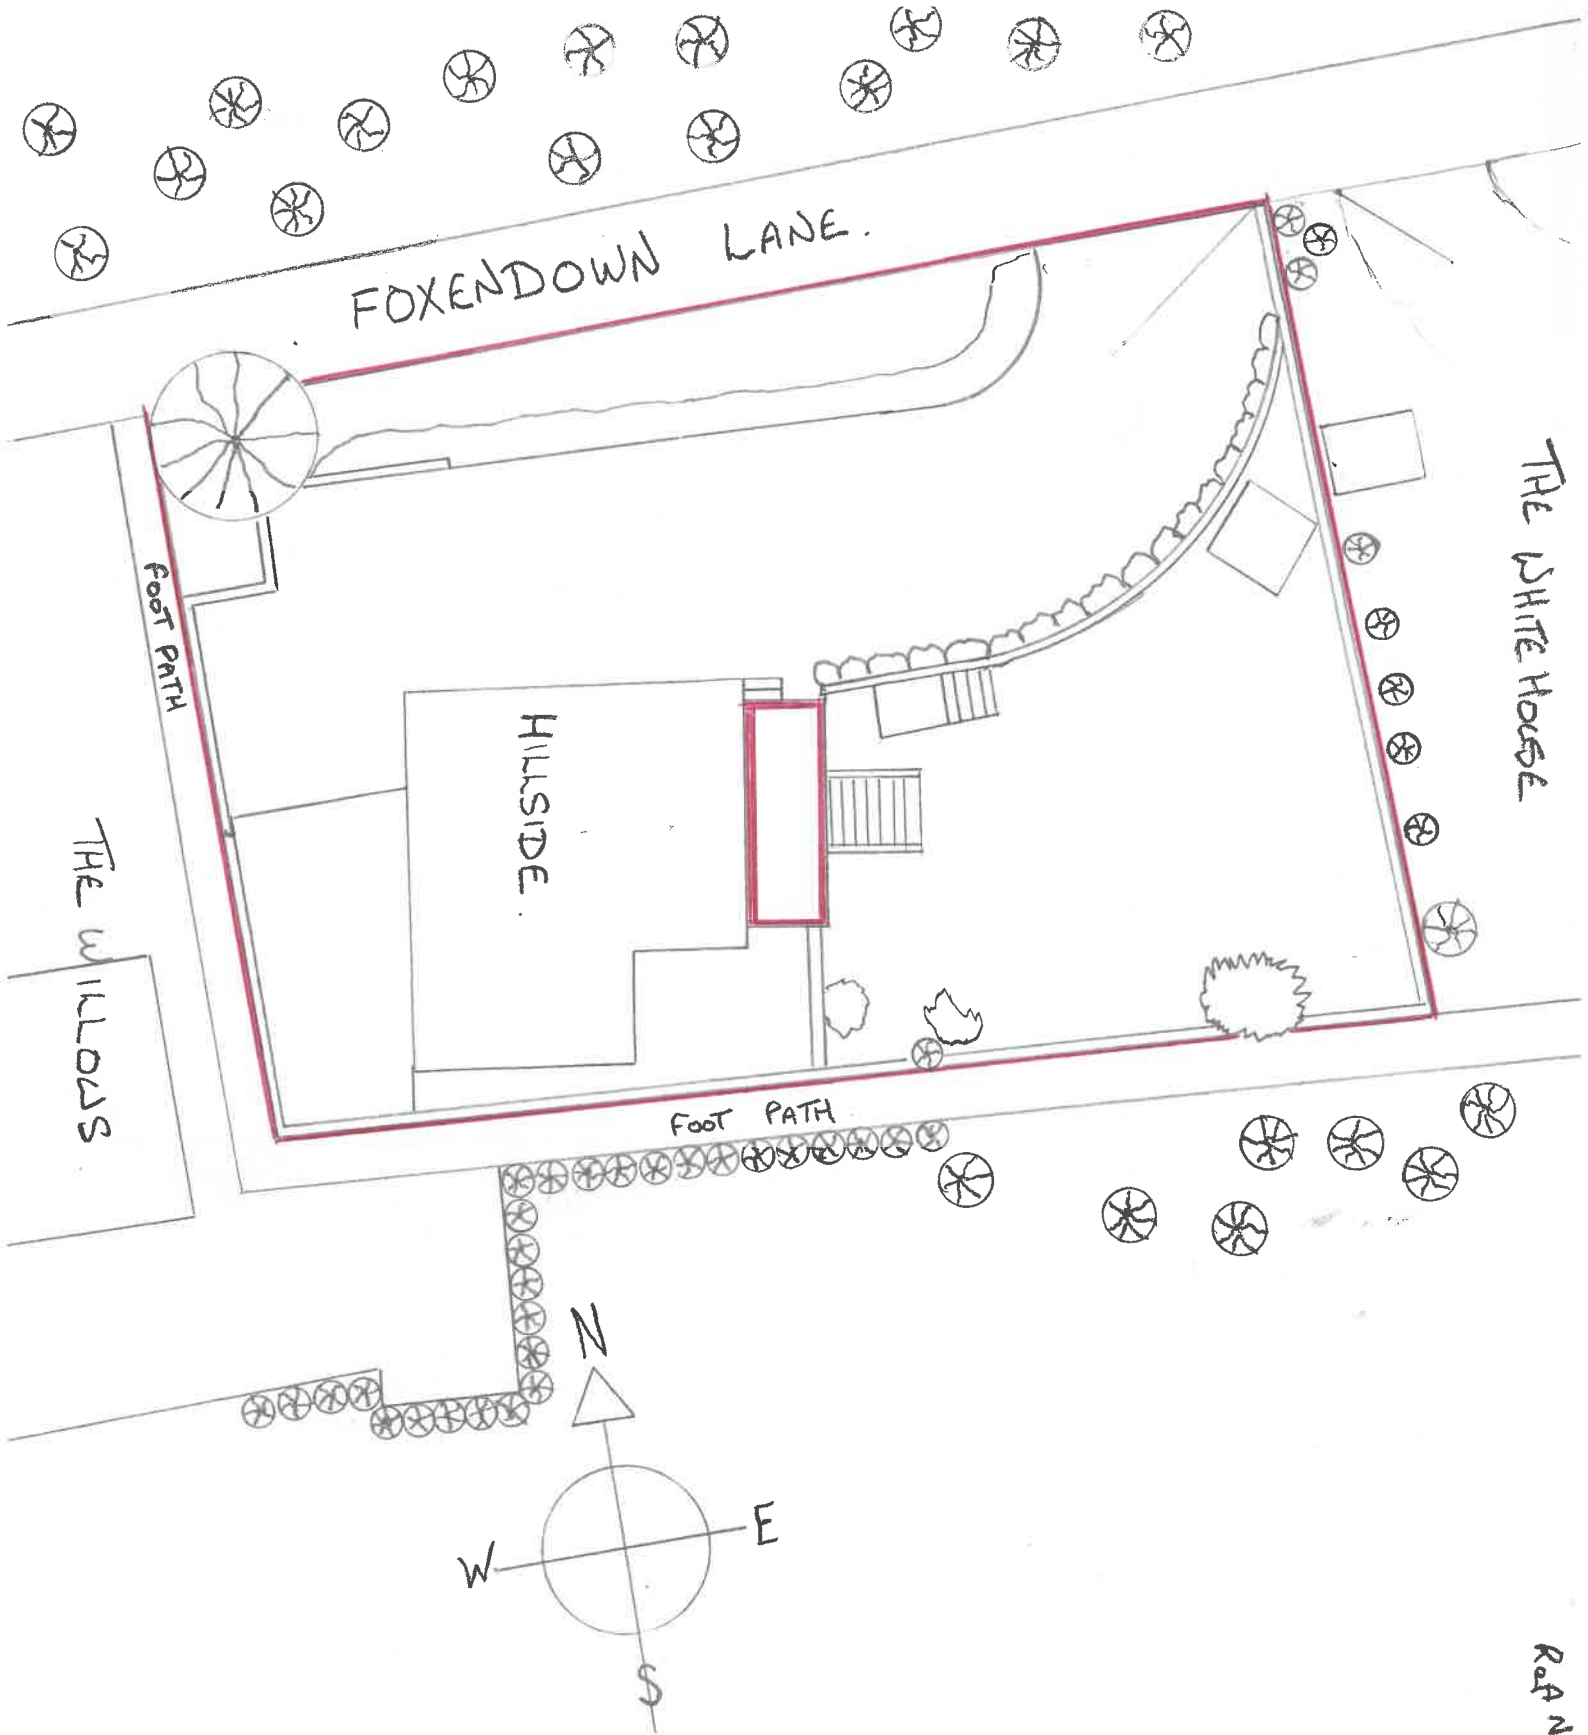

SCALE BAR @ 1:200

J. BULLER
HILLSIDE
FOXENDOWN LANE
MEOPHAM
GRAVESEND
KENT
DA13 0BP
BLOCK PLANS
AS PROPOSED
SCALE 1:200 @ A4
FEBRUARY 2024