






NOTES

Planning Applications drawings

0100200300400500600

0100200300400500600

Scale 1:100

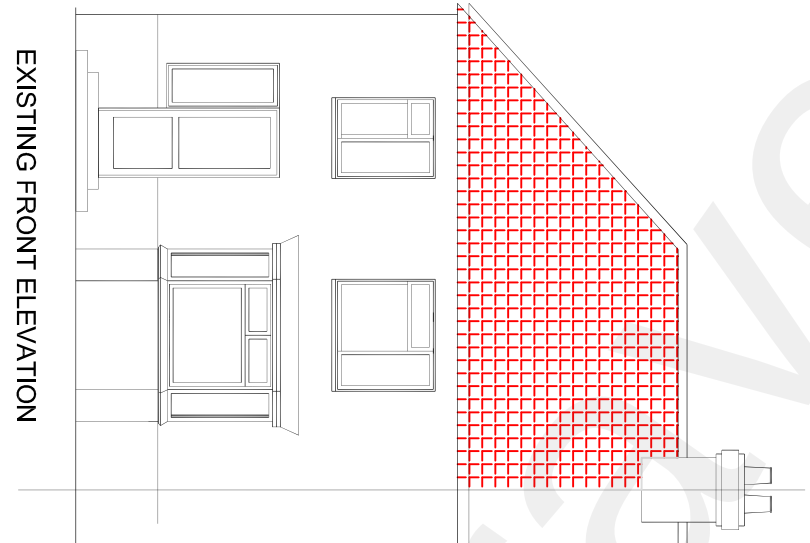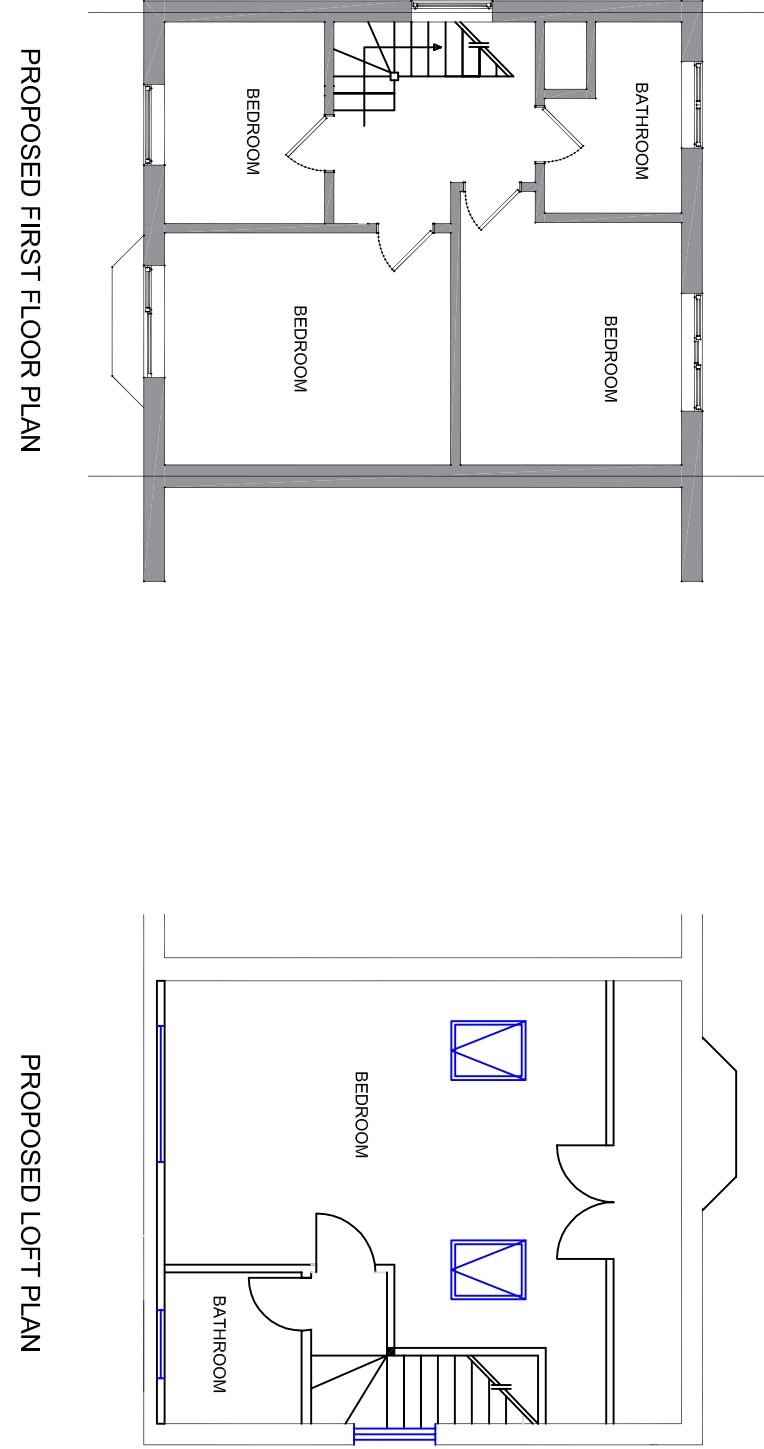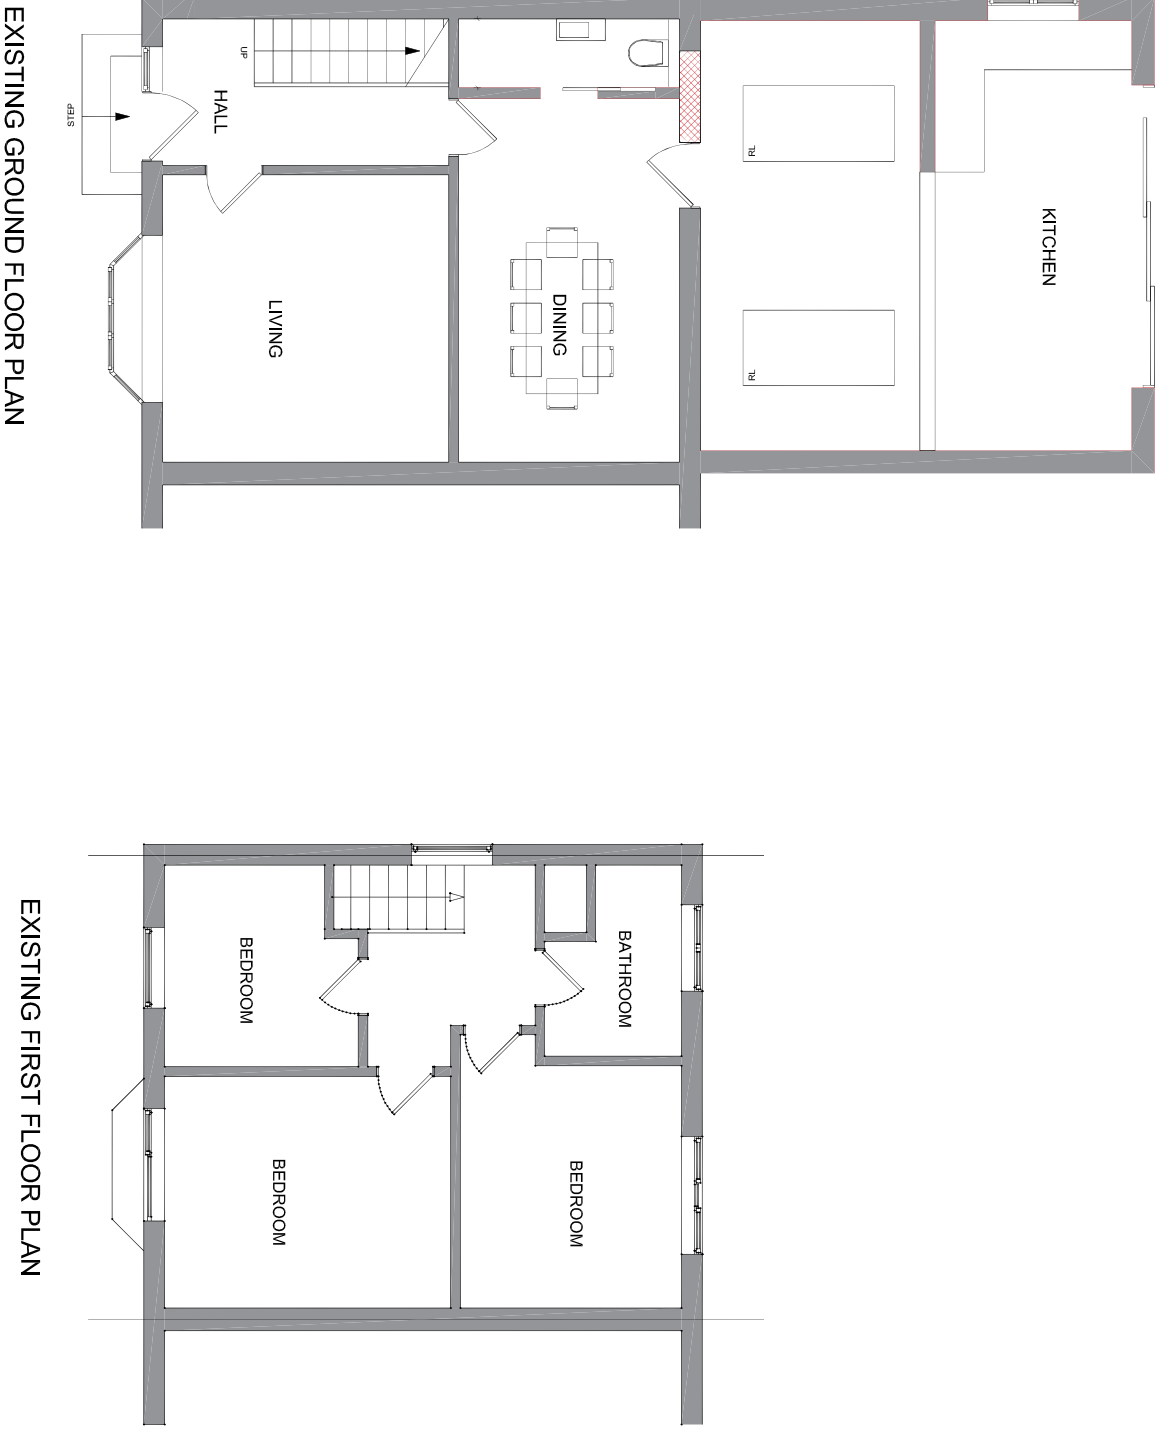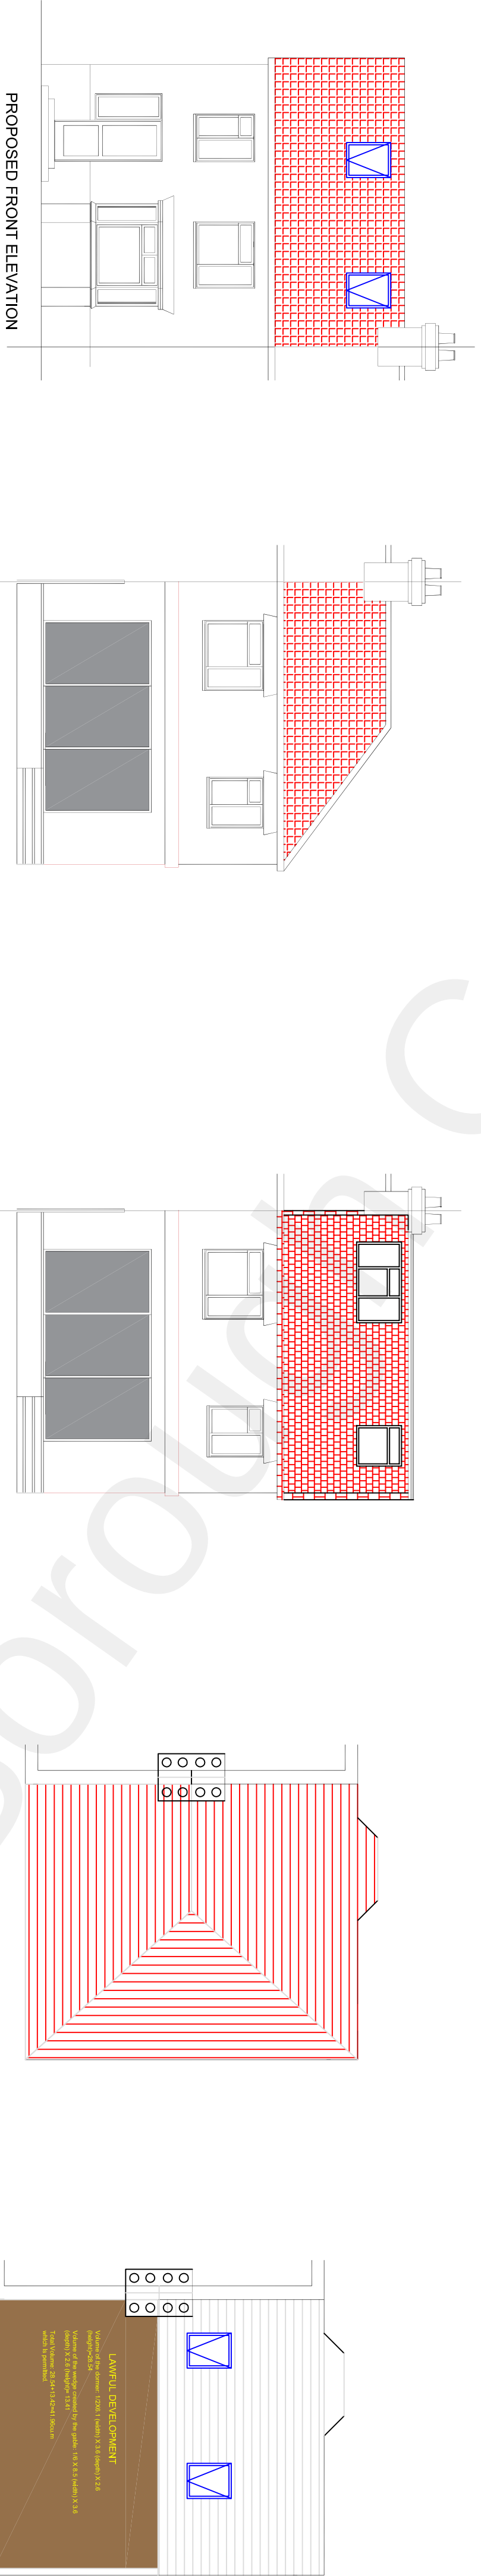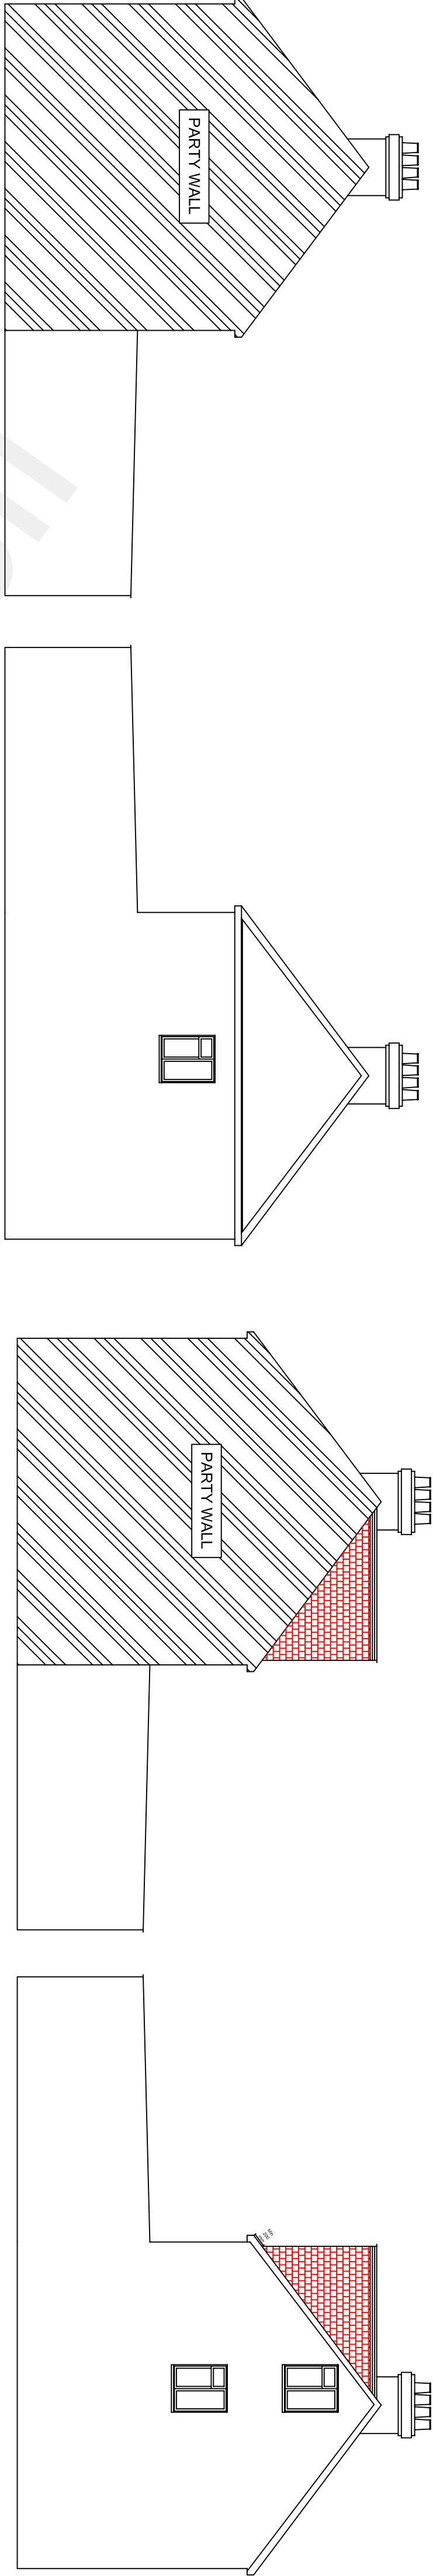

Firm Name and Address LONDON CONSTRUCTION & DESIGNS 9 WELLESLEY COURT BATHURST WALK IVER SL0 0LJ	Client Name and Address Mr Manjinder Singh 20 Hardy Avenue Northfleet Gravesend DA11 7EN	Project Second Floor Loft Conversion with rear dormer	Date March 2022	Scale 1:100@A1	Drawing No. RS/239/HA/22
This drawing is property of London Constructors & Designs Ltd. The information it contains is copyright and is not to be copied without prior permission.					