



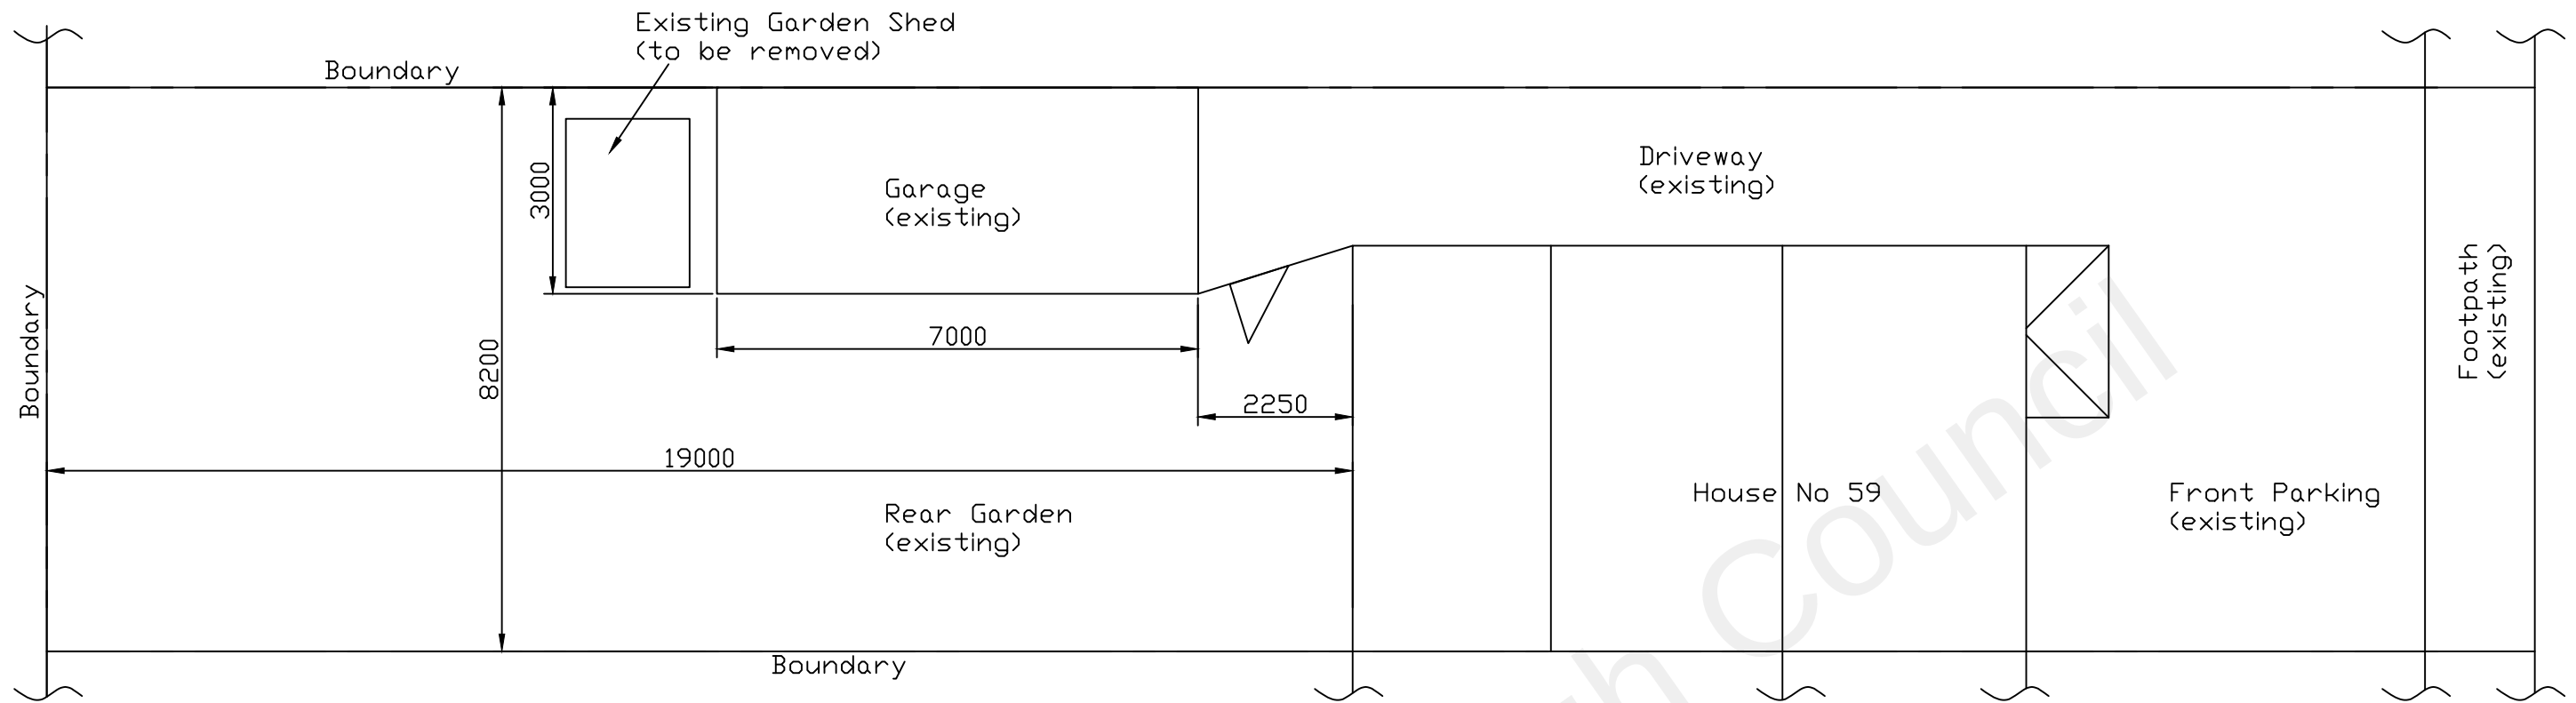


Existing Plot Plan

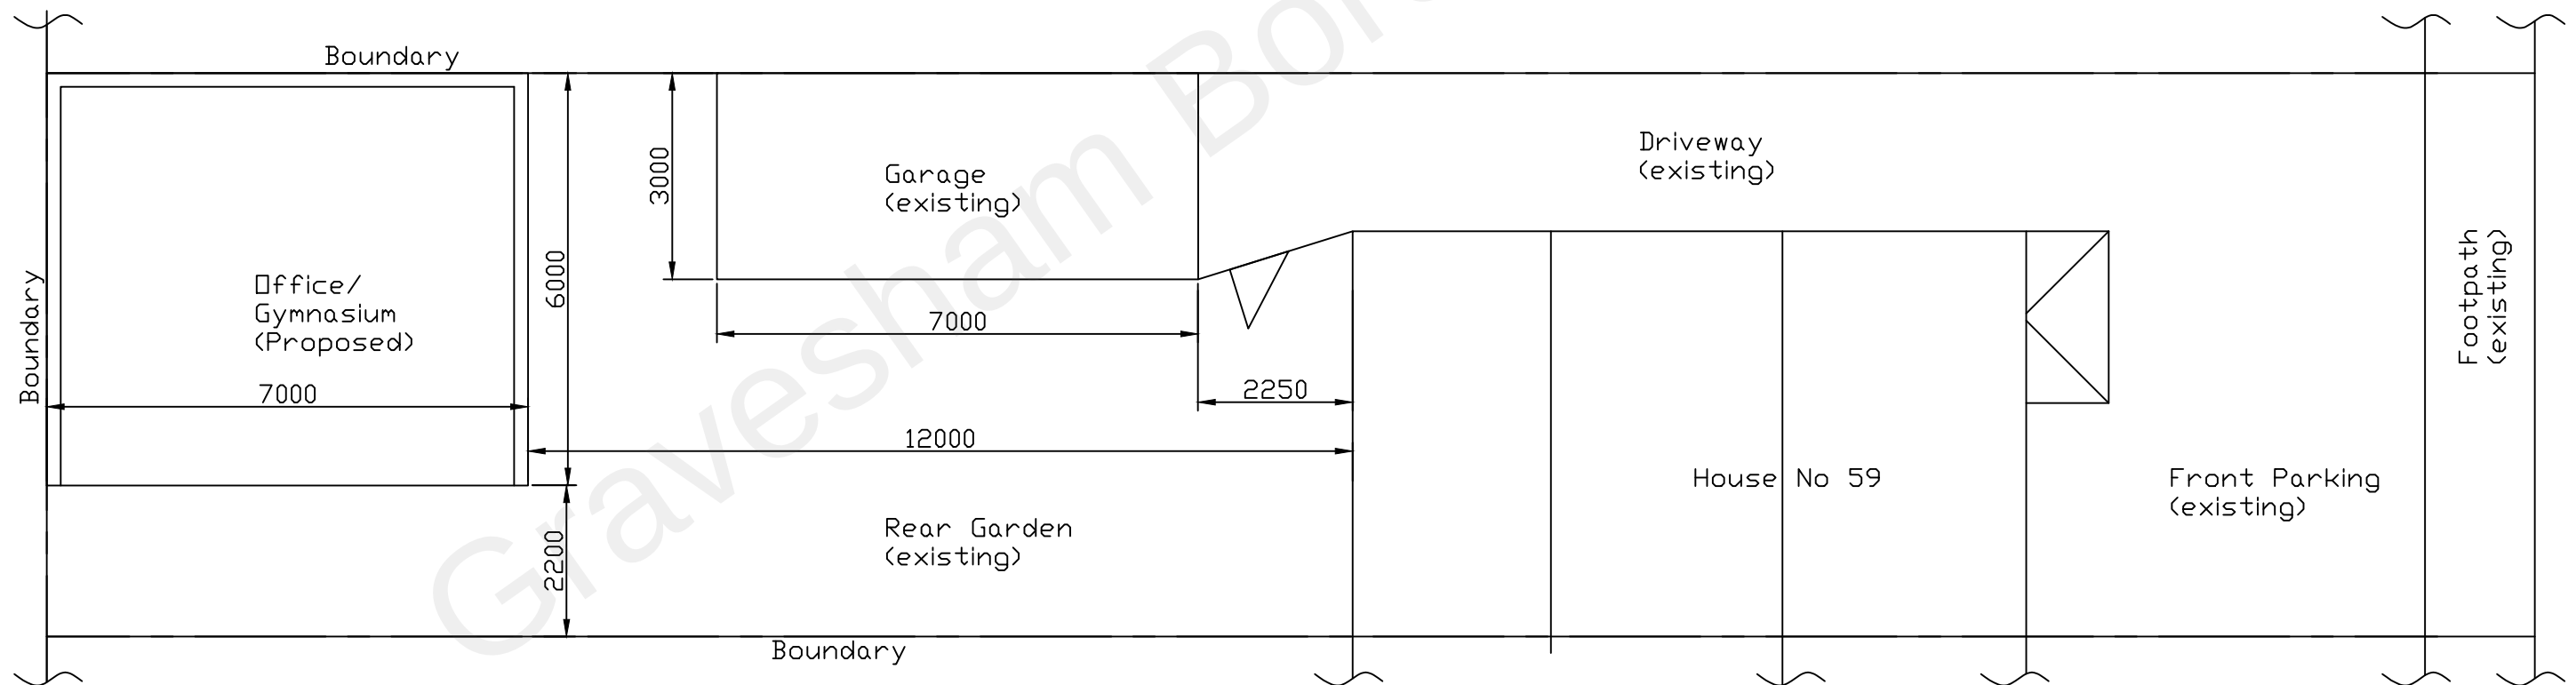

Proposed Plot Plan

Existing & Proposed Plot Plans

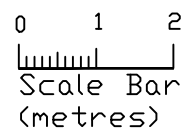

Adress:- 59 Astra Drive Gravesend, Kent. DA12 4PZ		
Scale: 1/100	Drawing No: 210103	Rev: 002 (12/09/21)