



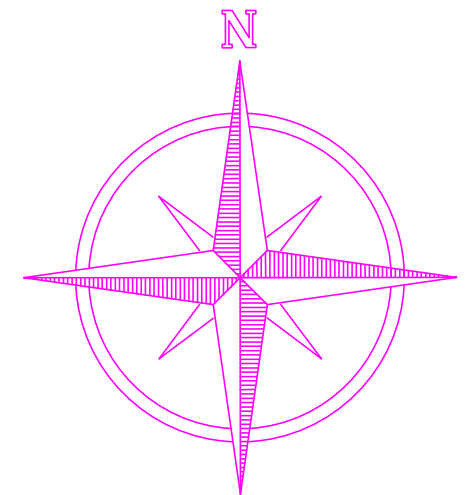

# LOCATION PLAN

SCALE: 1:1250

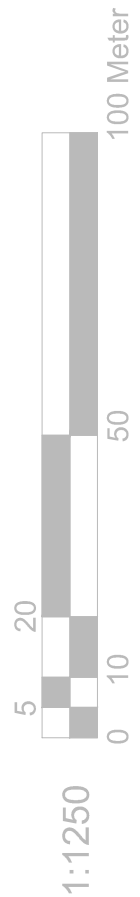

|                    |   |  |  |    |      |          |    |     |            |                                                                                                |                |                                    |                           |
|--------------------|---|--|--|----|------|----------|----|-----|------------|------------------------------------------------------------------------------------------------|----------------|------------------------------------|---------------------------|
| REFERENCE DRAWINGS | <b>GENERAL NOTES</b><br>This drawing is for planning use only do not use this drawing for any purpose other than that for which it was issued.<br>Structural Design and Building Control Approval is required before construction commences.<br>This drawing is subject to copyright do not reproduce this drawing without prior permission. |  |  | No | DATE | REVISION | BY | CHK | CONSULTANT | <br>CIVIL ENGINEERS<br>STRUCTURAL ENGINEERS<br>ARCHITECTURAL DESIGNERS<br>Contact: 07947249323 | DRAWN<br>A.A   | CLIENT/PROJECT<br>23 ST JOHNS ROAD | DRAWING No.<br><b>D12</b> |
|                    |   |  |  |    |      |          |    |     |            |                                                                                                |                |                                    |                           |
|                    |   |  |  |    |      |          |    |     |            |                                                                                                | CHECKED<br>A.R | TITLE<br>SITE LOCATION             | SCALE: 1:1250 @A3         |
|                    |   |  |  |    |      |          |    |     |            |                                                                                                | PROJECT NO.    |                                    | DATE: 11-10-2023          |