




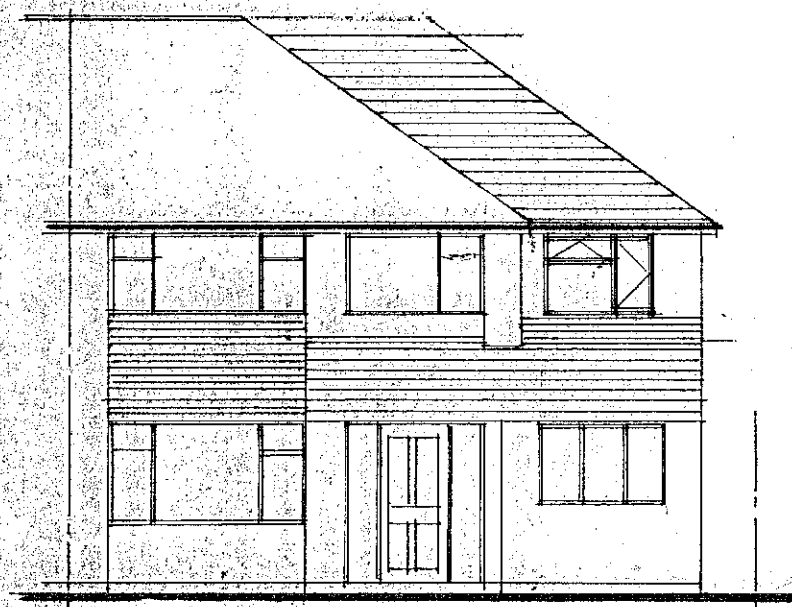


PROPOSED FRONT ELEVATION

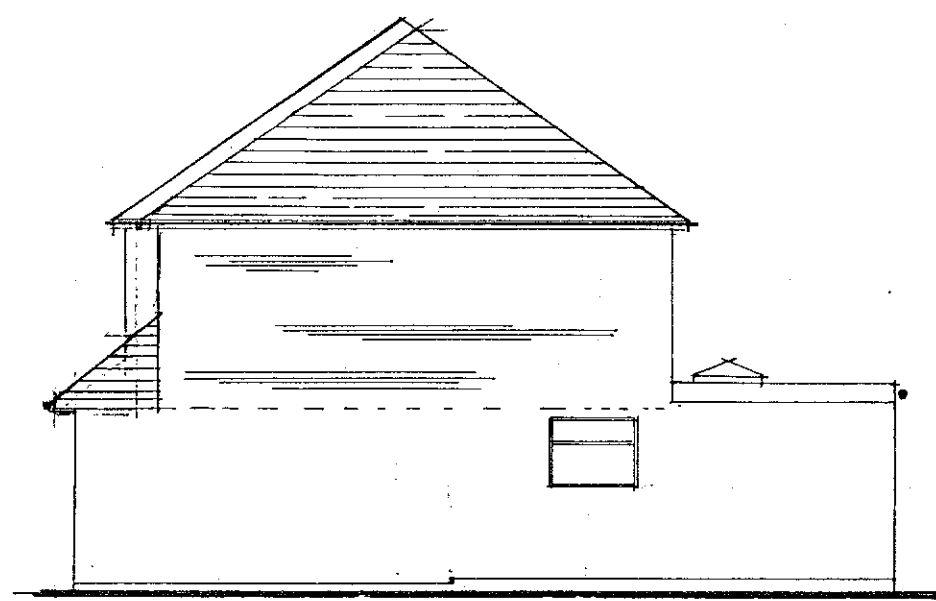


PROPOSED SIDE ELEVATION

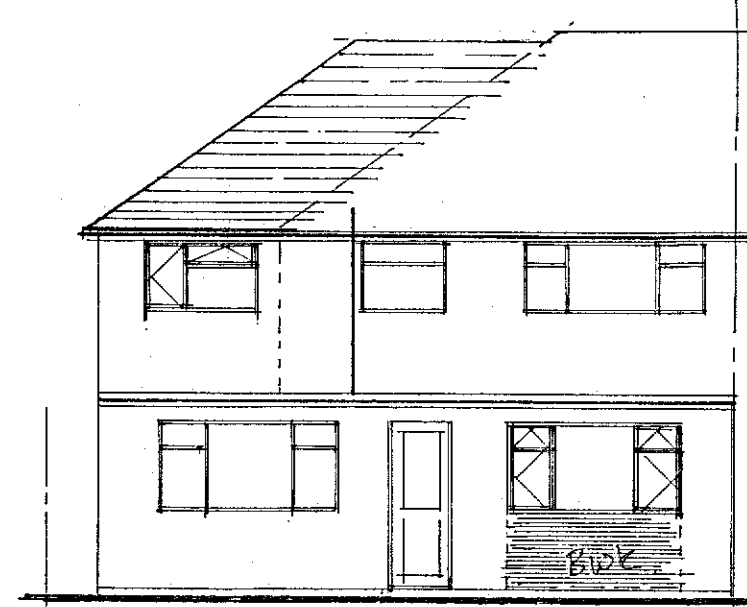


PROPOSED REAR ELEVATION

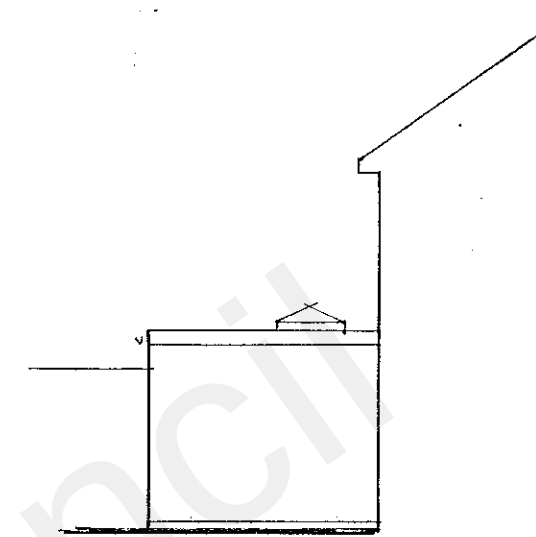


PROPOSED SIDE ELEVATION

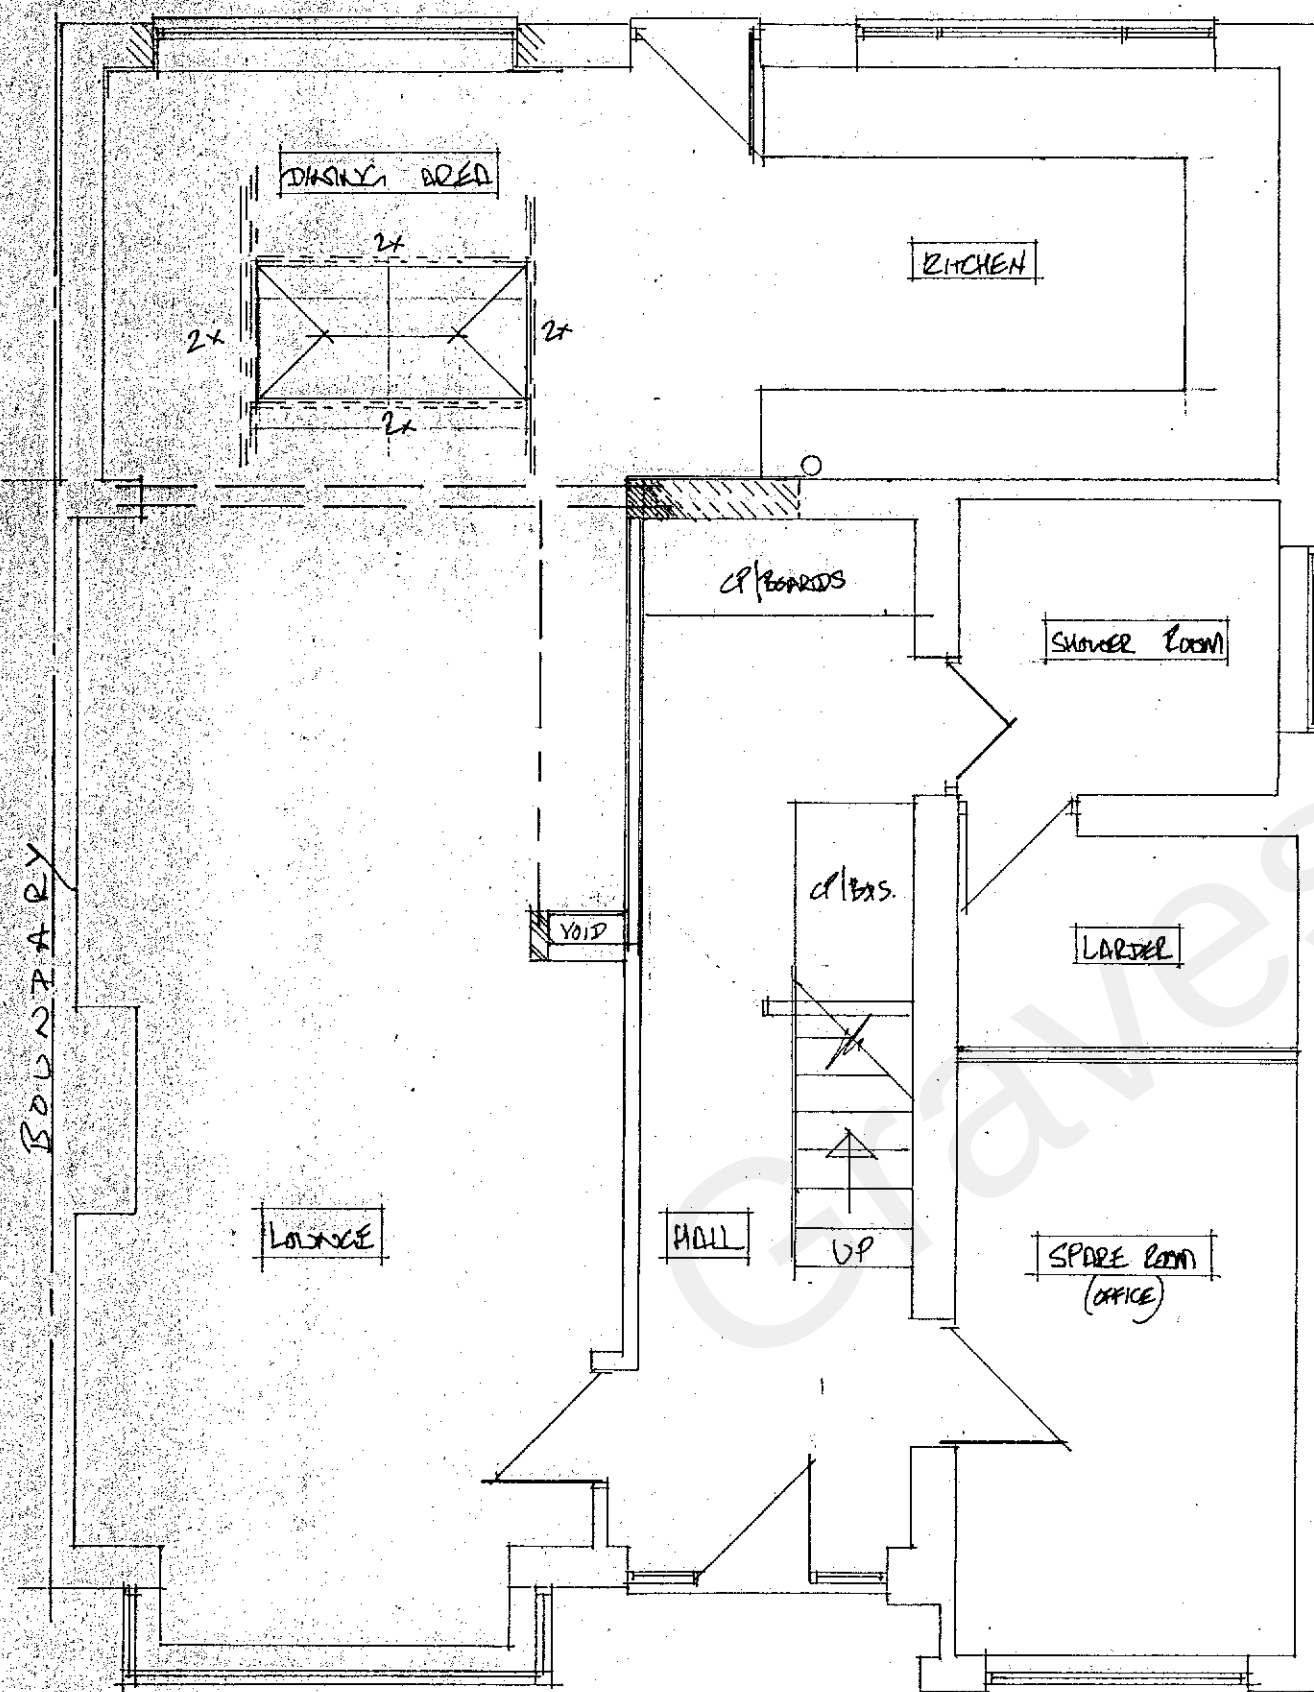

PROPOSED GROUND FLOOR PLAN

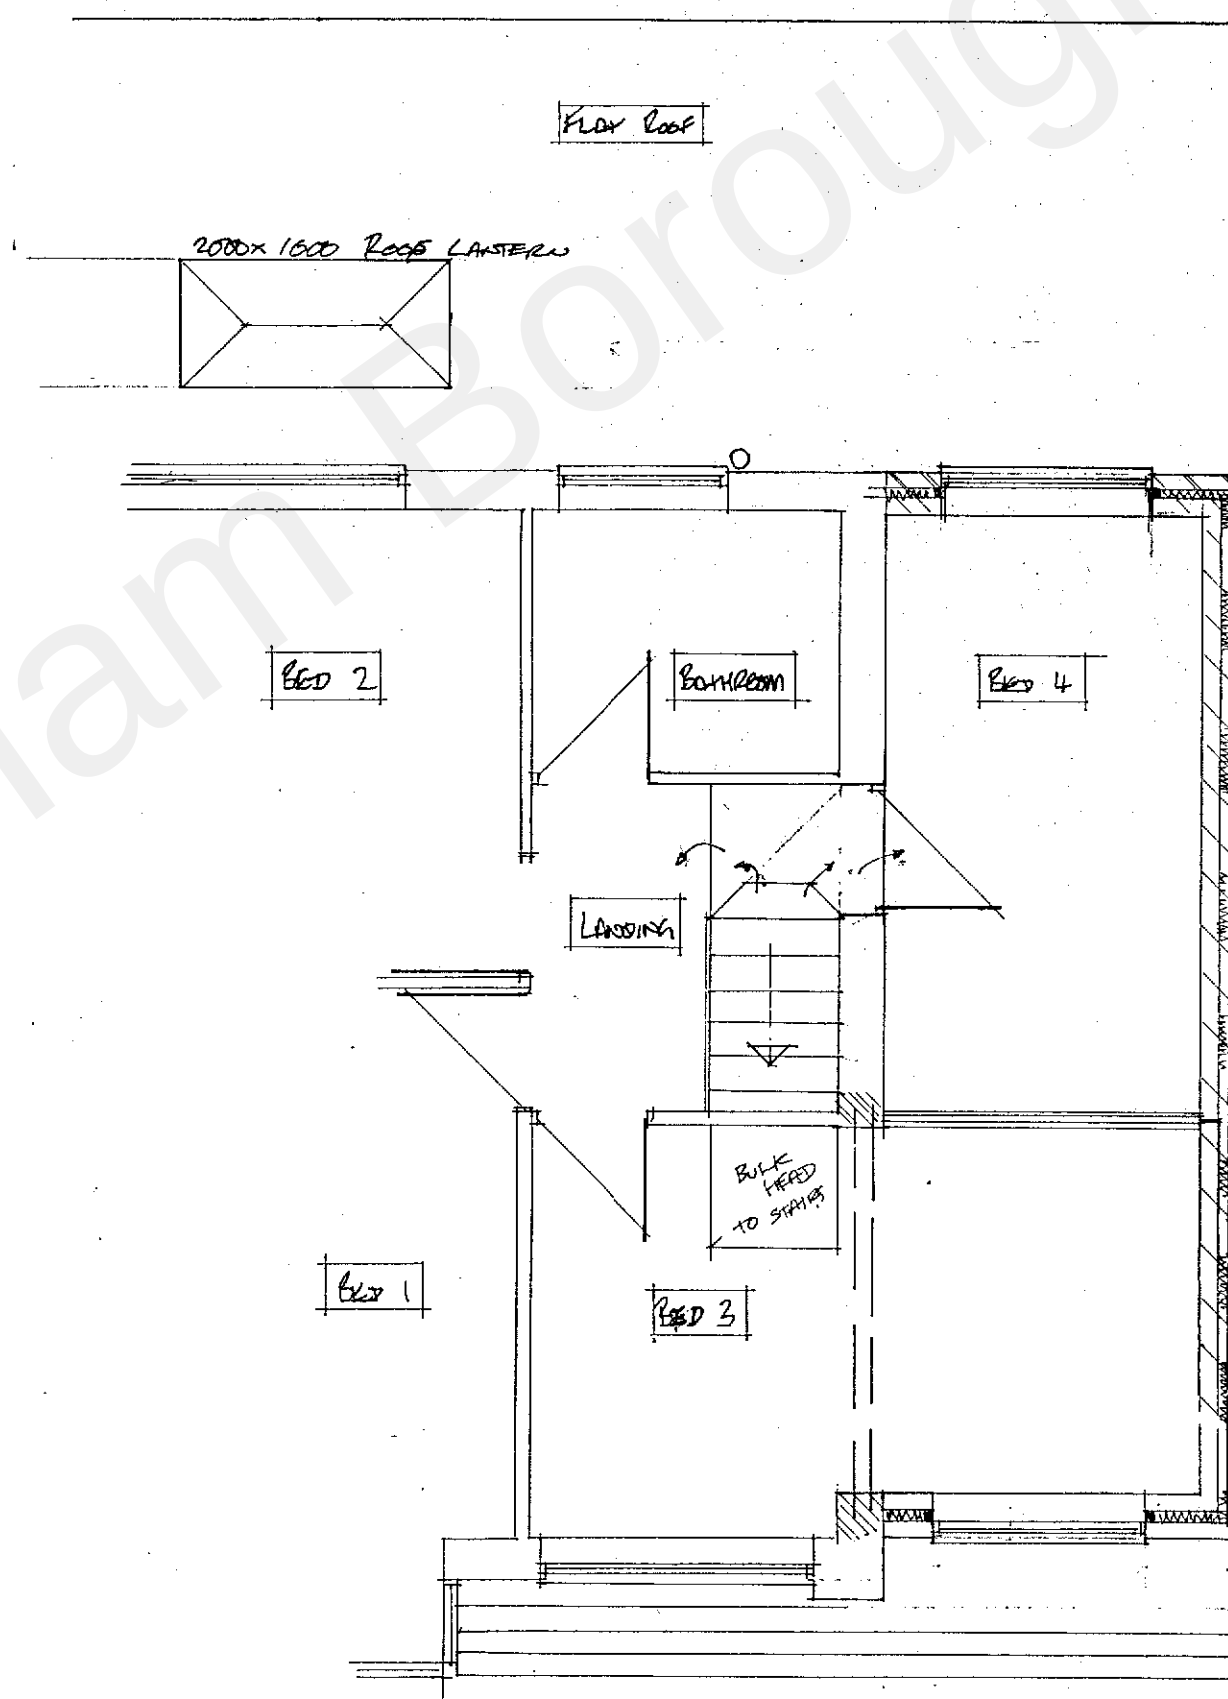

PROPOSED FIRST FLOOR PLAN

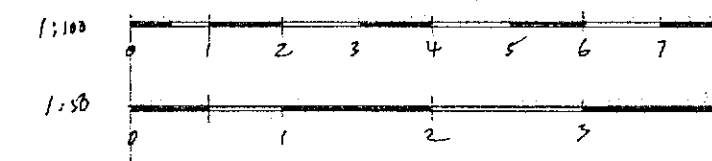

20211284

RECEIVED
11 JAN 2022

Revision 'A' - 7.1.21

FIRST FLOOR SIDE
EXTENSION, REPAIR OF
EXISTING REAR EXTENSION
AND KITCHEN ALTERATIONS

MR. M. BECK
24 BRITANNIA DRIVE
PILKESWORTH PARK
CLEAVESDALE DA12 4RE

1/50	1/100	1/150	1/200
DATE	21/05/06	02	