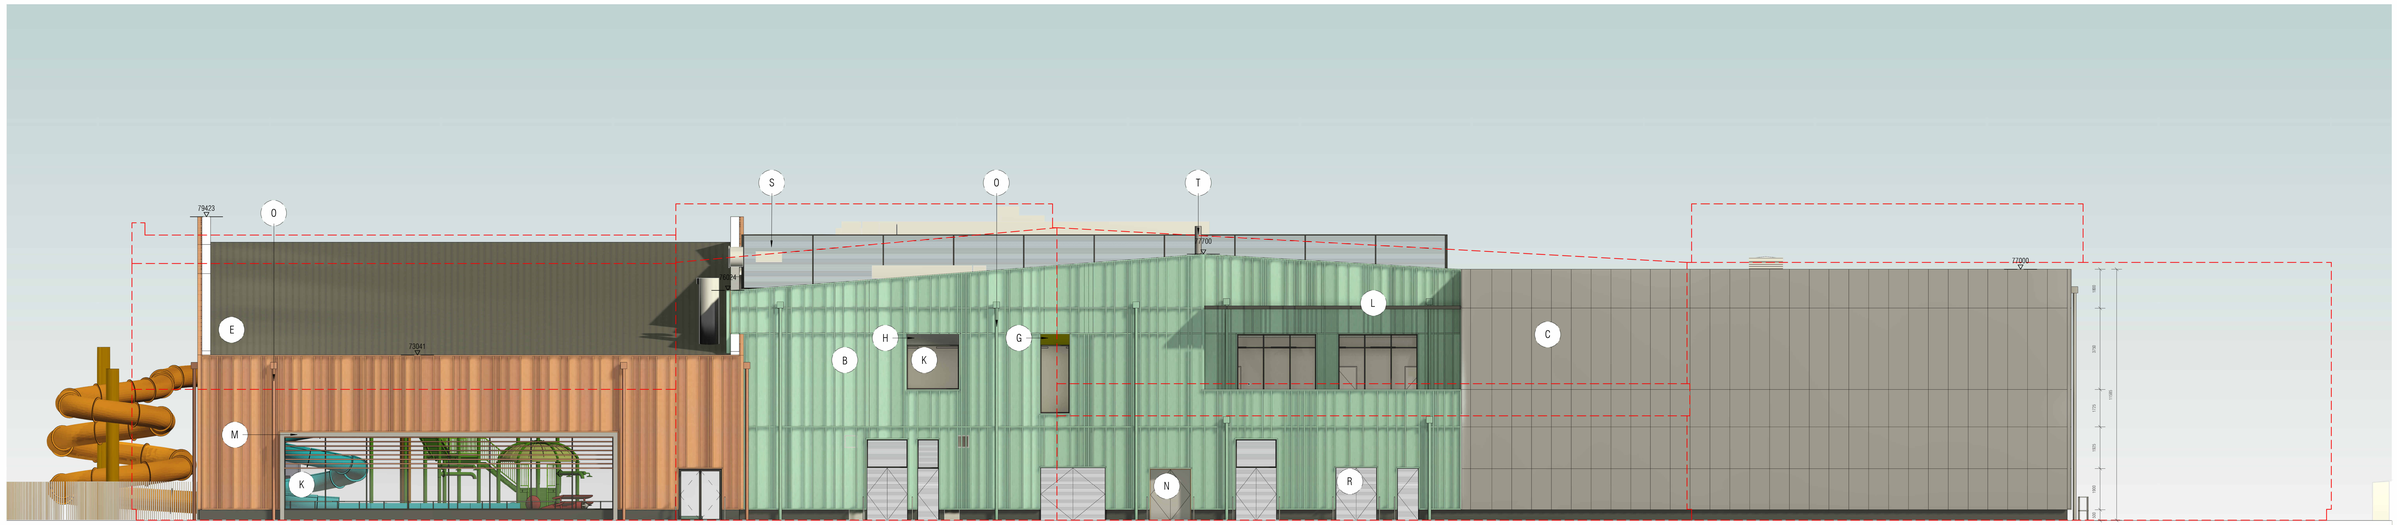

1 South Elevation
1 : 100

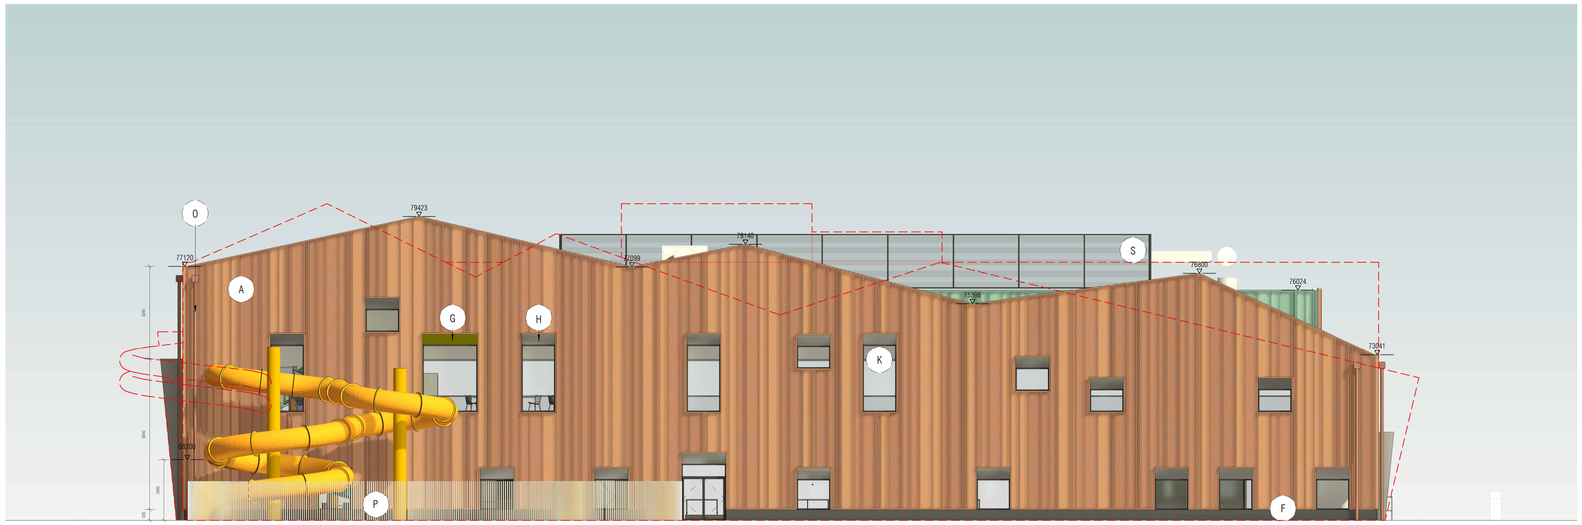

2 West Elevation
1 : 100

- (A) Metal Cladding with vertical profiled feature strips. Colour to suit bronze/copper effect. 3 different widths of vertical panels to reflect randomisation.
- (B) Metal Cladding with vertical profiled feature strips. Colour to suit patina green effect. 3 different widths of vertical panels to reflect randomisation.
- (C) Light grey PPC Aluminium Cladding.
- (E) Grey roof system with grey profiled strips to appear as standing seam effect.
- (F) Dark grey brick plinth.
- (G) Window/curtaing walling feature reveal in PPC metal cladding in yellow.
- (H) Window/curtaing walling feature reveal in PPC metal cladding in grey.
- (I) Leisure zone external and internal flume rides.
- (J) Grey metal cladding with exposed feature fixings.
- (K) Grey PPC curtain walling or windows systems. Generally unfilled with glazed panels, some spandrel panels will be included in the North elevation on the Cafe and Soft Play areas.
- (L) Lightweight canopy system.
- (M) PPC light grey metal fascia cladding.
- (N) Doors metal finish powder coated (dark/charcoal grey).
- (O) External RWPs. Colour to match cladding.
- (P) 1800mm Fence to protect flume rides.
- (R) PPC Grey metal louvred door.
- (S) Grey metal louvred plant screen.
- (T) Boilers flue to extend 3m above roof level.
- Planning Approved Scheme Elevation Outline

NOTE

Revision	Date	Description	By/Ch
P01	30/06/2023	Planning submission	AS
P02	09/12/2025	Planning submission	S&P

0 2 10 20
Scale in Meters

STATUS
Gravesham Borough Council

SPACE & PLACE

+44 800 909 8008 answers@space-place.com www.space-place.com

STATUS Stage 3

PROJECT
Gravesham Cascades Leisure Centre

DRAWING
Elevations- South & West

SCALE As indicated SHEET SIZE DRAWN BY AS CHECKED BY JB DATE 25/11/22

PROJECT NO. DRAWING NO. REVISION
GCLC- ASP- B1- XX- D- A- 0821- P02

This drawing must not be reproduced in whole or part without written consent. All dimensions in millimetres. Written dimensions to be checked in site. Electronic issue is for confirmed by paper copy only. ©SPACE+PLACE. All Rights Reserved.