

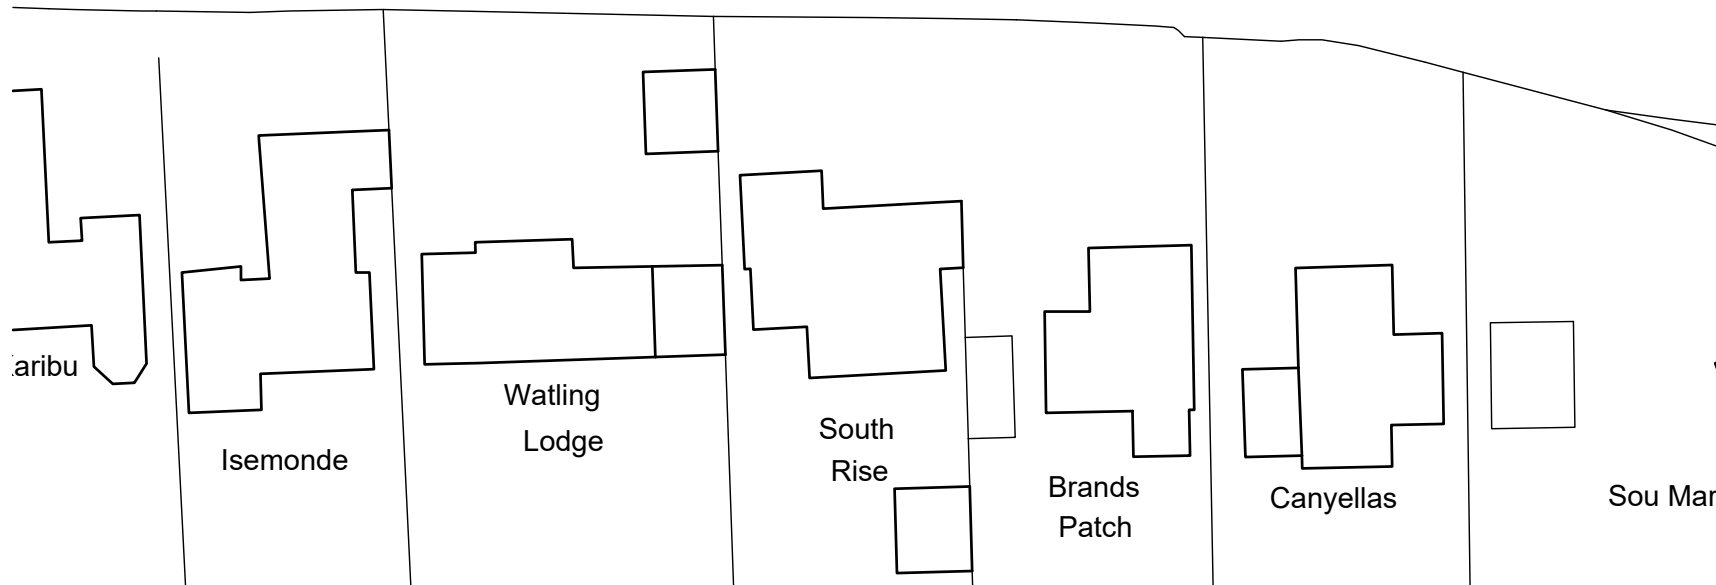
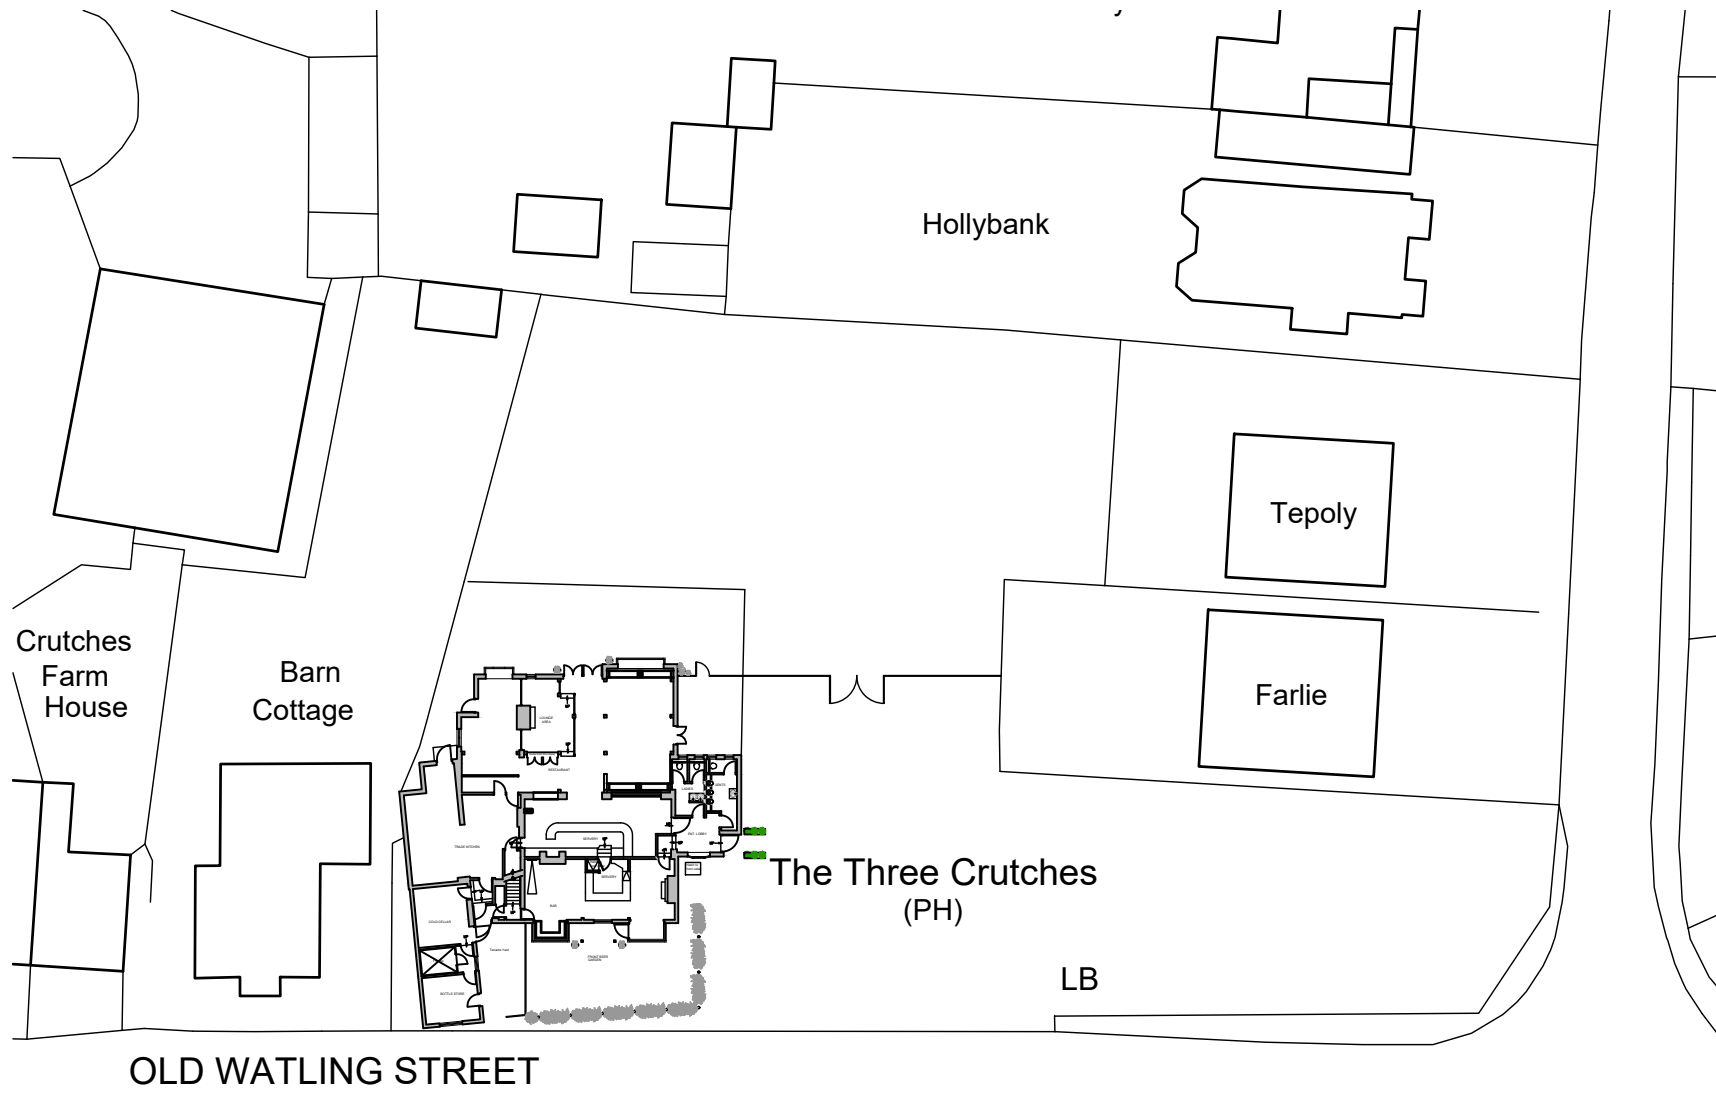


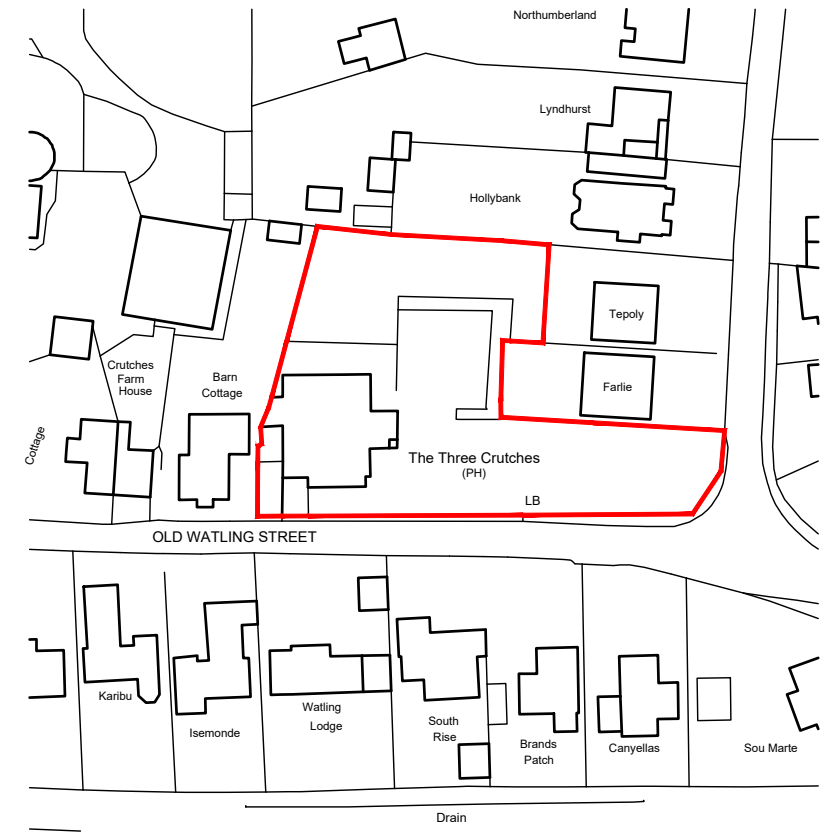


1 Block Plan
Scale: 1:1500 @ A3

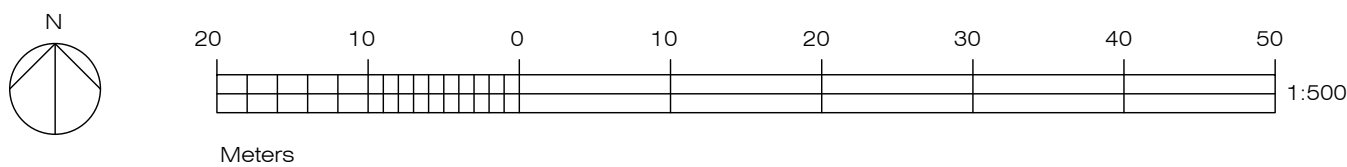

Ordnance Survey, (c) Crown Copyright 2021. All rights reserved. Licence number 100022432

2 Site Location Plan
Scale: 1:1250 @ A3

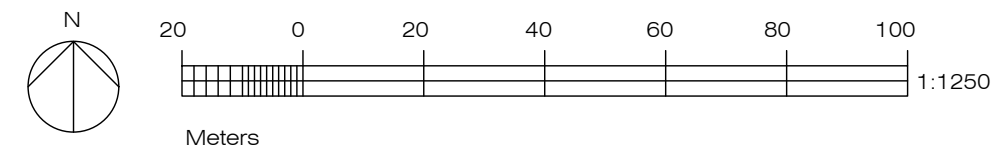

REVISIONS				Name:	
Rev.	Date.	Details.		RM	

design	i.d.	Project	Drawing Title	Drawing No.
		Punch Taverns	Block & Site Location Plan	21.069.PT.G 300
The Three Crutches		Rev.	Scale:	
Old Watling Street		1:500 &	1:1250 @ A3	
Strood		All dimensions to be checked on site. Any discrepancies between this drawing and other information is to be referred to the practice. This drawing is copyright.		
ME2 3UG		Drawn By	June 2022	