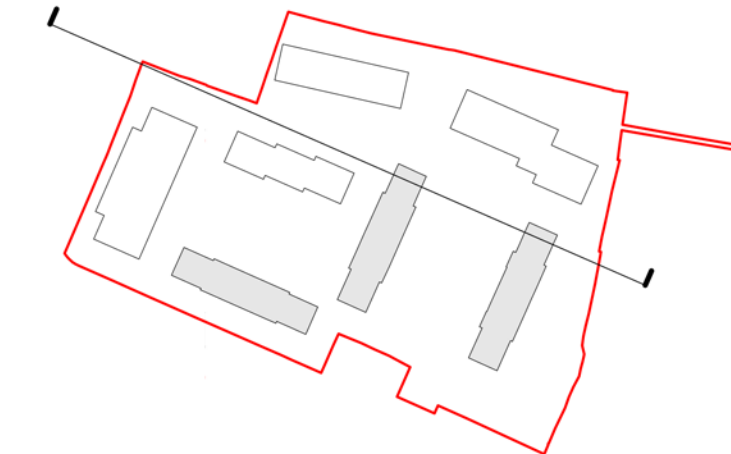


Notes:
Do not scale. All dimensions are in millimetres unless otherwise stated. This drawing should be read in conjunction with all relevant project information and contract documentation. All dimensions to be checked prior to fabrication and or commencement of works. All works to comply with all relevant legal standards, building regulations and warranty provider requirements. Report any discrepancies, if in doubt ask.

Rev	Status	Date	Description	Dwn	Chkd
C01	A2	24.10.22	Planning Issue	ES	AA

Client Name:
Gravesham Borough Council

Project Name:
St Columba's Close

Drawing Name:
Existing and Proposed Street Elevations - Sheet 3

Drawing Number: SCC-BPTW-04-ZZ-DR-A-2073	Rev: C01	Status: A2
Project No: 20-169	RIBA Stage: -	Scale: 1:200 @ A1
Drawn By: HM		

PLANNING ISSUE

40 Norman Road,
Greenwich, London
SE10 9GX
t 020 8293 5175
bptw.co.uk

BP TW