


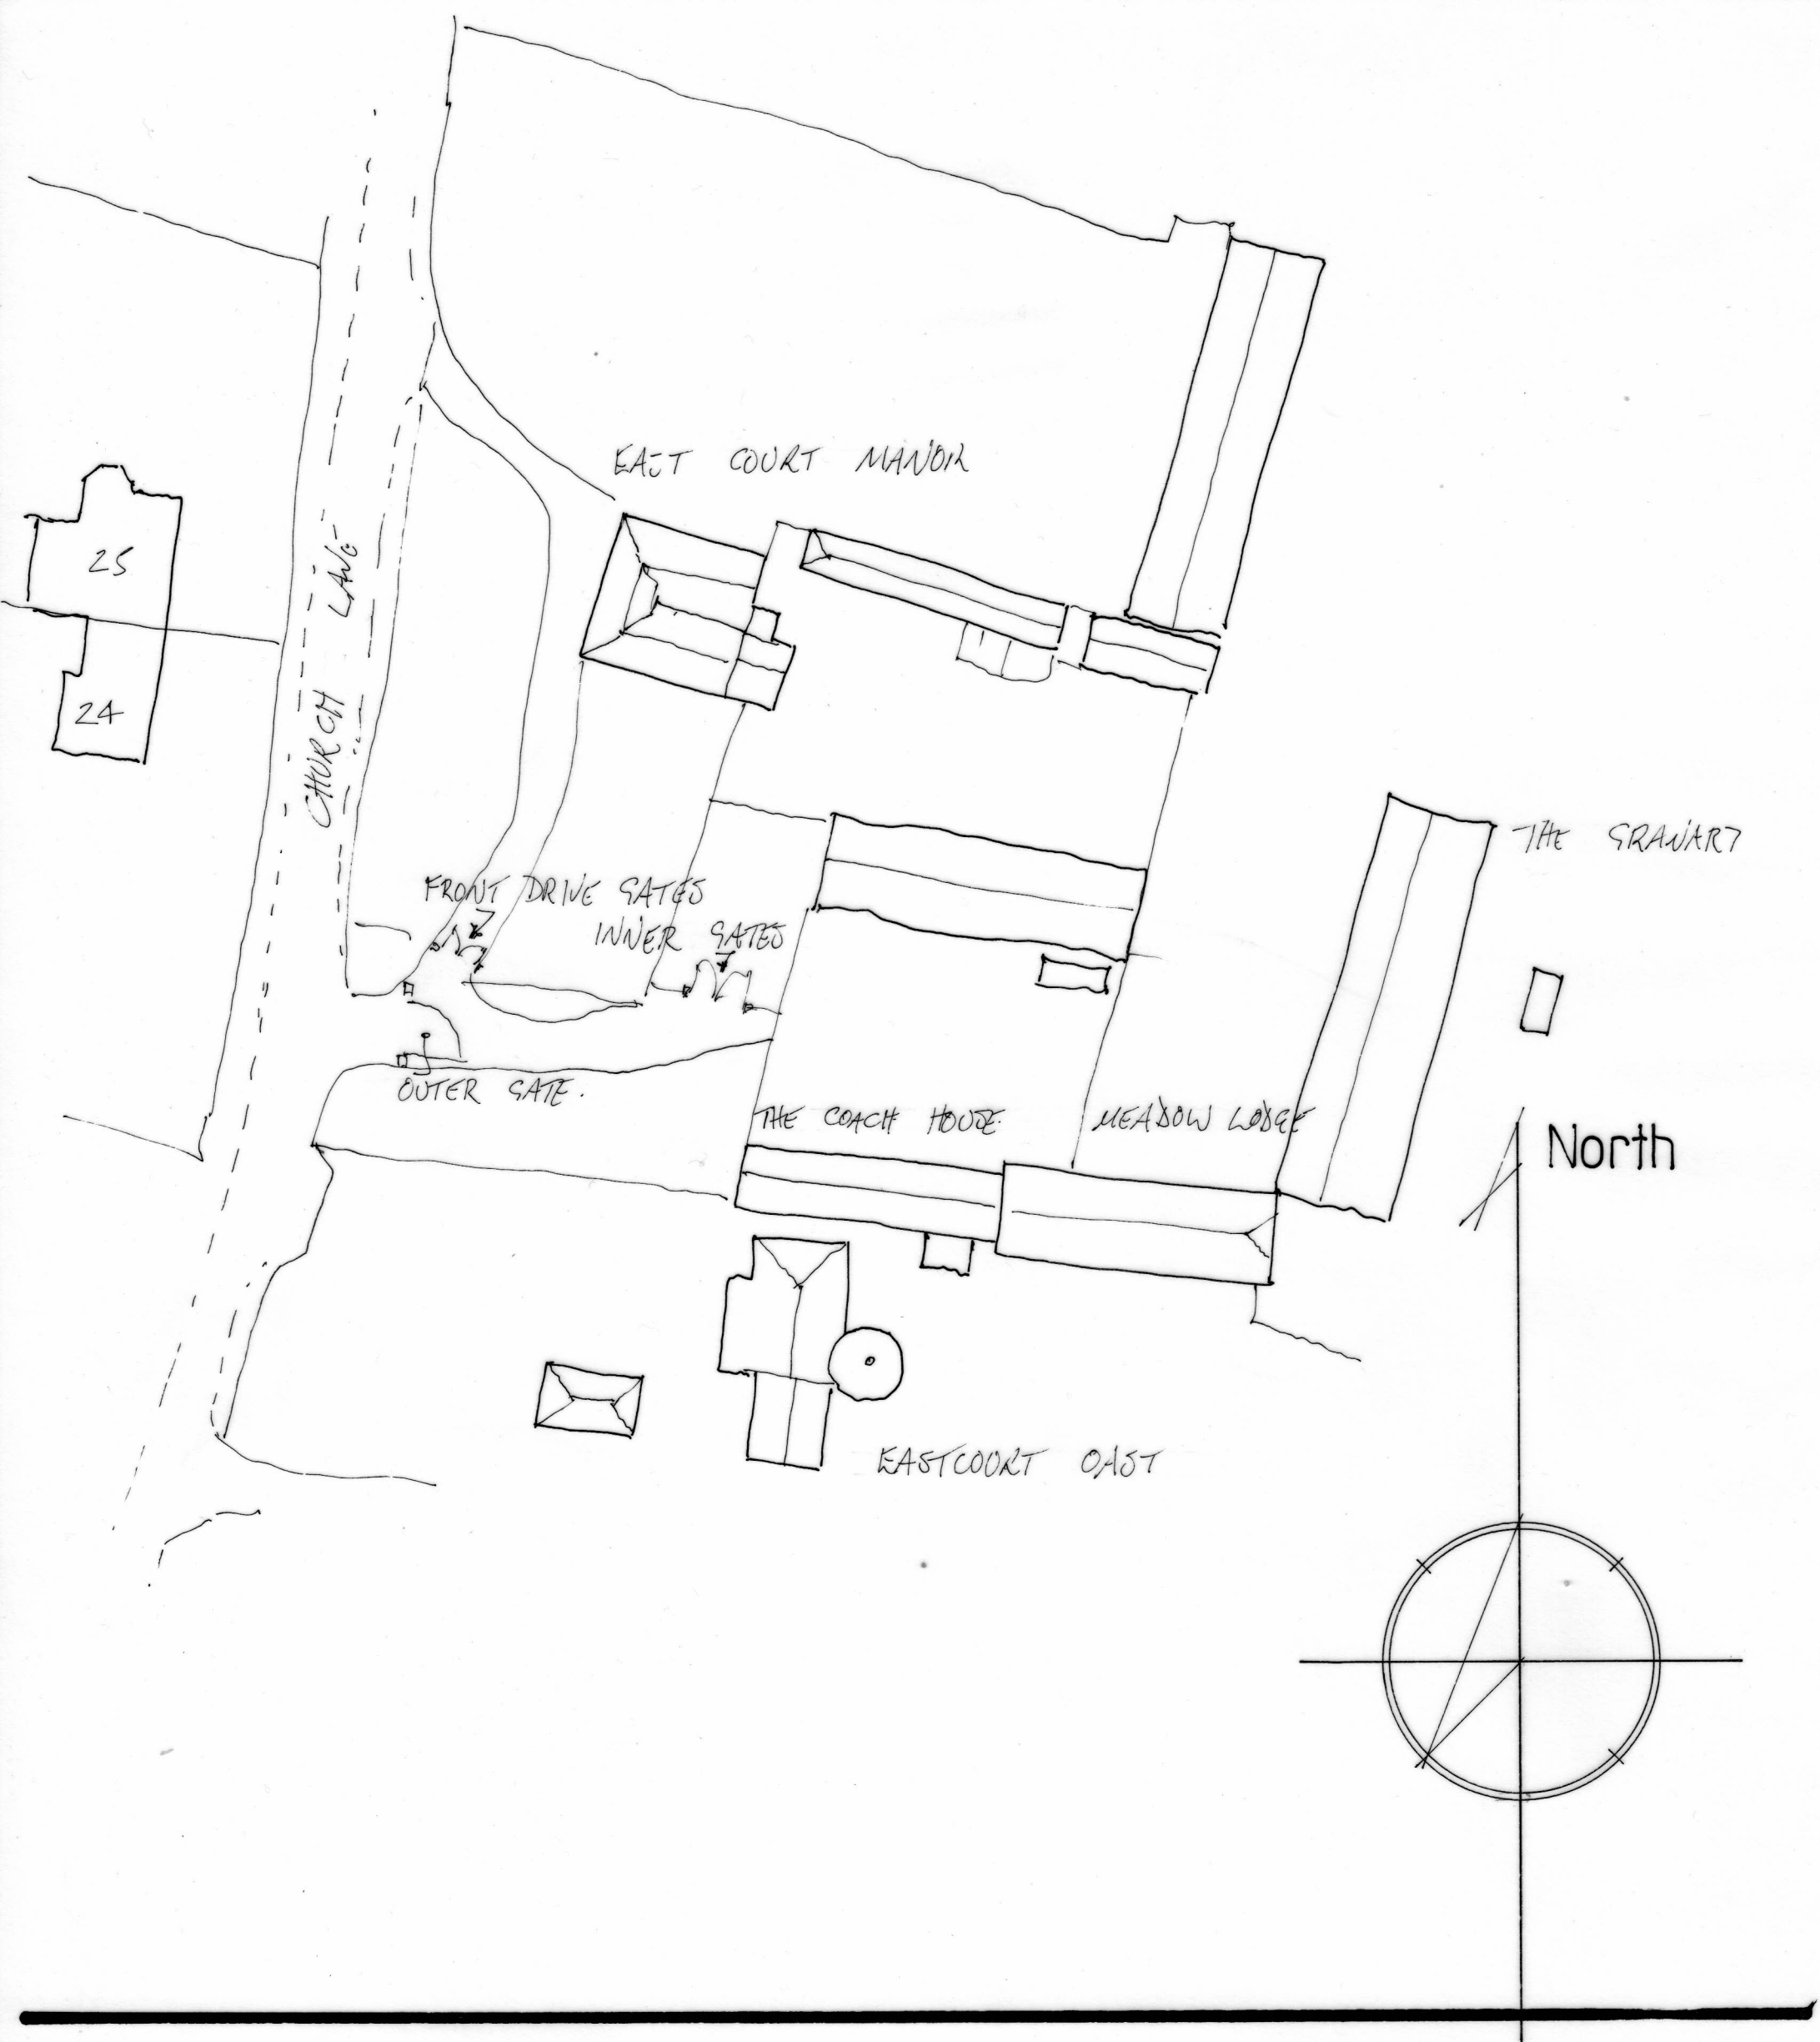

East Court Manor

Block plan

Scale: 1:500 at A3

Drwg.: ECM/BP

