

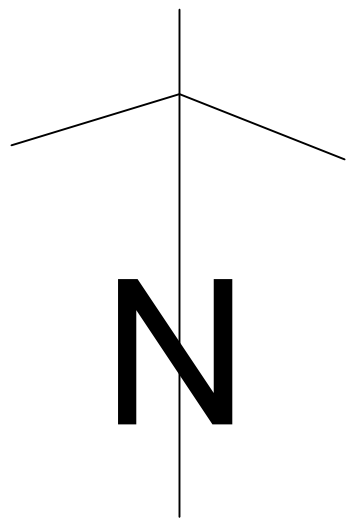
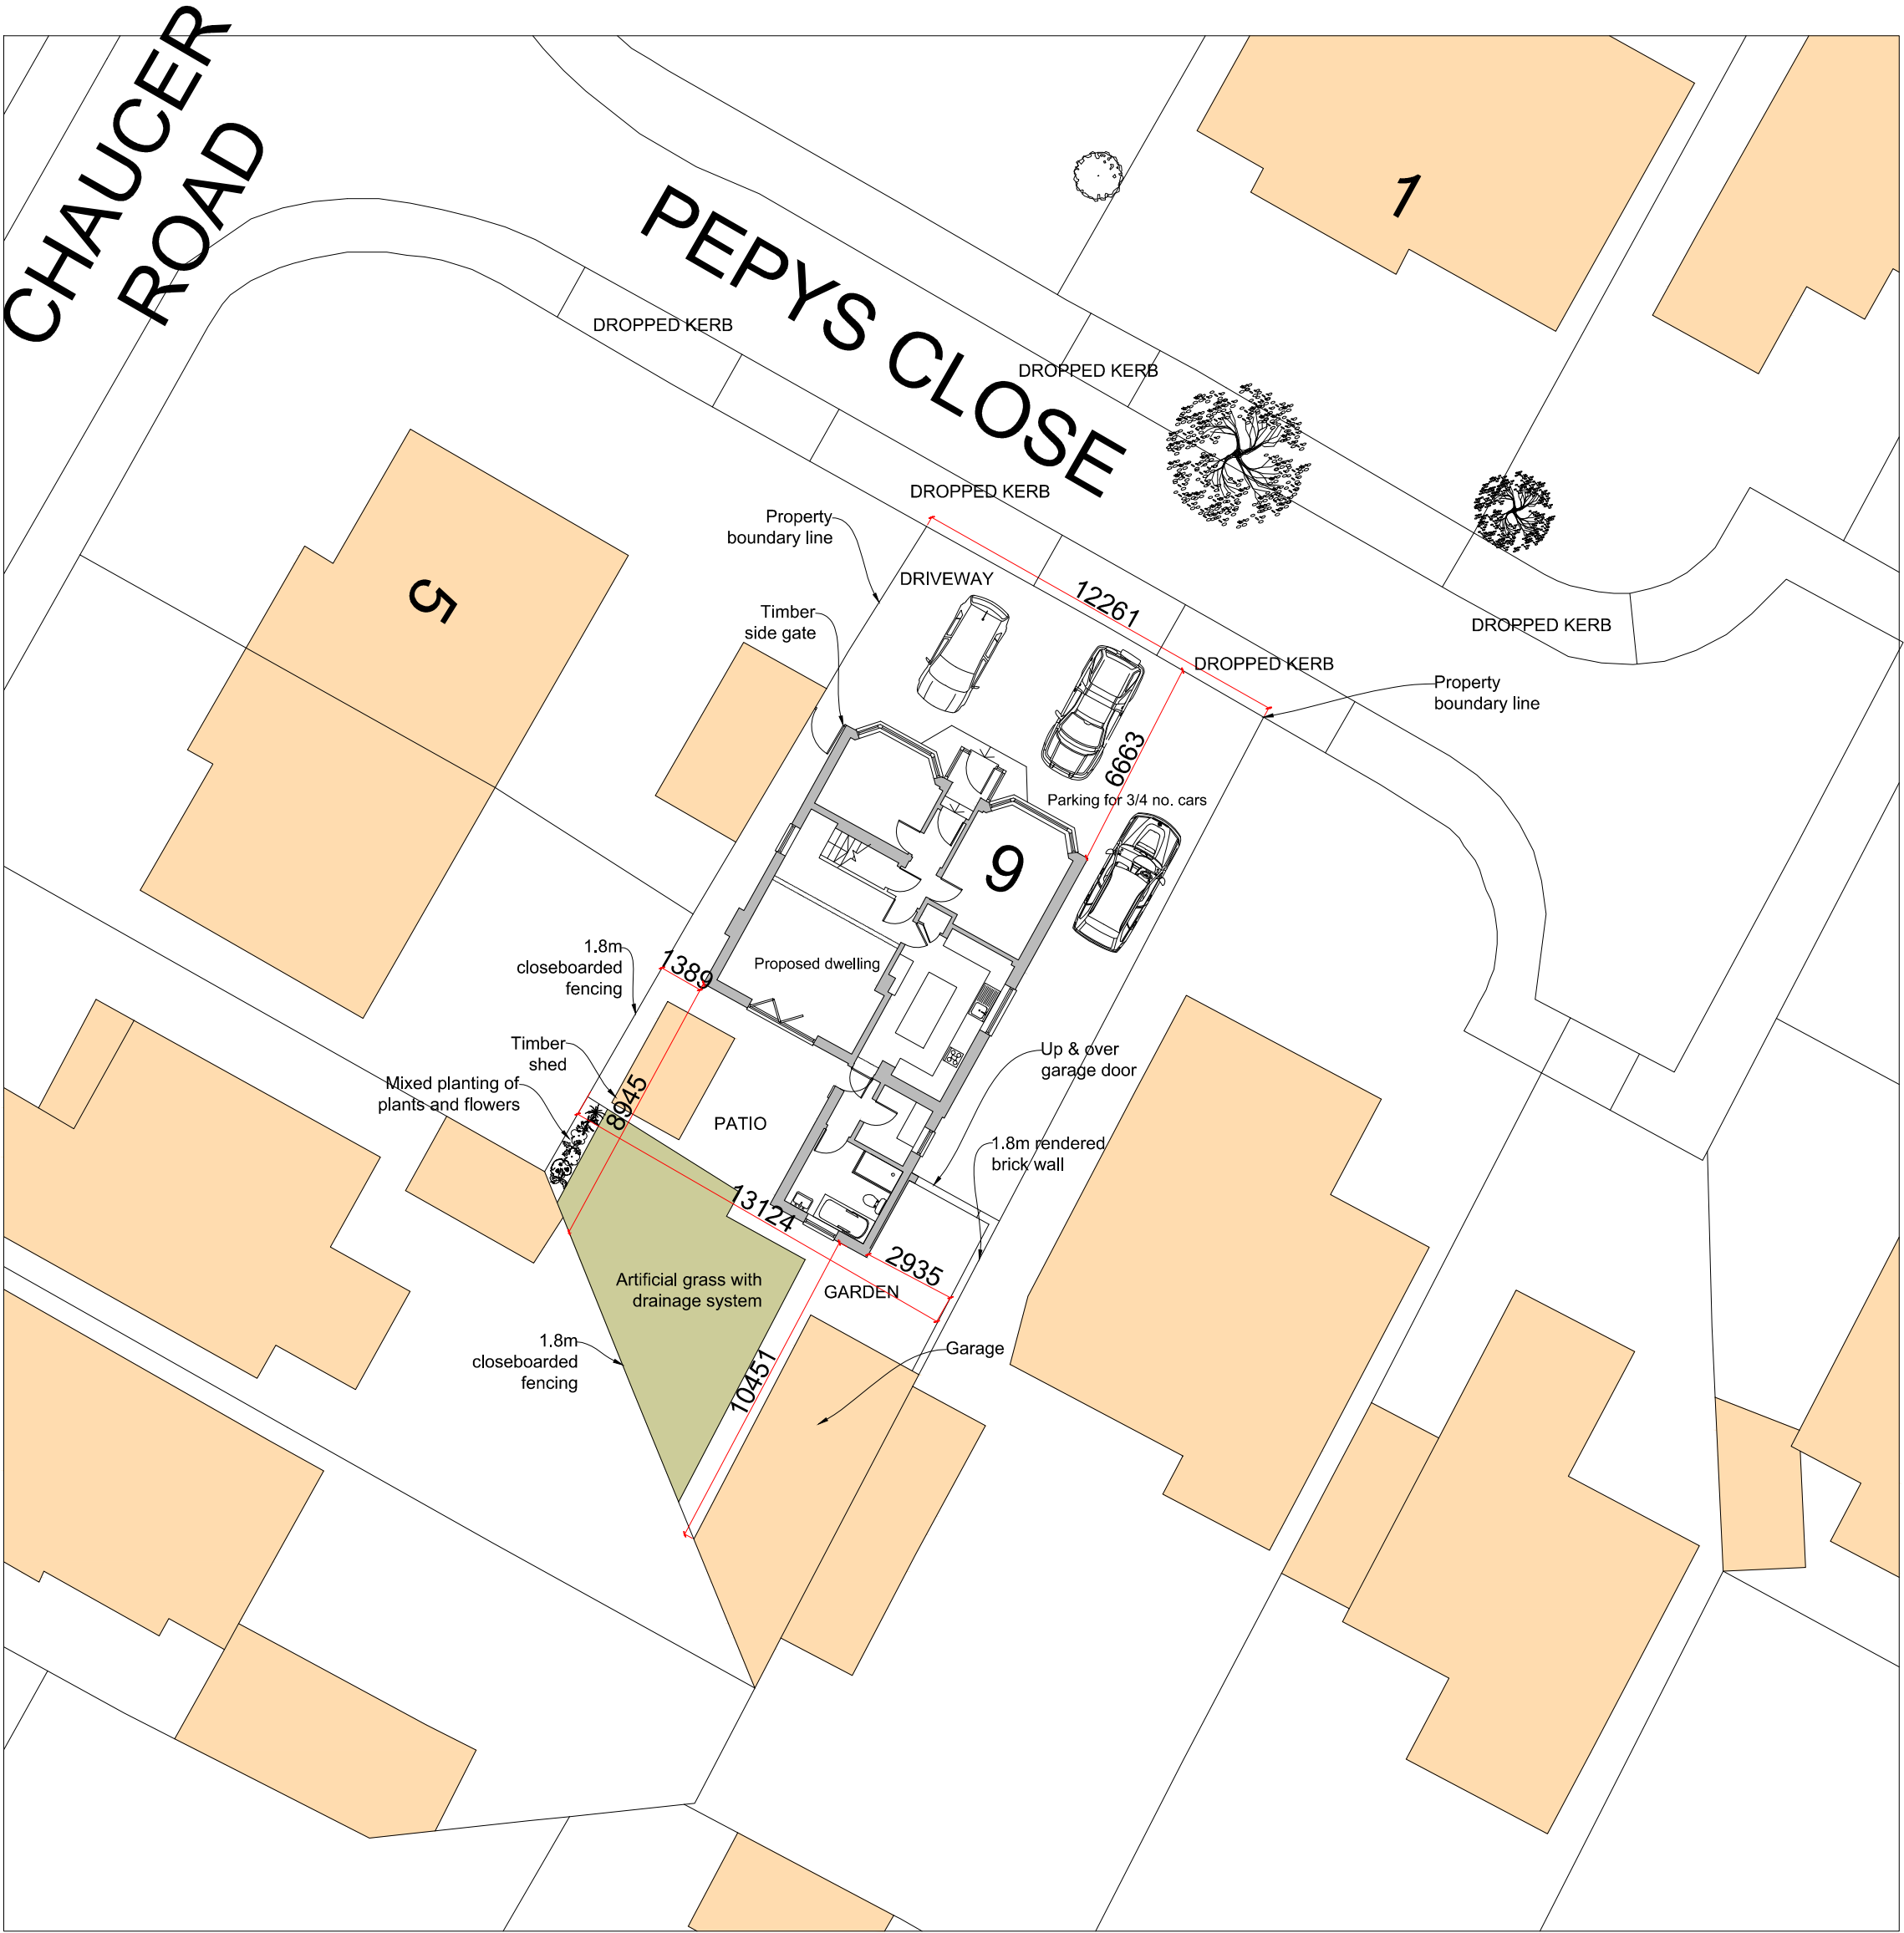


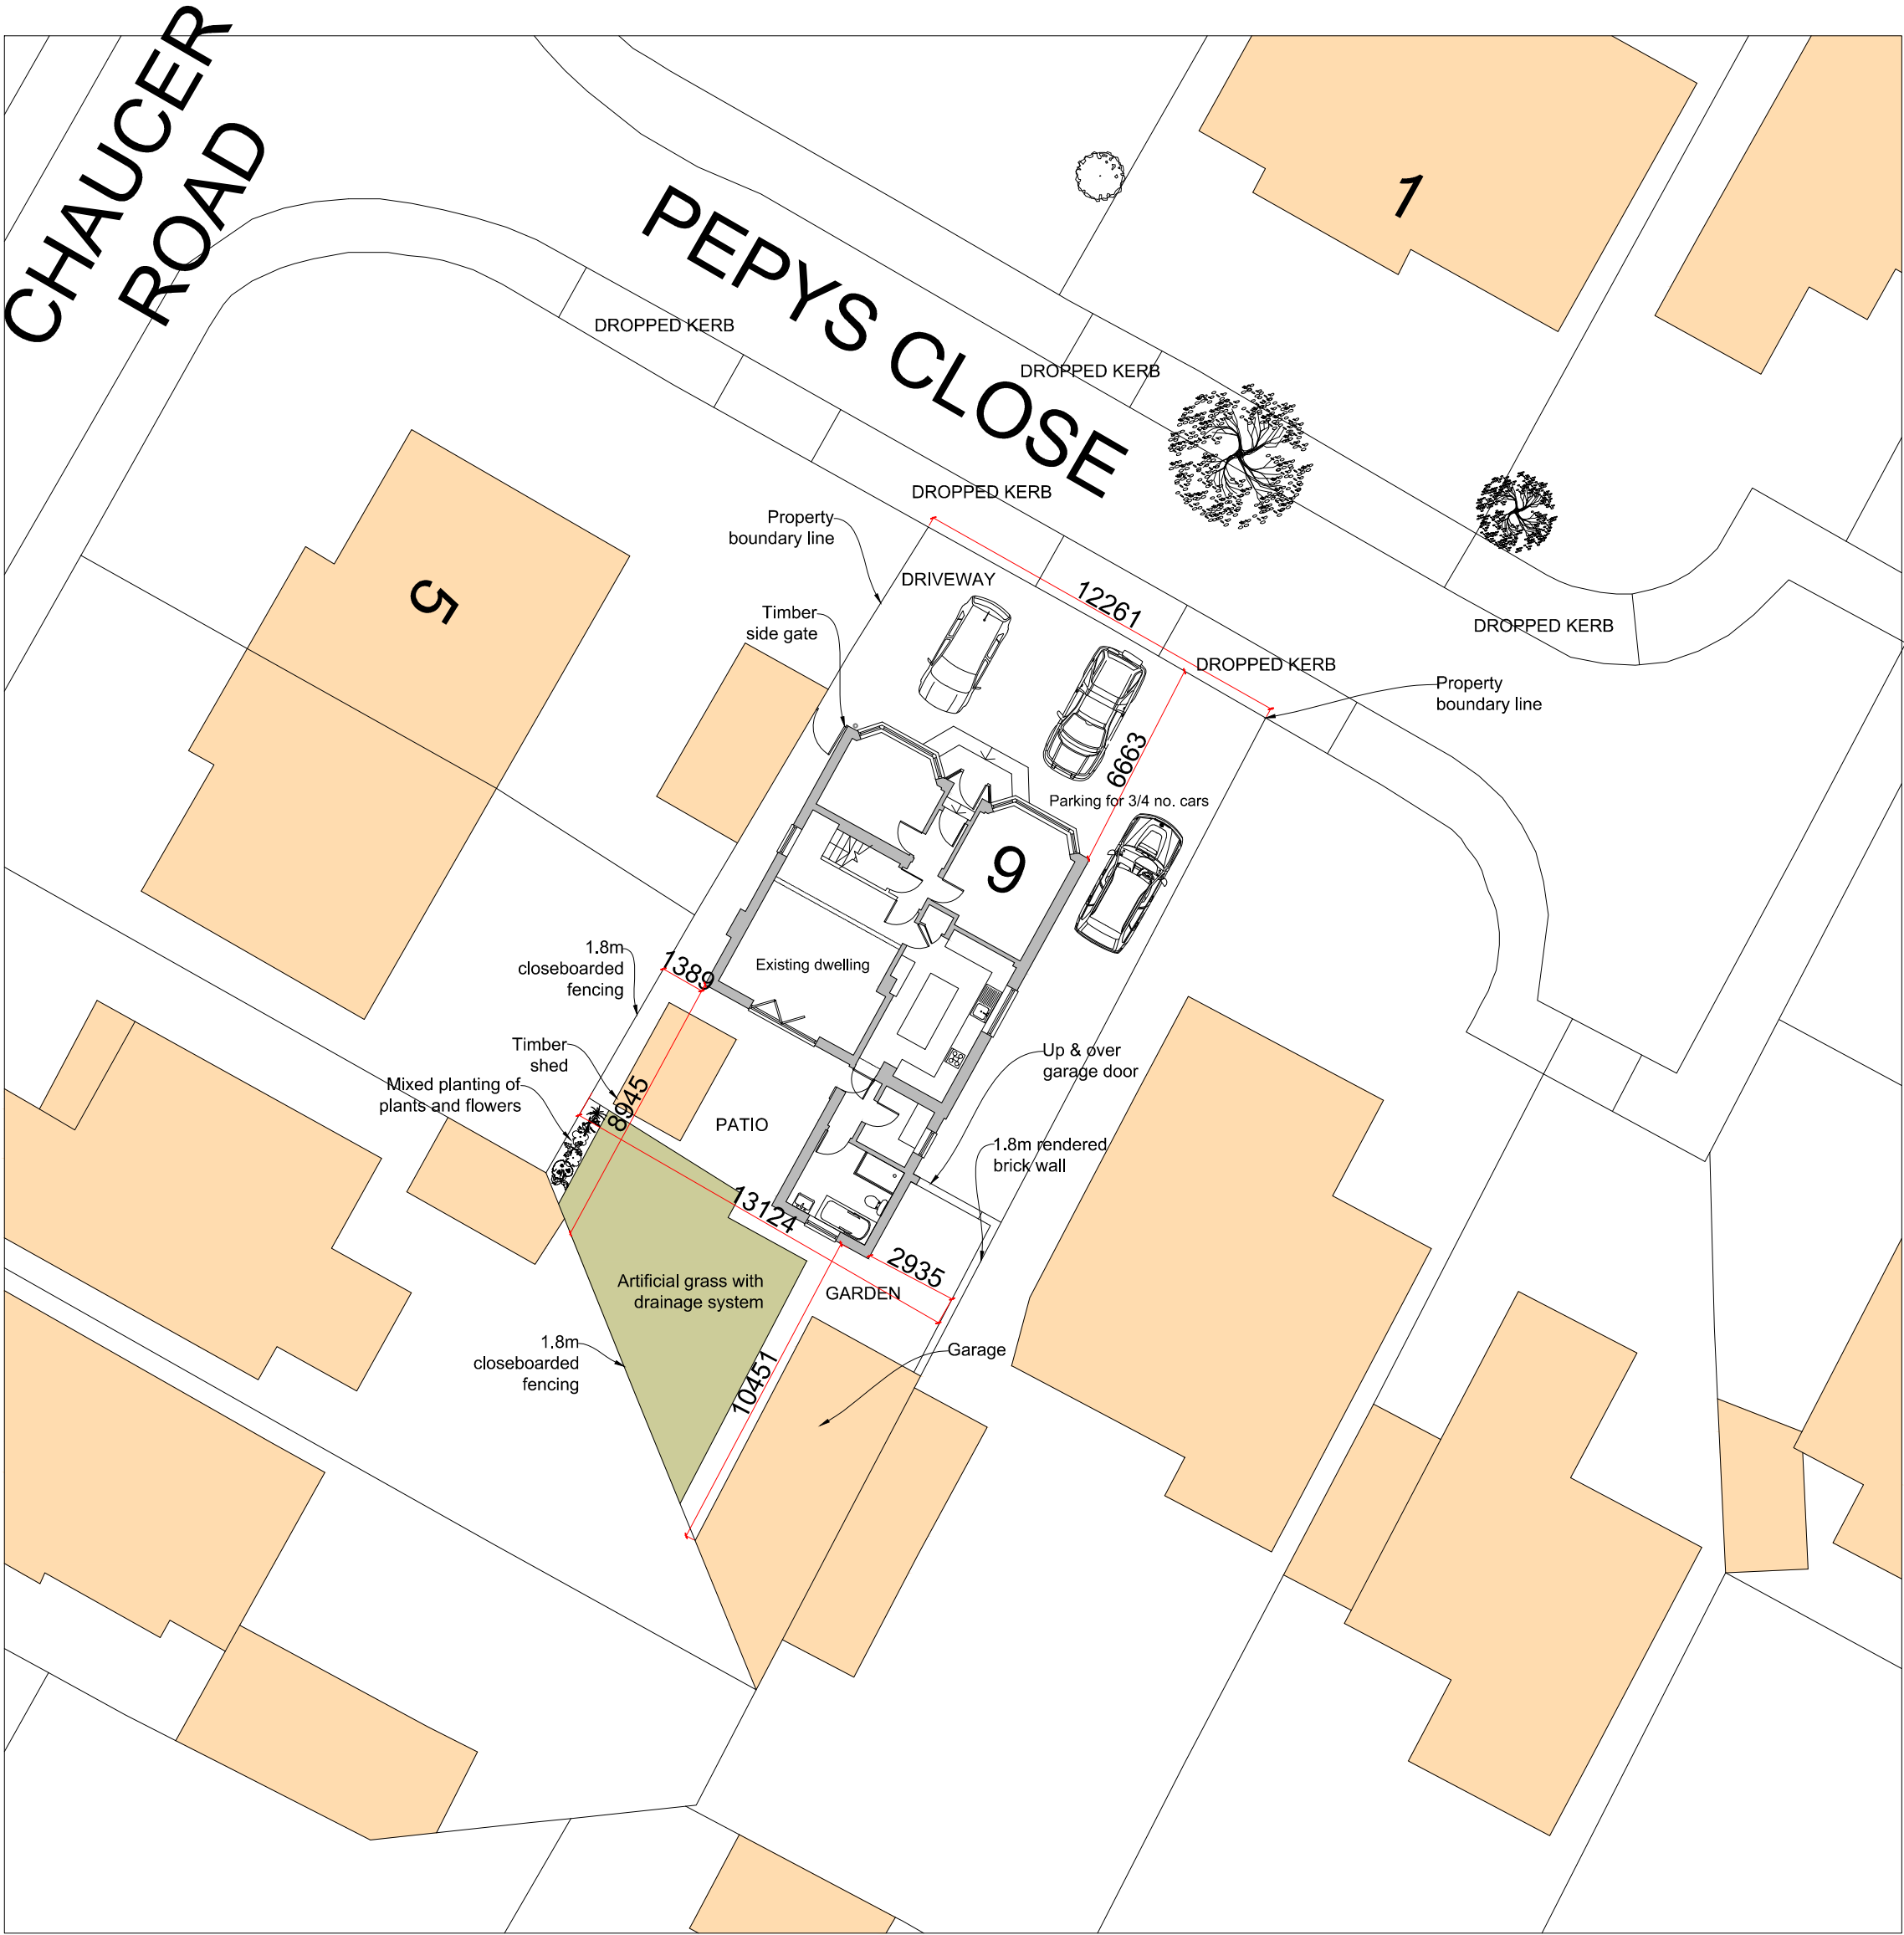

EXISTING BLOCK PLAN

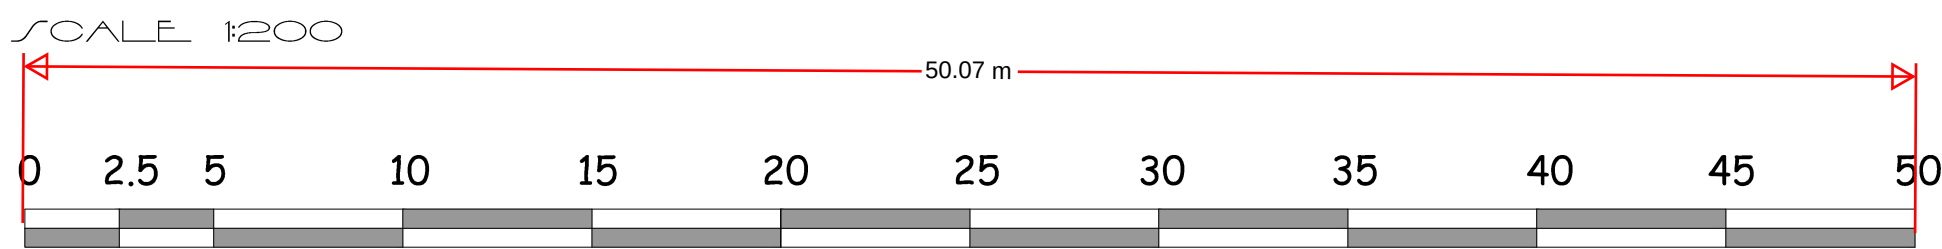

PROPOSED BLOCK PLAN

SAHOTA ARCHITECTURAL SERVICES			
CLIENT		Mr. Baljinder Singh	
SITE		9 Pepy's Close Northfleet Gravesend Kent DA11 8ER	
DRAWING TITLE		Existing & Proposed Block Plan	
SCALE		1:200 @A1	
DATE	June 2024	DRAWING NO.	24/05/05

Do not scale working dimensions from this drawing