


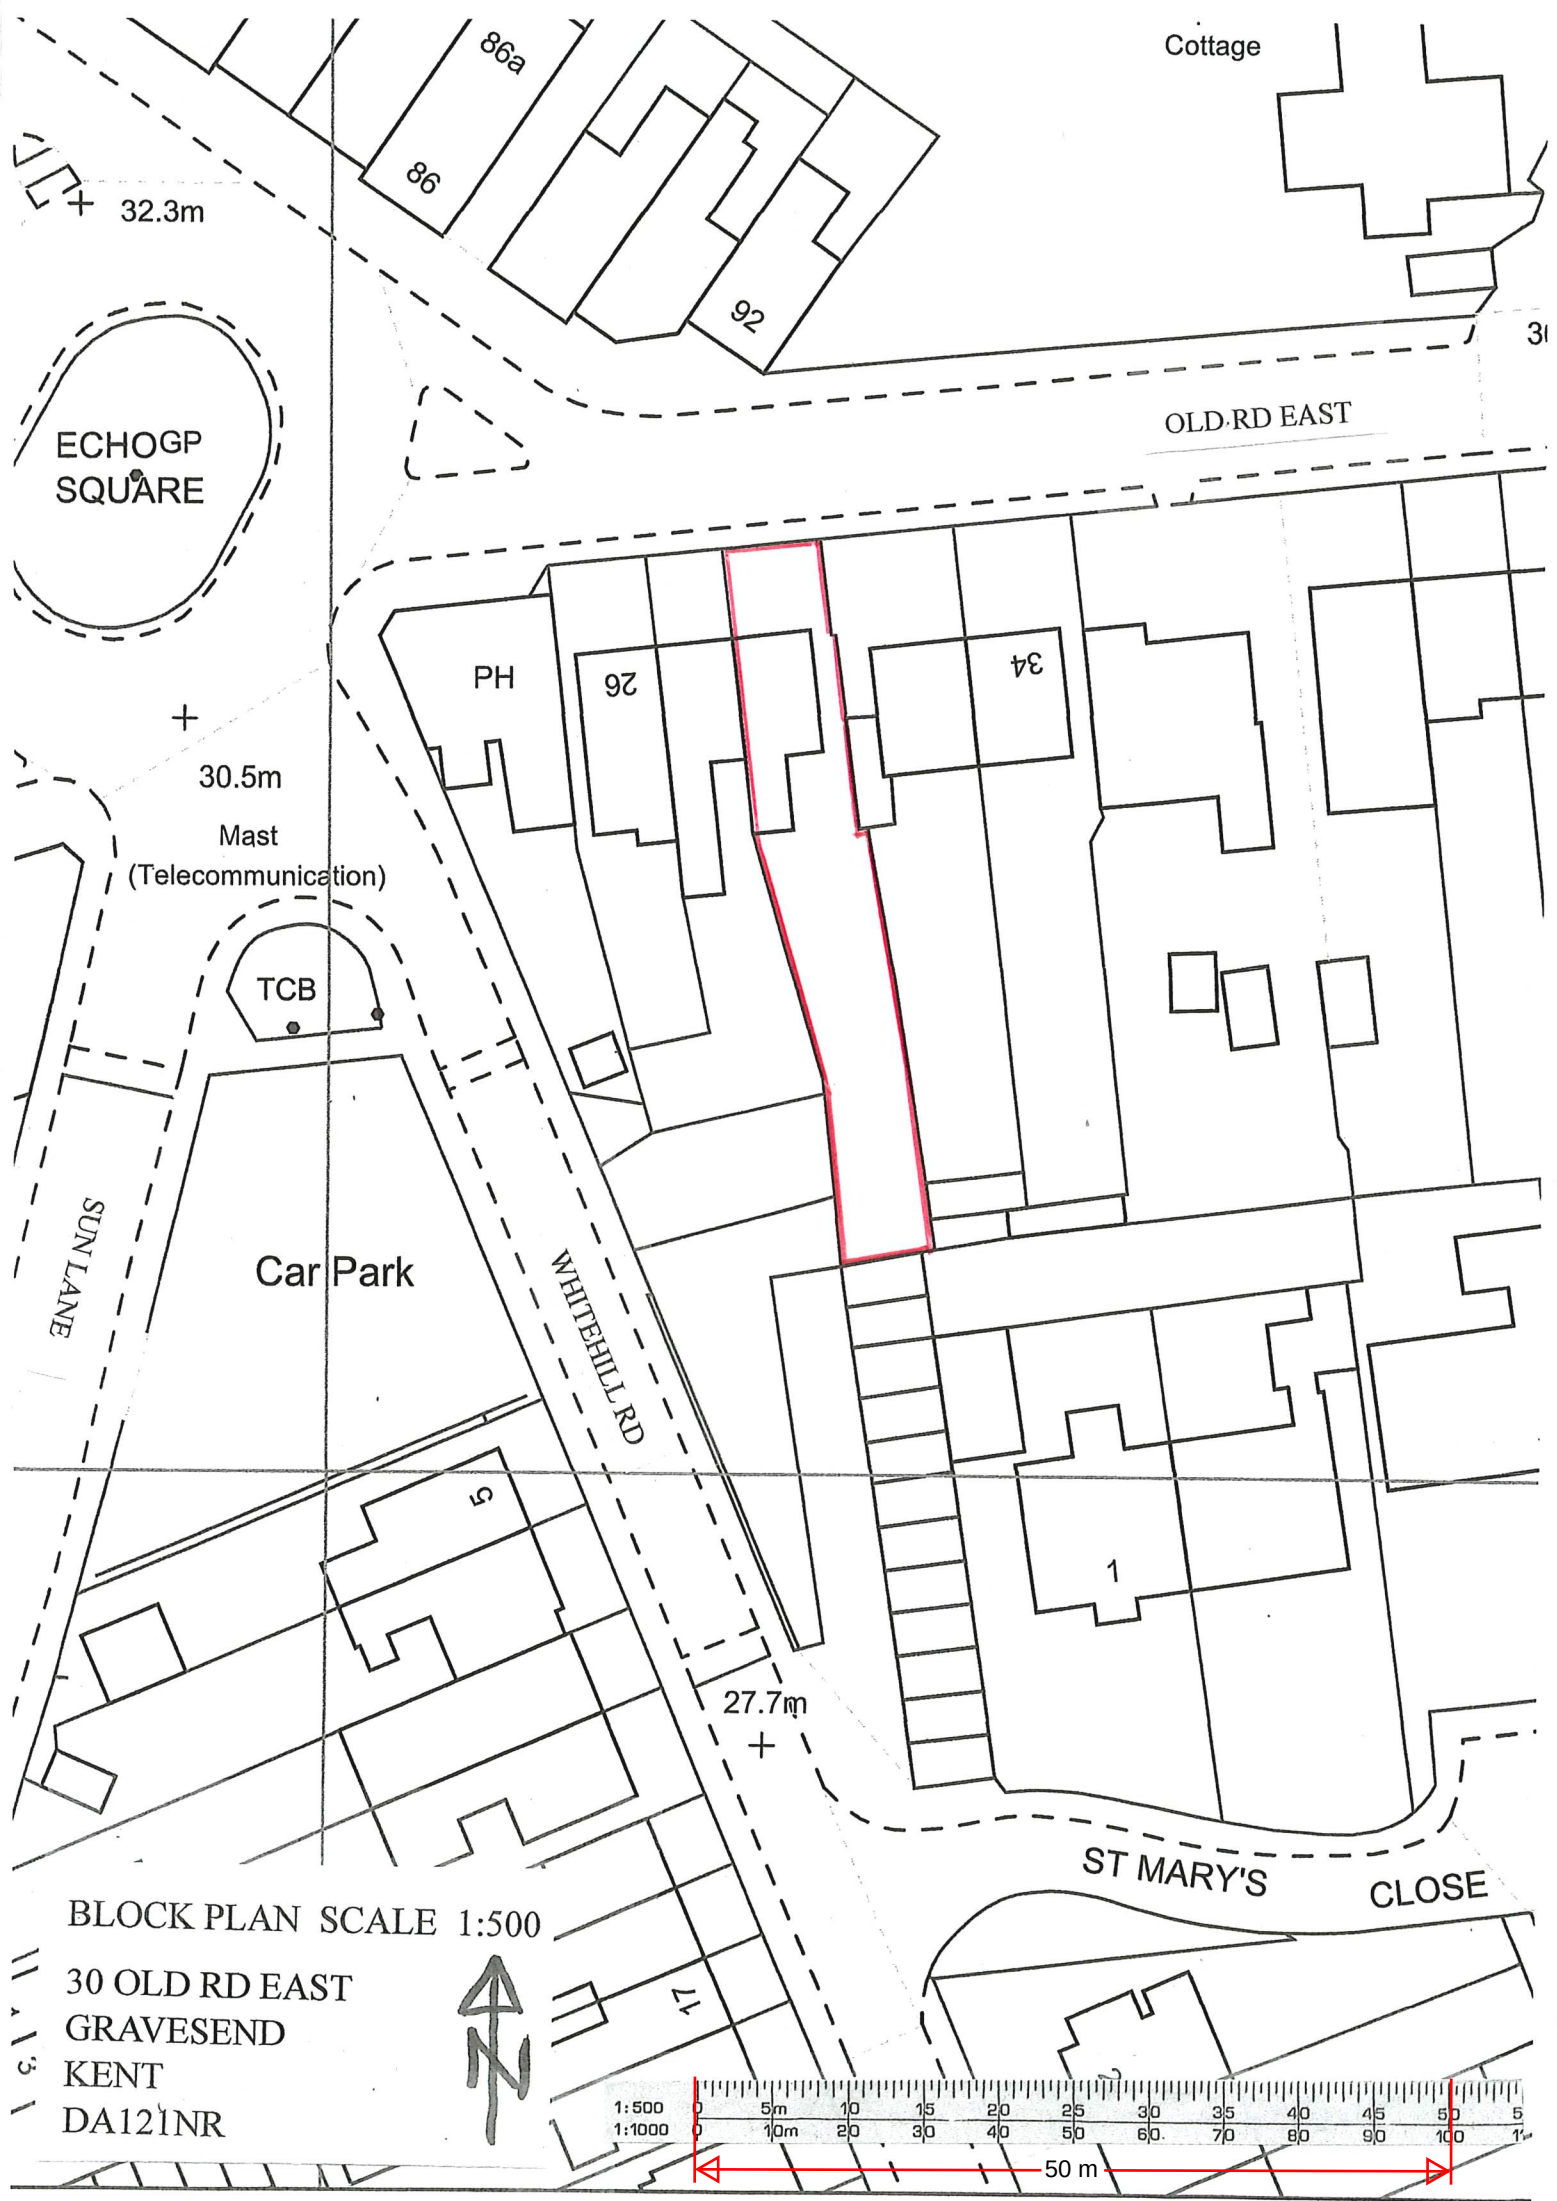

ECHO GP
SQUARE

Cottage

OLD RD EAST

PH

26

34

30.5m

Mast
(Telecommunication)

TCB

Car Park

WHITEHILL RD

SUN LANE

1

5

27.7m

ST MARY'S

CLOSE

BLOCK PLAN SCALE 1:500

30 OLD RD EAST
GRAVESEND
KENT
DA12 1NR

