

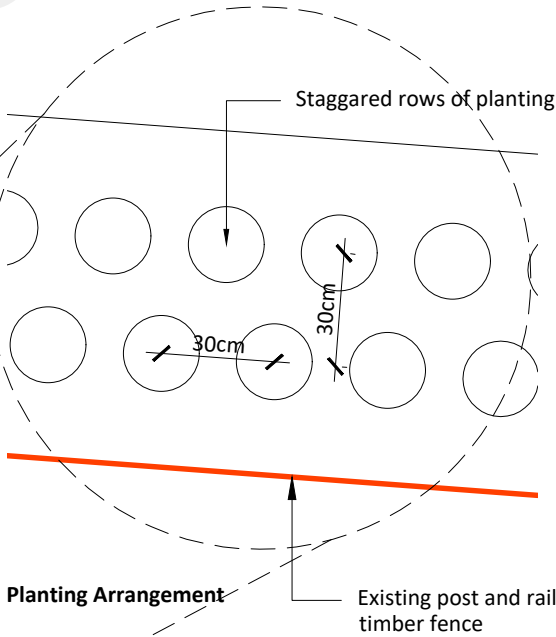


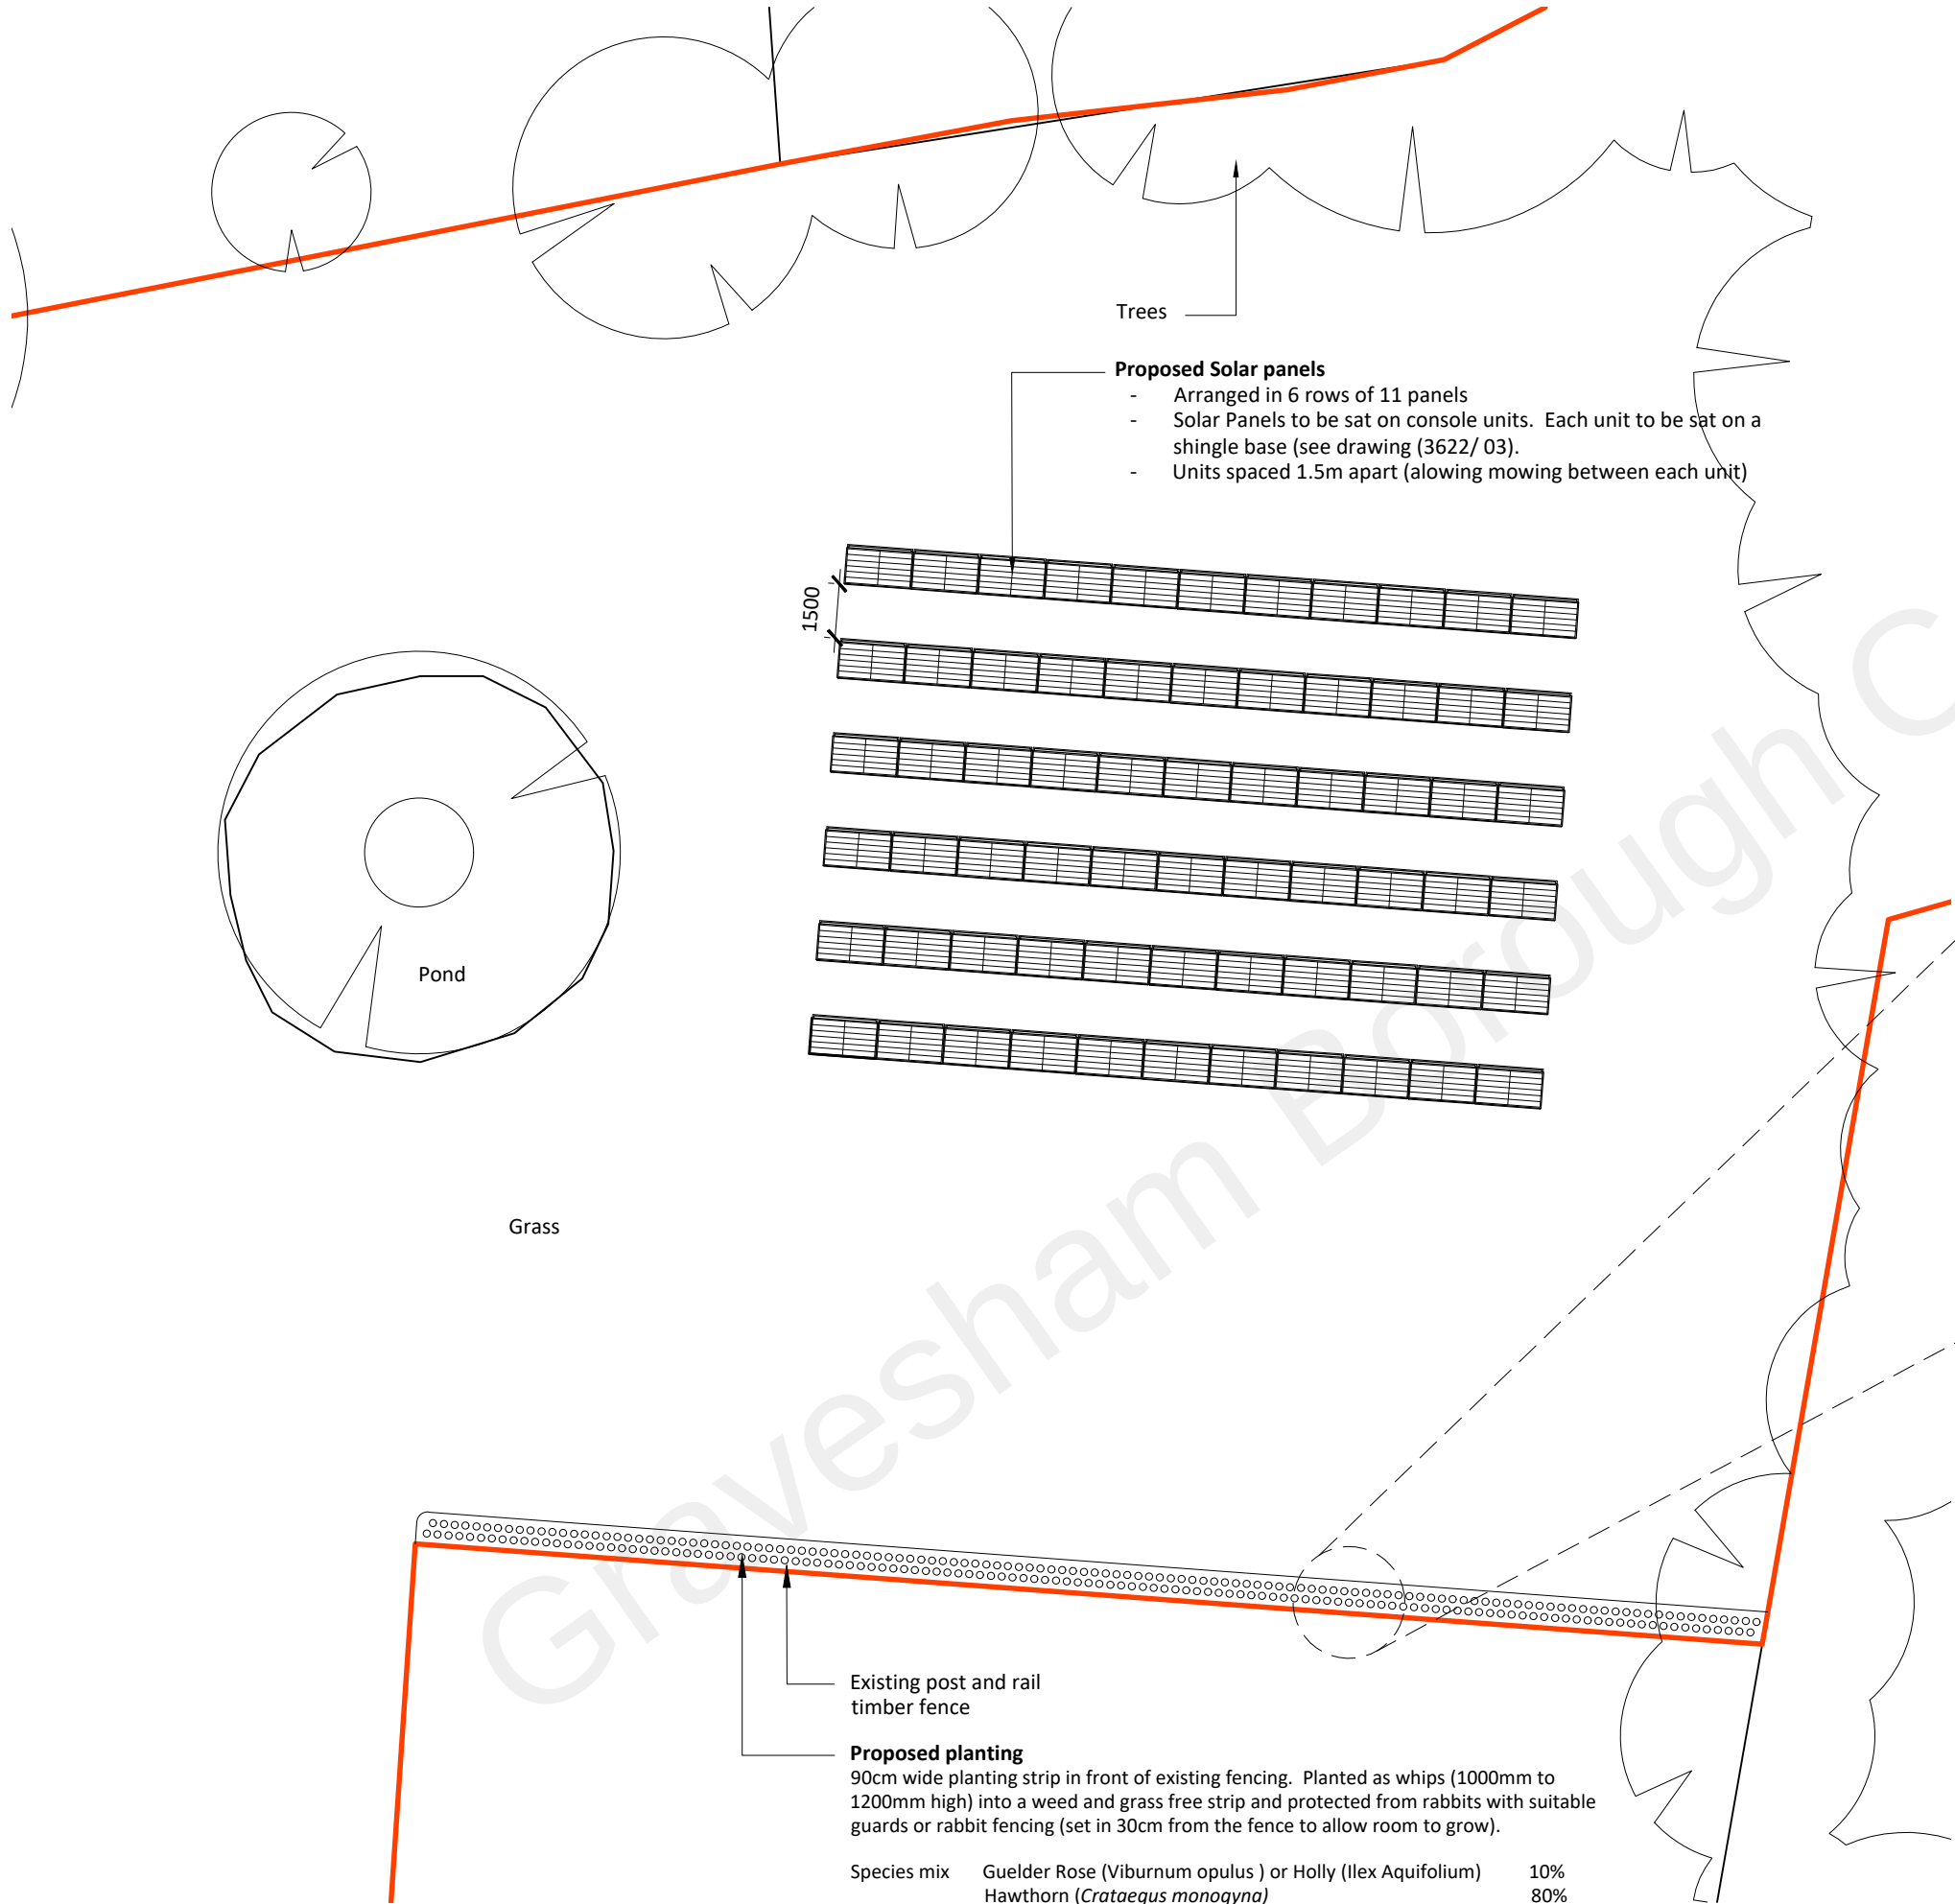

2 The Parade, Ash Road, Hartley
Longfield, Kent DA3 8BG
Tel: 01474 703705
www.grahamsimpkinplanning.co.uk
Email: webmail@grahamsimpkinplanning.co.uk

Project Title The Old Dairy, Bocoda Hill Farm, Meopham, Kent, DA13 0QG		Job No 3622
Drawing Title Proposed solar panel and planting arrangement	Drawing No 02	Revision -
Date 19.05.2022	Drawn by DA	Checked by SC
Scale 1:200 @ A3	Note	

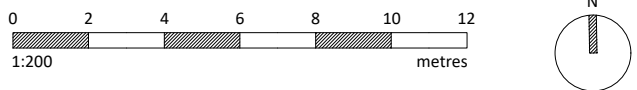

Proposed solar panel and planting arrangement
1:200