

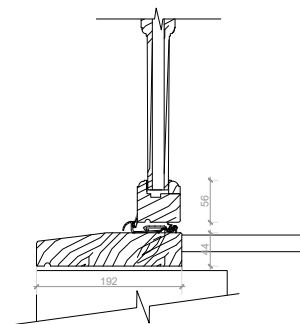
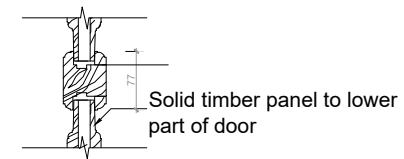


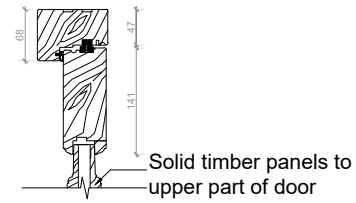

Vertical Cross Section

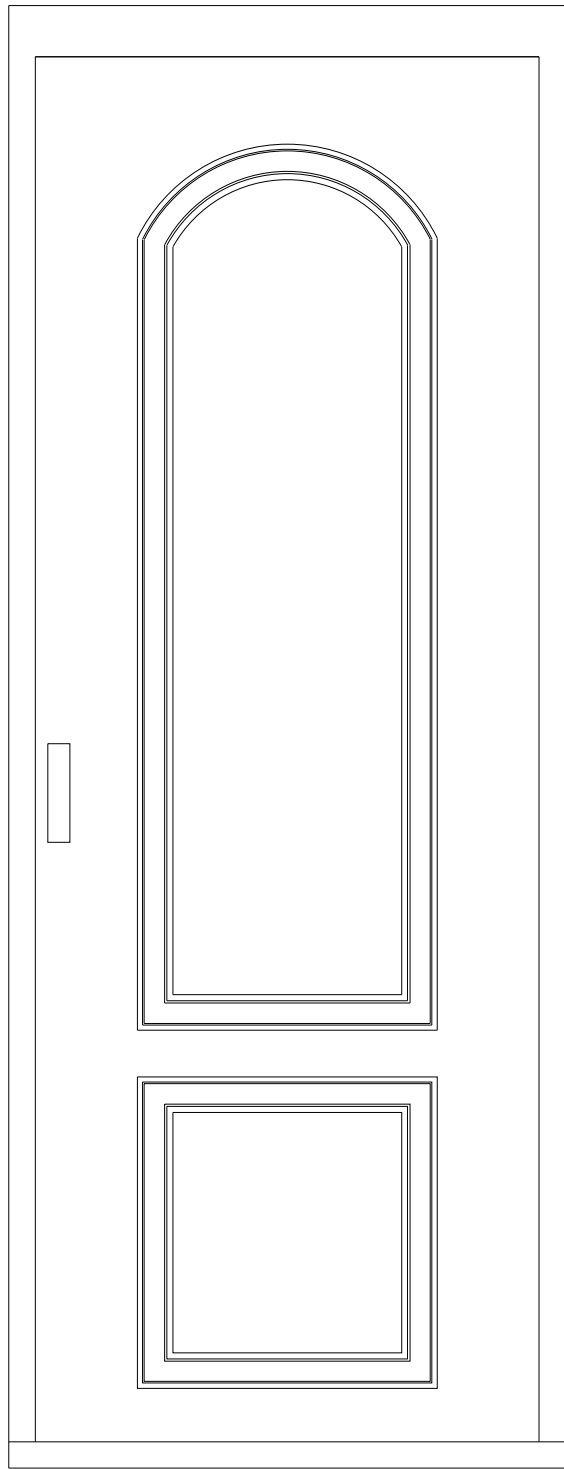

Horizontal Cross Section

1:10



 e - info@dreamdesigndevelop.co.uk m - 07500444330	Site: 1A-1B Wellington Street Gravesend Kent DA12 1JA	Title: Proposed Door Detail	Scale at A3: 1:10	Date: 02/10/2025
			Drawing no.: 004	Revision: A