


OS LICENCE NO. 100 022432
Contractors must verify all dimensions on site prior to commencement of works. **DO NOT** scale from this drawing. **FOR PLANNING PURPOSES ONLY.** Drawing to be read in accordance with other schematic documentation. It is the responsibility of the client/employer to instruct a suitably qualified specialist to conform with the requirements of the current CDM '2015 Regulations. Client/employer to appoint a principle designer/contractor, as required under the HSE legal requirements. Refer to www.hse.gov.uk for further guidance. © Drawings and designs are copyright of Bloomfields and must not be copied without prior consent.

Notes:

Key:

— Planning Boundary (825 m²)

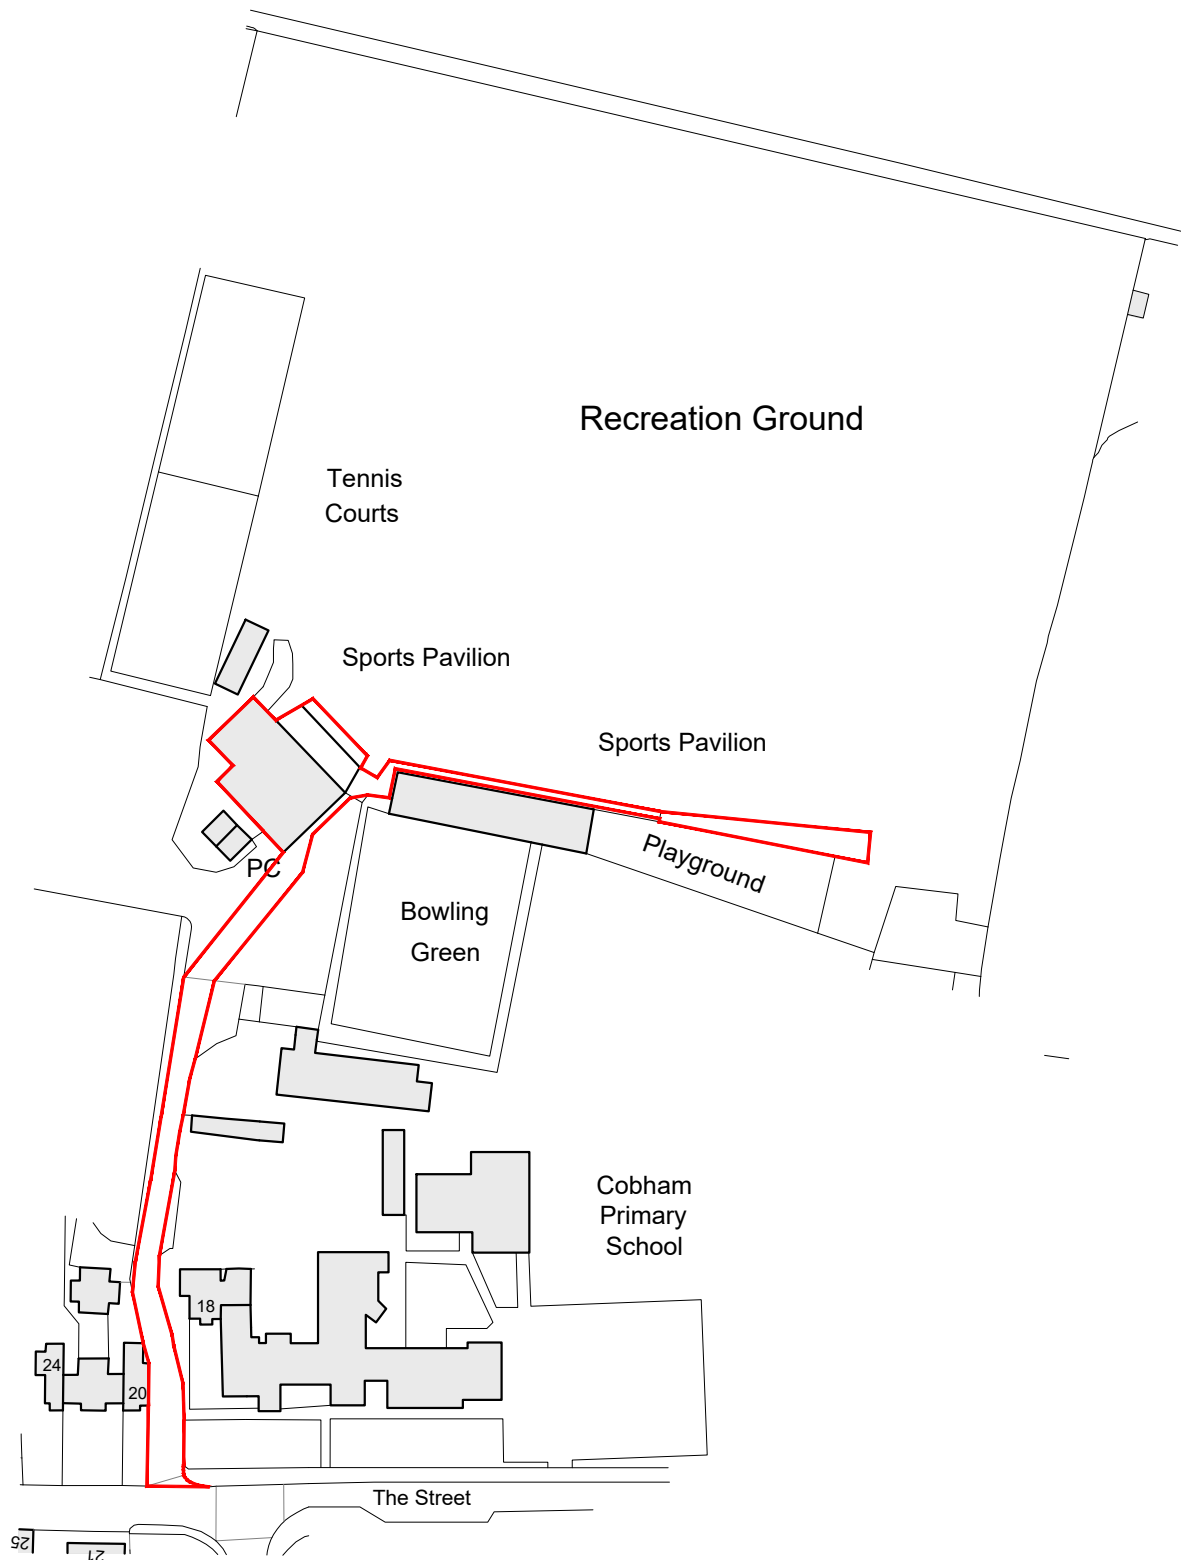

Client:
Cobham PC

Site Address:
Cobham Sports Recreation Ground
The Landway
Cobham DA12 3BN

Issued for Review and Comment

Revision: A. 02.09.2025
Rev By: RB
Checked By: JP

Scale: Custom@ A4
Drawn By: RB
Checked By: JP

Project: Patio Extension
Date: 02.09.2025

Drawing Title:
Site Location Plan

St: | **Job No:** | **Drawing No:** | **Rev:**

/ .3621.010.A

