


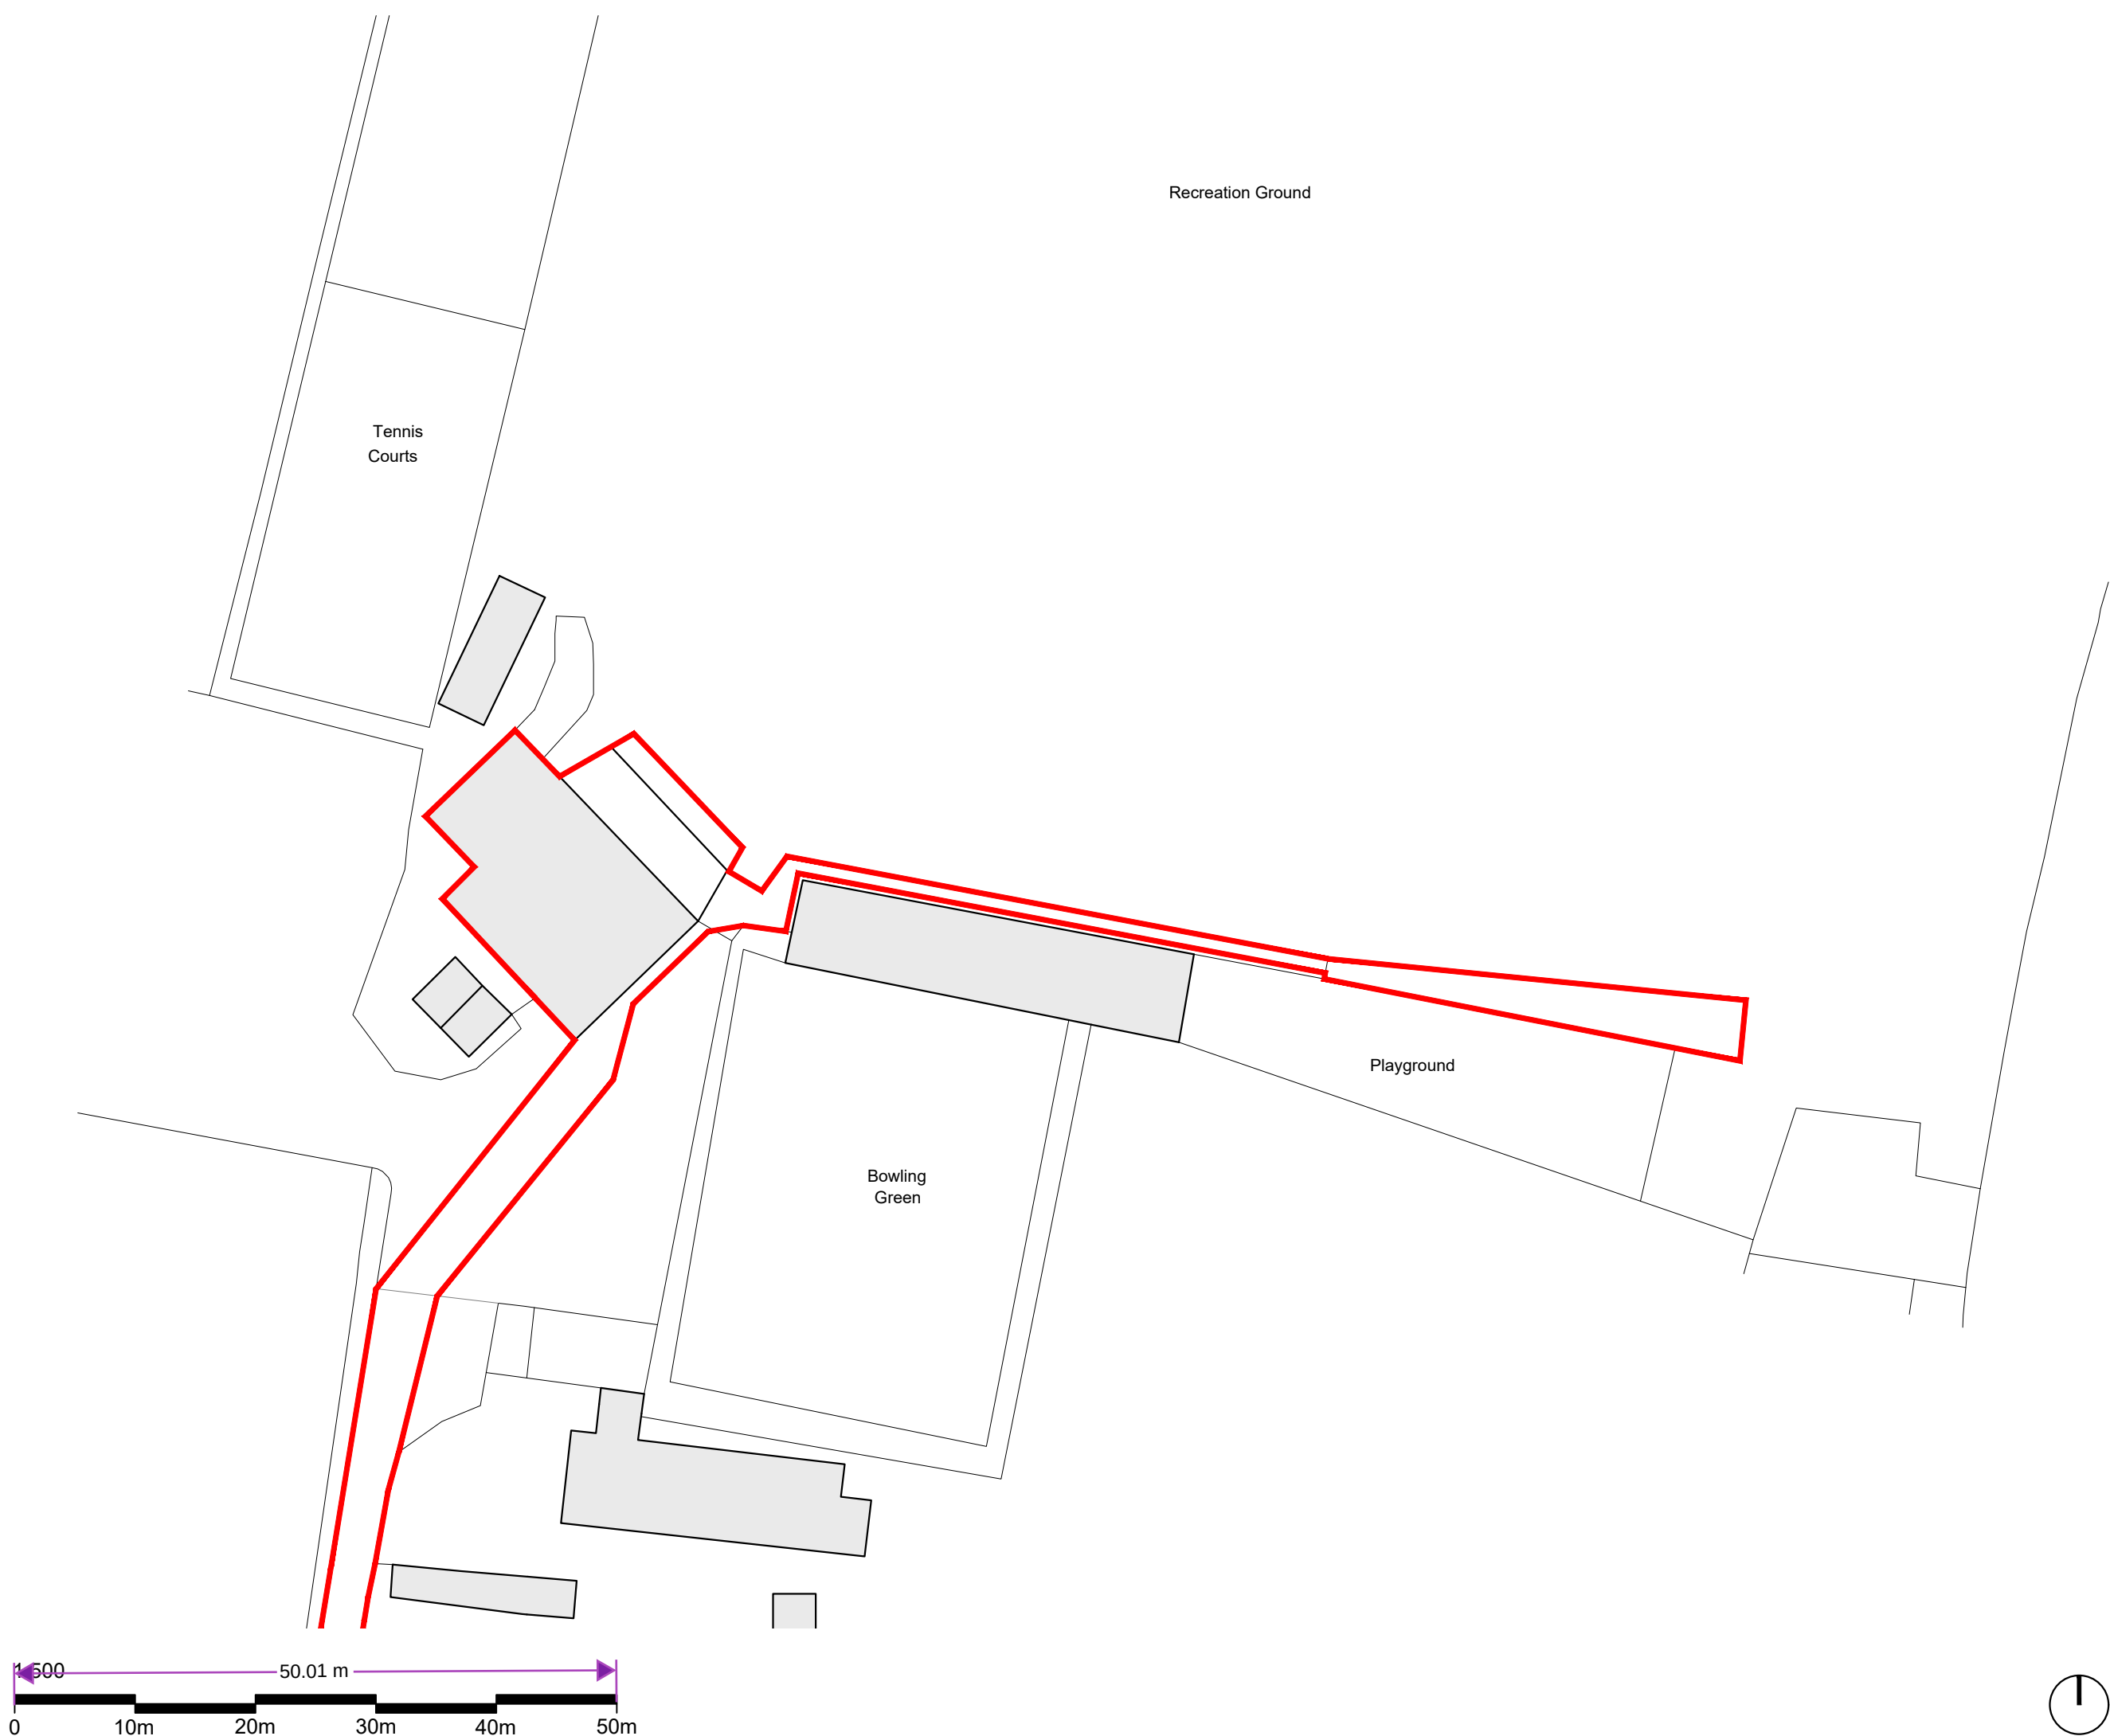

3621.dwg
OS LICENCE NO. 100 022432
Contractors must verify all dimensions on site prior to commencement of works.
DO NOT scale from this drawing. **FOR PLANNING PURPOSES ONLY.** Drawing to be read in accordance with other schematic documentation. It is the responsibility of the client/employer to instruct a suitably qualified specialist to conform with the requirements of the current CDM 2015 Regulations. Client/employer to appoint a principal designer/contractor, as required under the HSE legal requirements. Refer to www.hse.gov.uk for further guidance. © Drawings and designs are copyright of Bloomfields and must not be copied without prior consent.

Notes:

Key:
— Planning Boundary
(825 m²)

Issued for Review and Comment

Revision:	Rev By:	Checked By:
A. 02.09.2025	RB	JP



01892 831 600
www.bloomfieldsltd.co.uk
drawing@bloomfieldsltd.co.uk

Client:
Cobham PC

Project:
Patio Extension

Site Address:
Cobham Sports Recreation Ground
The Landway
Cobham DA12 3BN

Scale:
1:500 @ A3

Drawn By:
RB

Date:
xx.xx.xxxx

Checked By:
JP

Drawing Title:
Existing Block Plan

St: | **Job No:** | **Drawing No:** | **Rev:**

/ . 3621.020.A

