




1 FRONT ELEVATION A
1:50

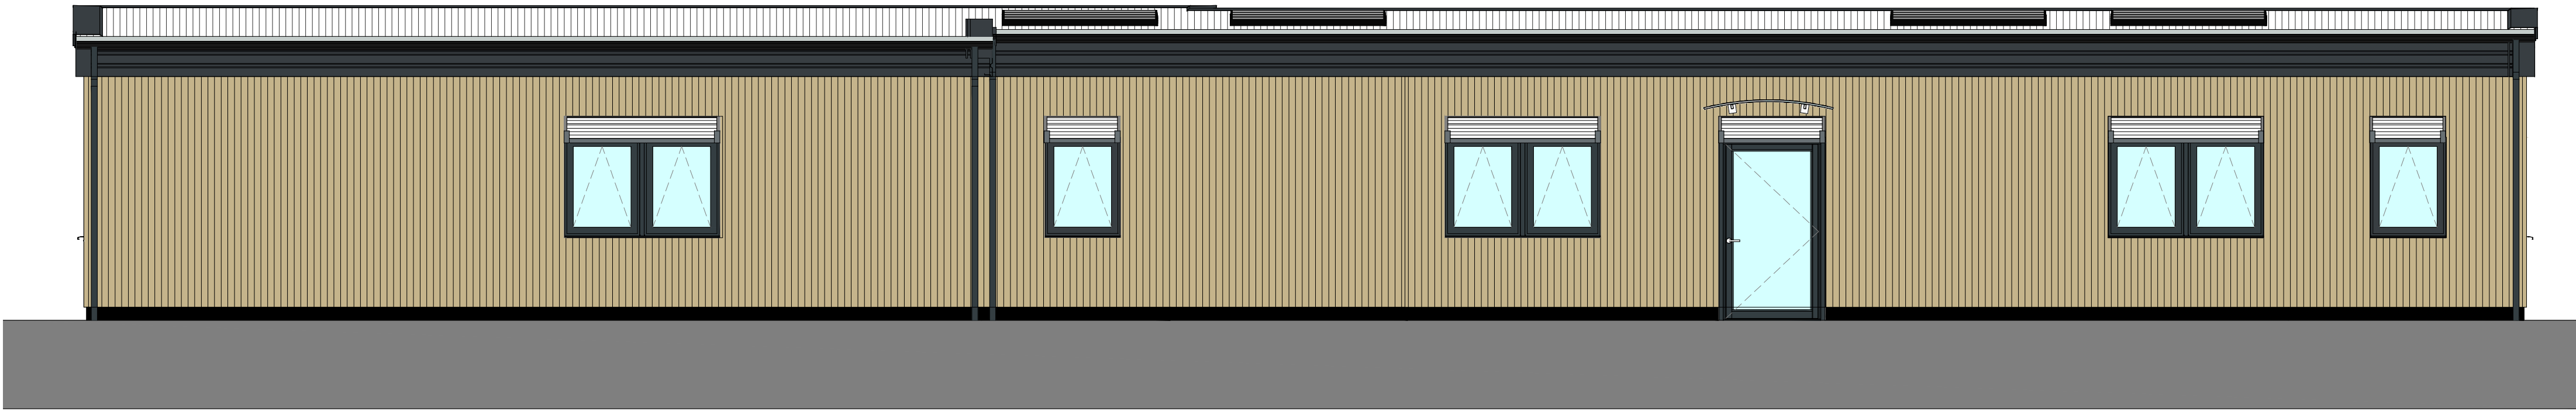


2 REAR ELEVATION B
1:50

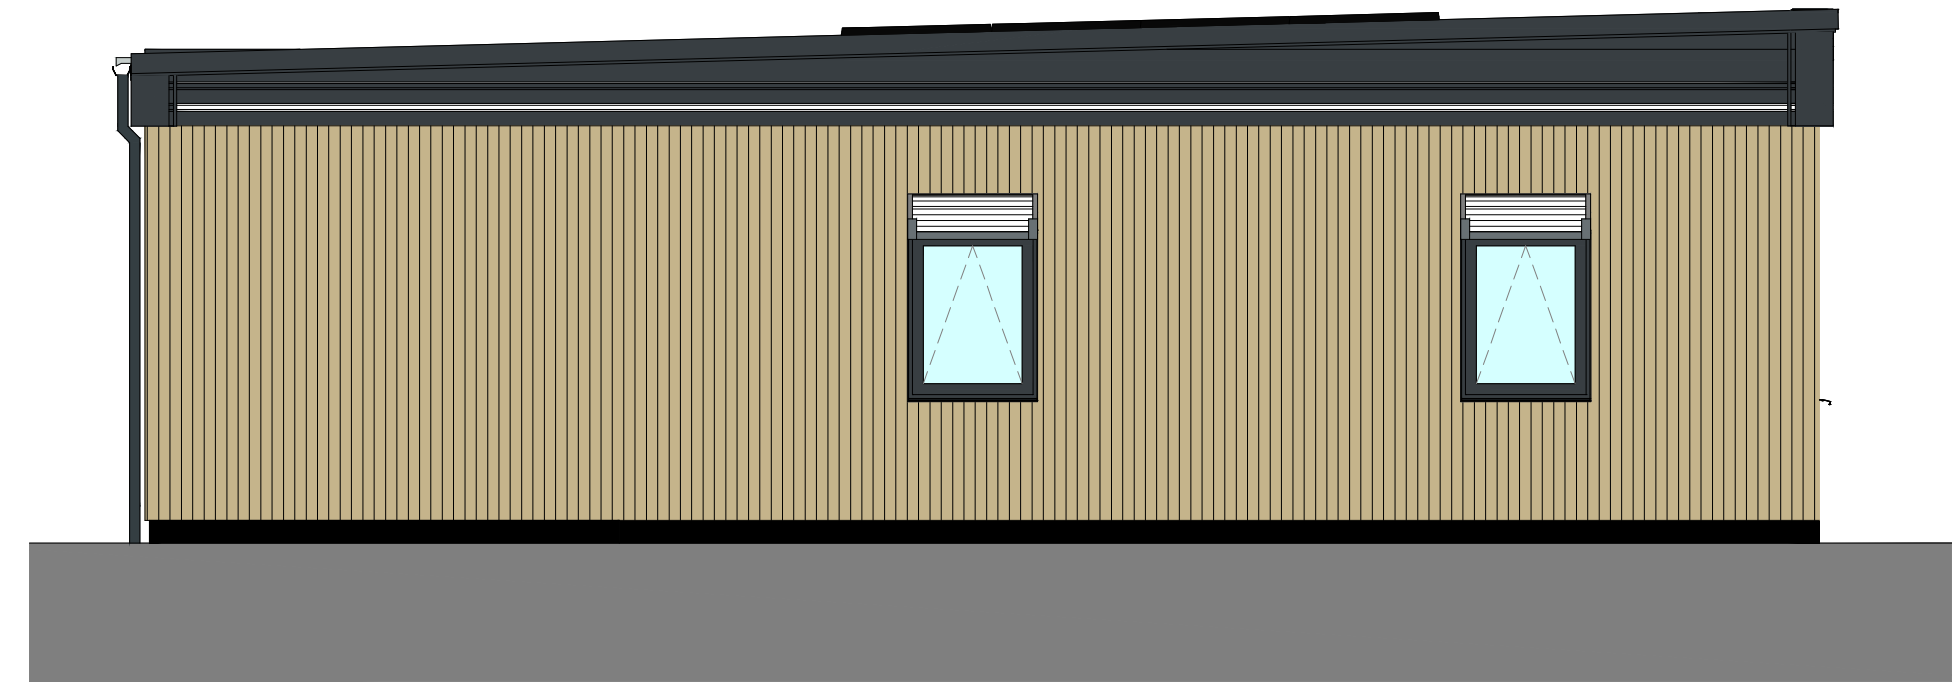

3 SIDE ELEVATION C
1:50

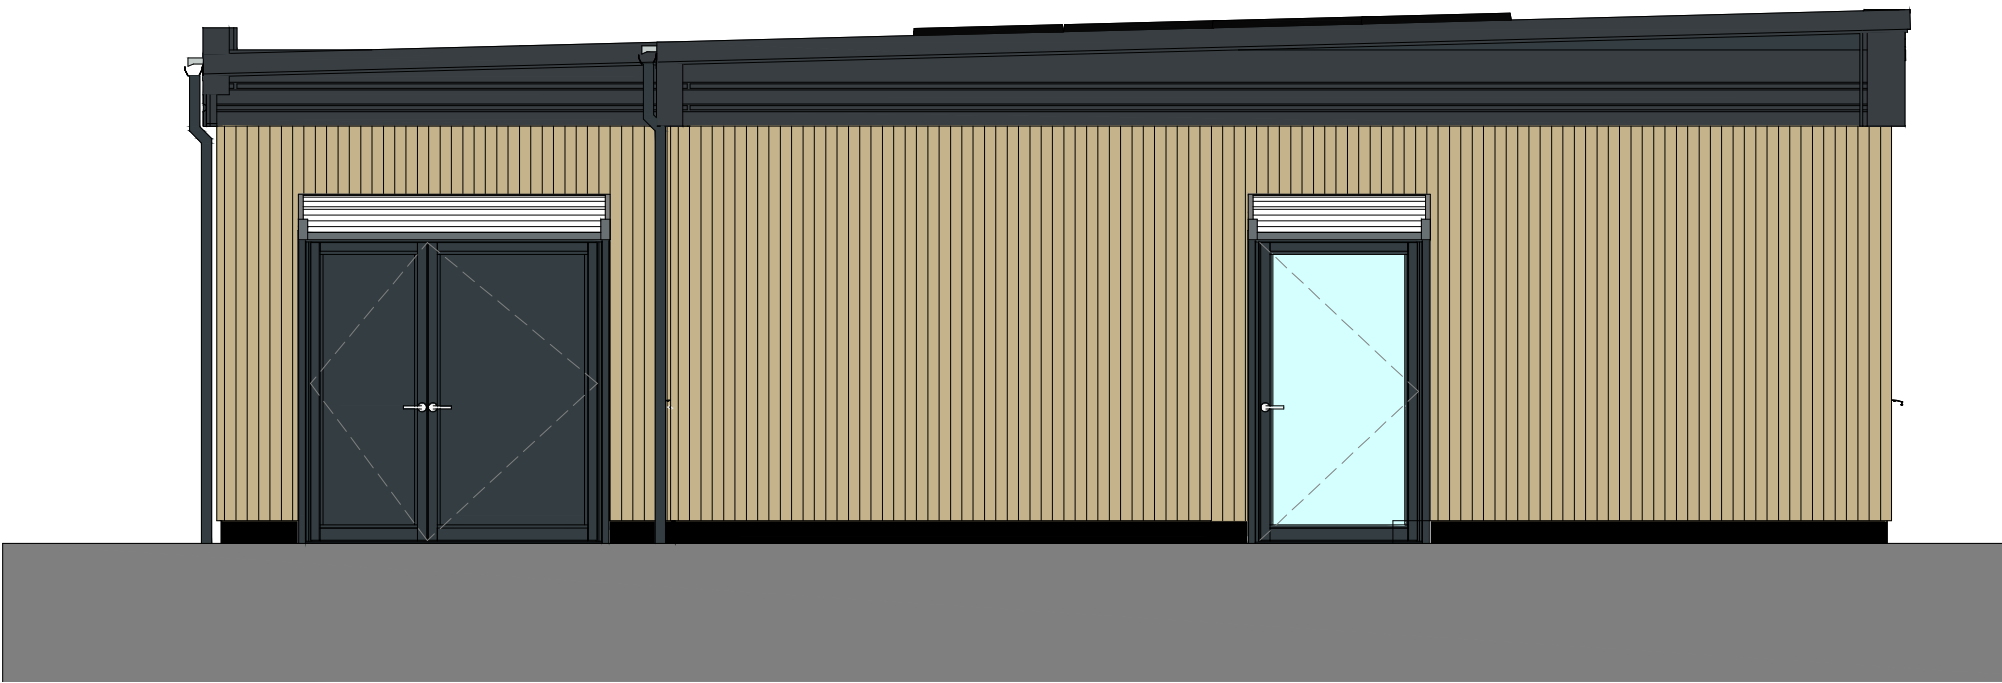

4 SIDE ELEVATION D
1:50

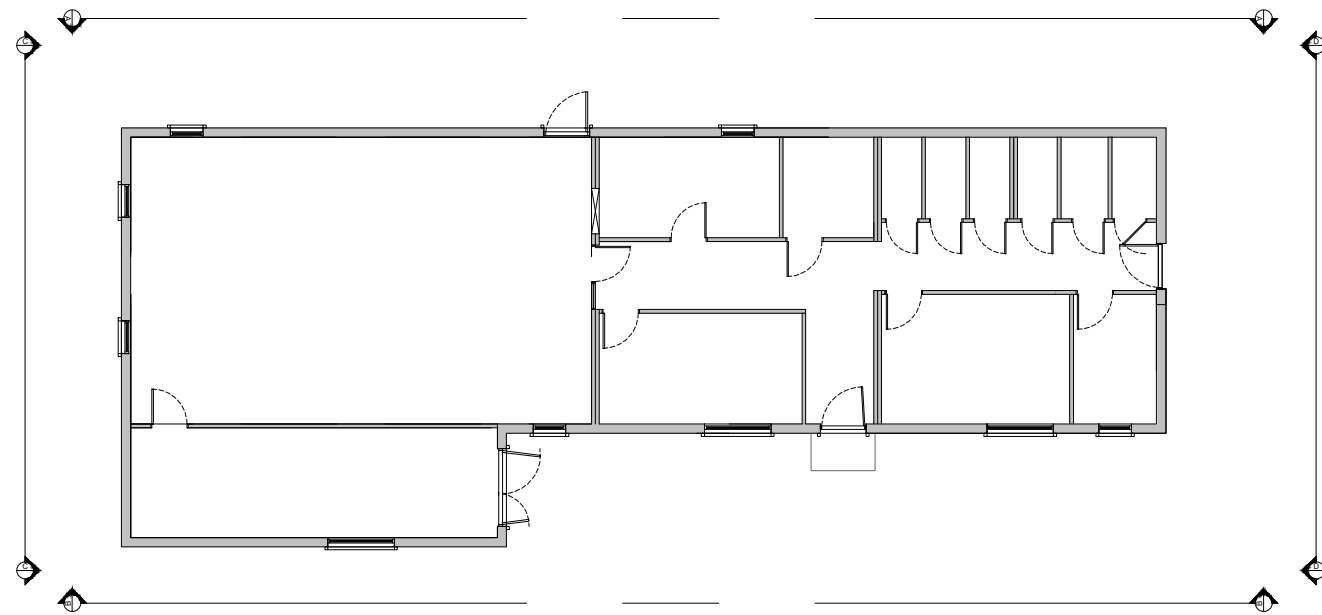

5 KEY PLAN
1:200