


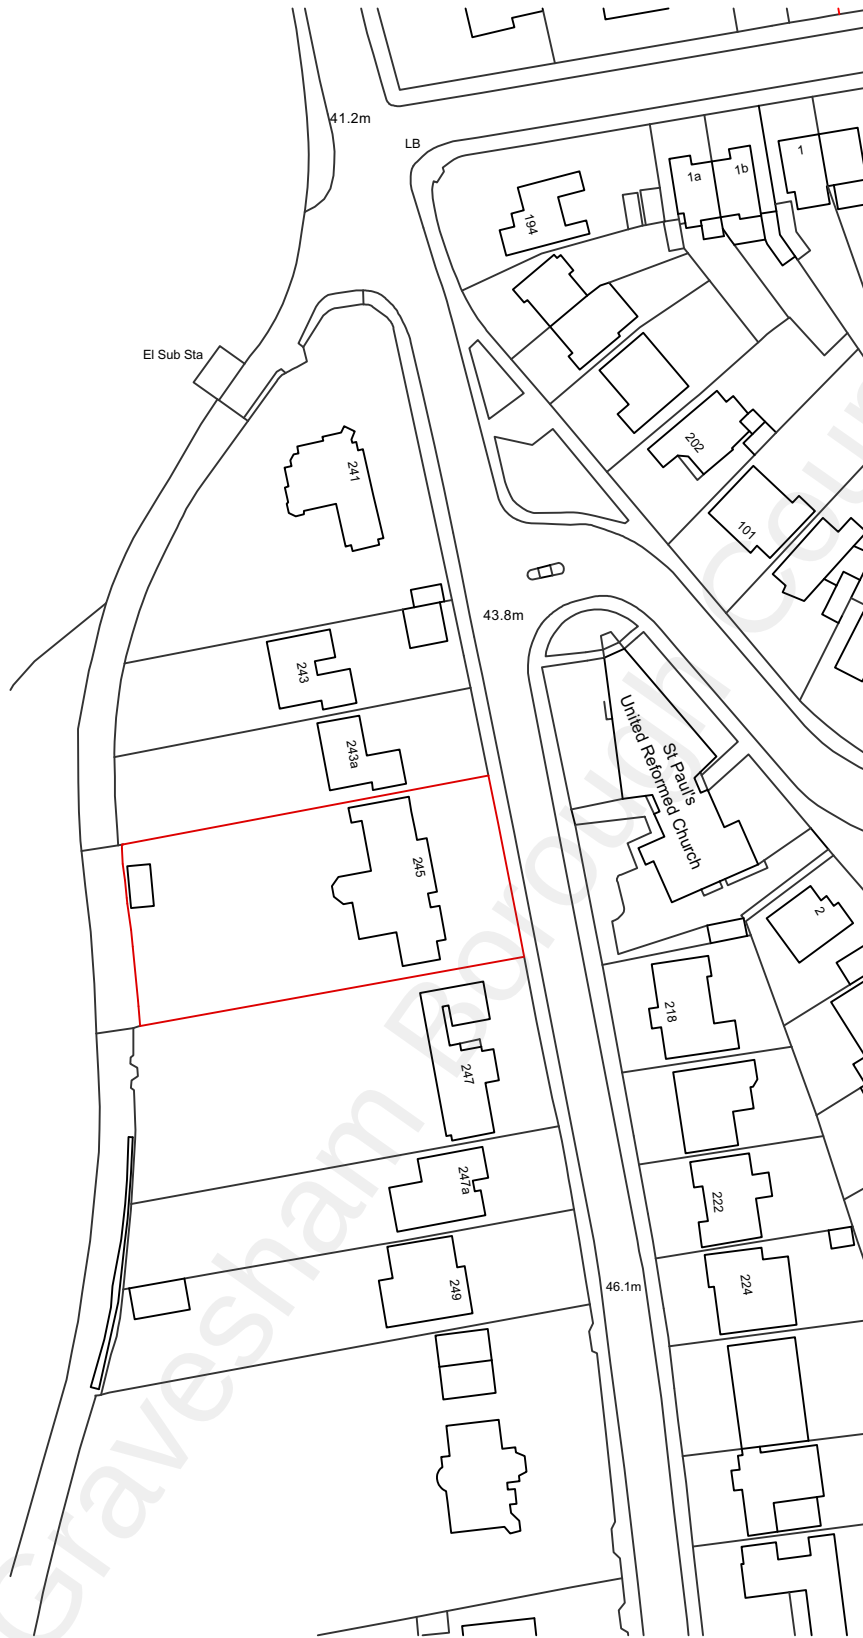

Ordnance Survey, (c) Crown Copyright 2021. All rights reserved. Licence number 100022432



No.	Date:	Revision Notes:	Revised By:
A	09/11/2021		
B	15/11/2021		



Client
MR DAVID BRADDON

Project
RESIDENTIAL DEVELOPMENT

245 SINGLEWELL ROAD
GRAVESEND
KENT
DA11 7RN

Drawing
SITE LOCATION

Dwg No. **21 DBSR SL1** Scale **1:1250@A4**

Status **PLANNING** Drawn **EG**

Revision **B** Date **26.07.21**