




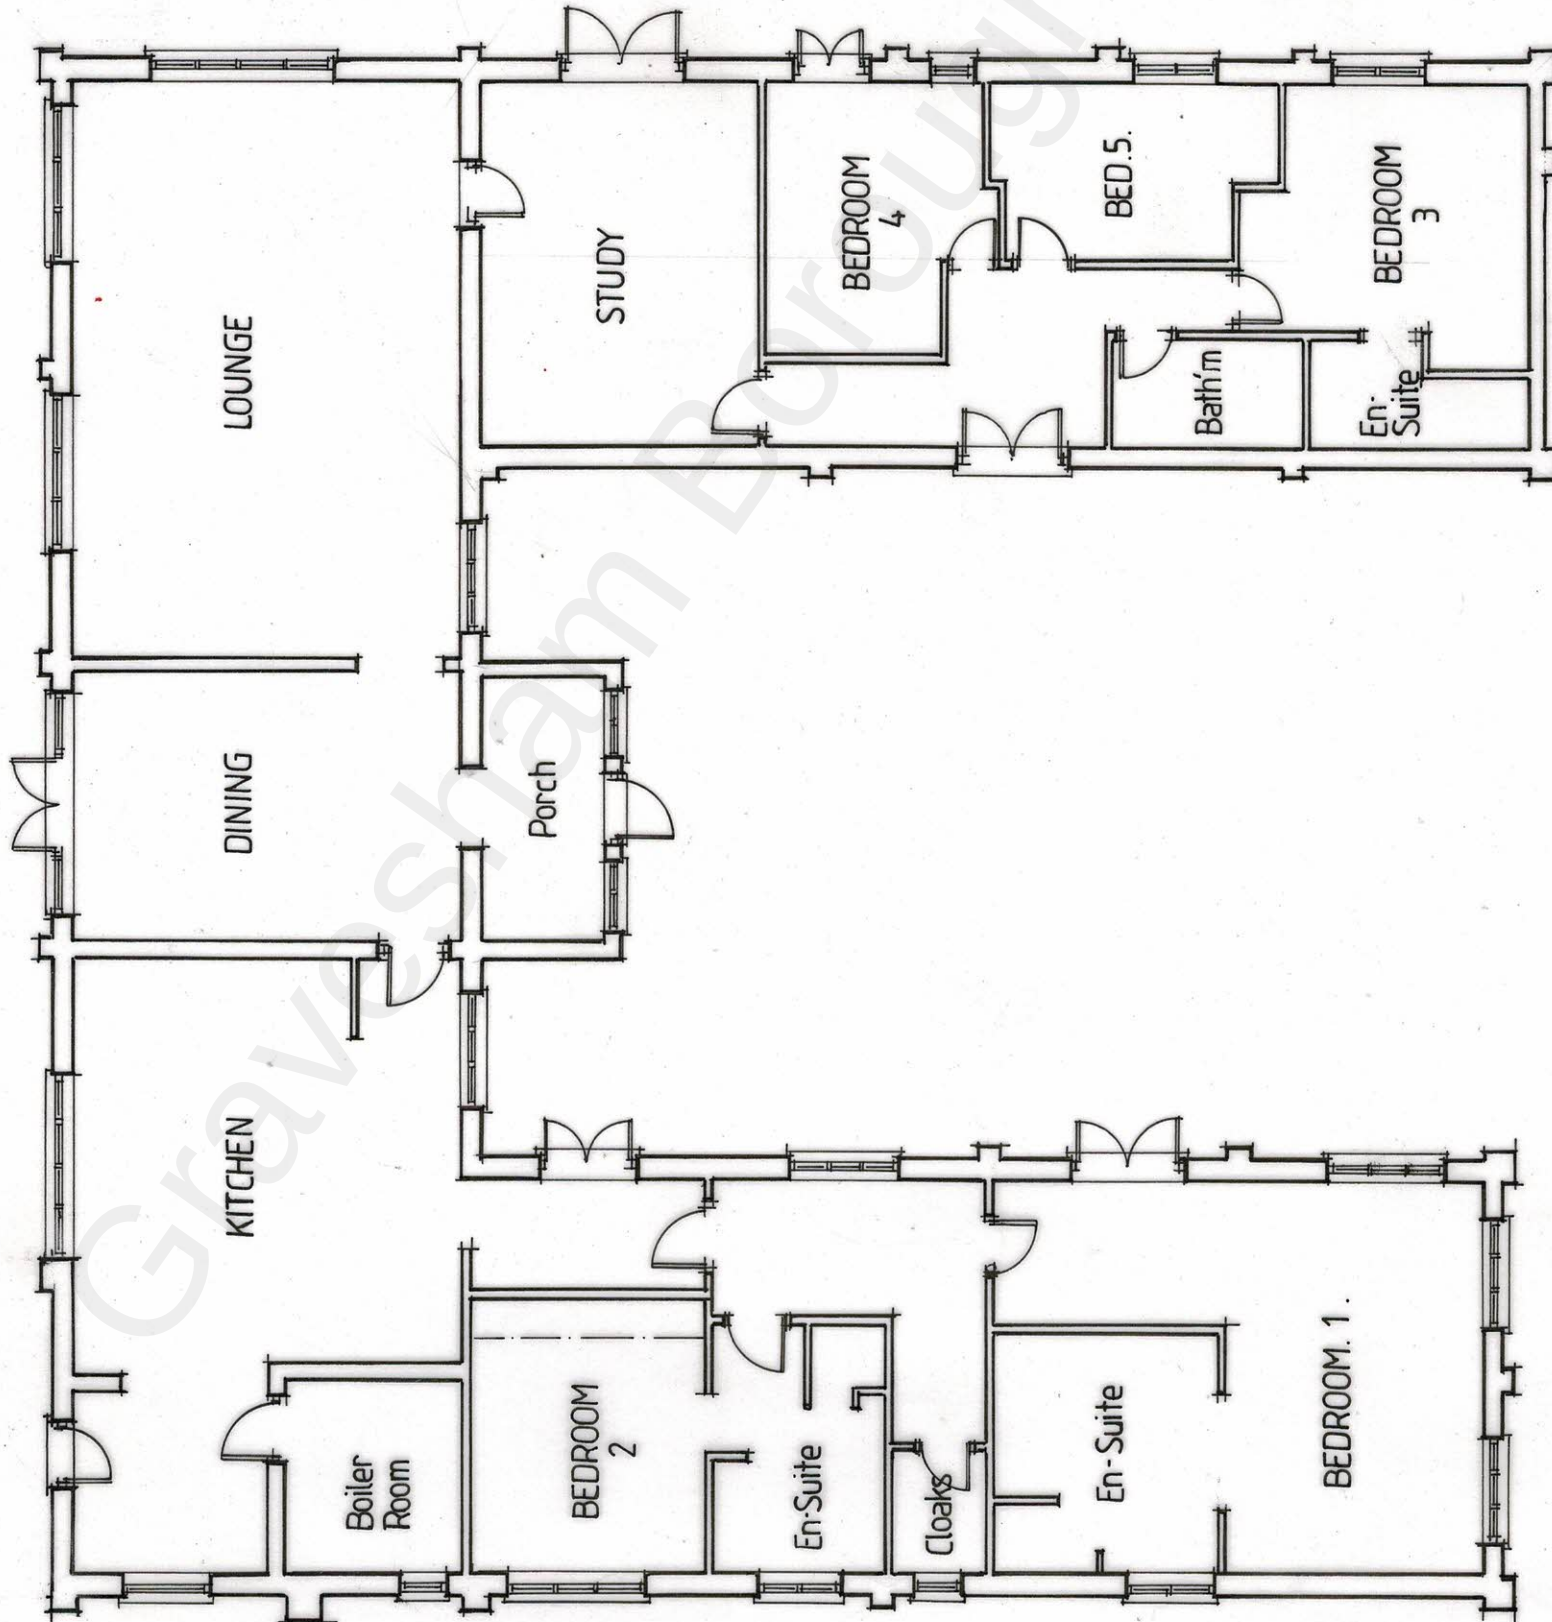

EXISTING FLOOR PLAN .

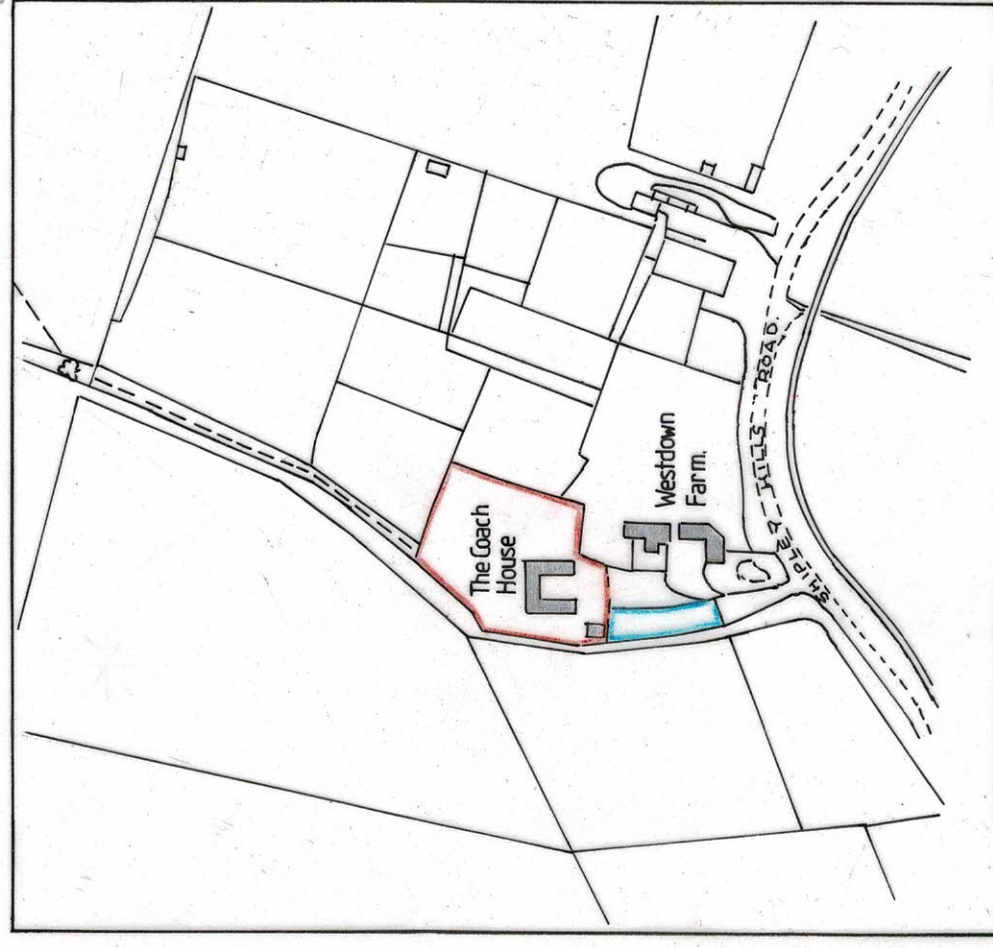

SITE LOCATION PLAN Scale: 1/2500

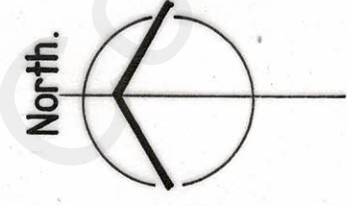

REV A - 12/22 - REVISED 0.5.
1/100 0 1 2 4 6

 STEWART ELCOMB Architectural & Planning Consultants Ivy Cottage, Staplestreet, Hernhill, Faversham, Kent. ME13 9UB Telephone : 01227 751262 or 07944 658615. Email : stewartelcomb@aol.com		TITLE EXISTING FLOOR PLAN 'THE COACH HOUSE' WESTDOWN FARM, SHIPLEY HILLS ROAD, MEOPHAM .	
SCALE 1/100	DATE 05/2022	DRG N° 1783/1A	
CLIENT MR. R. RIPLEY.			

EXISTING FLOOR PLAN + SITE LOCATION PLAN .