
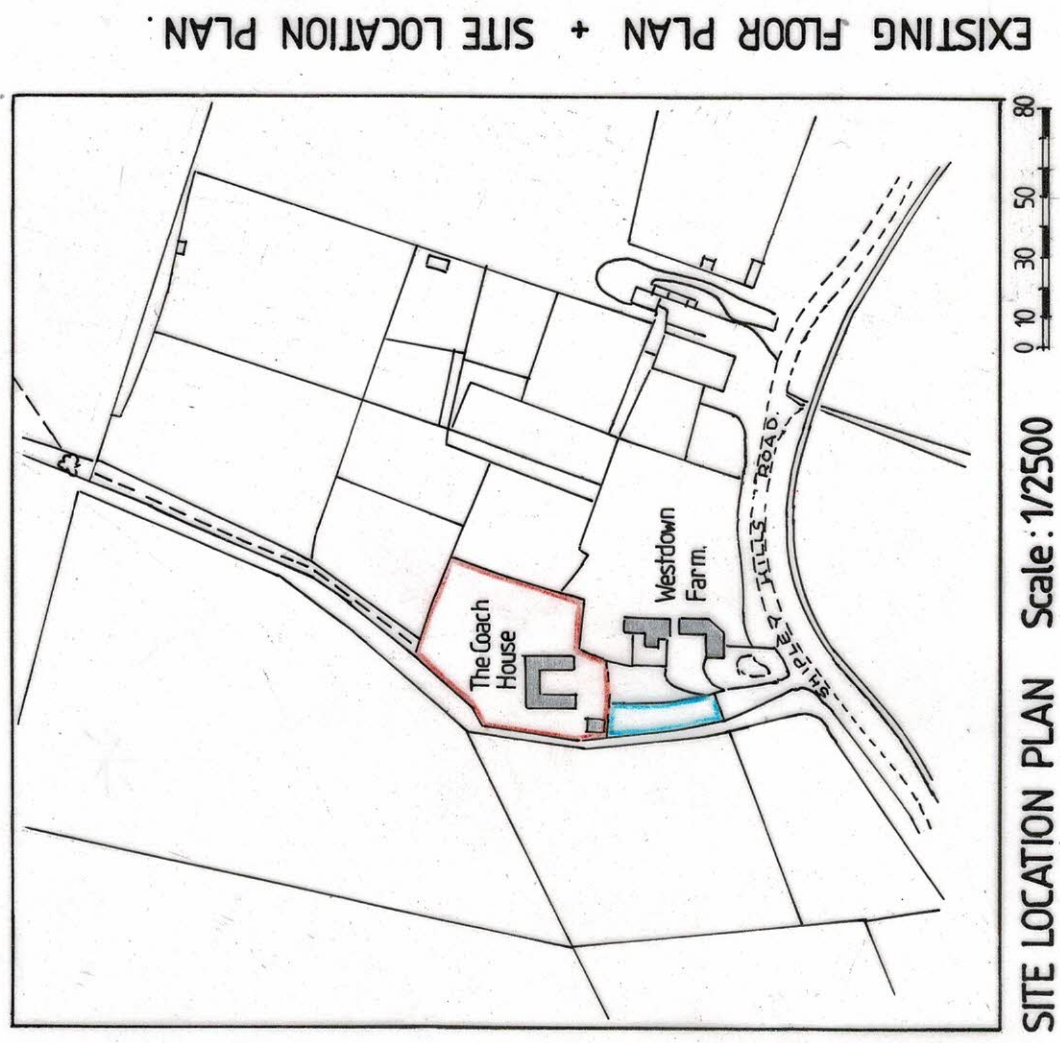


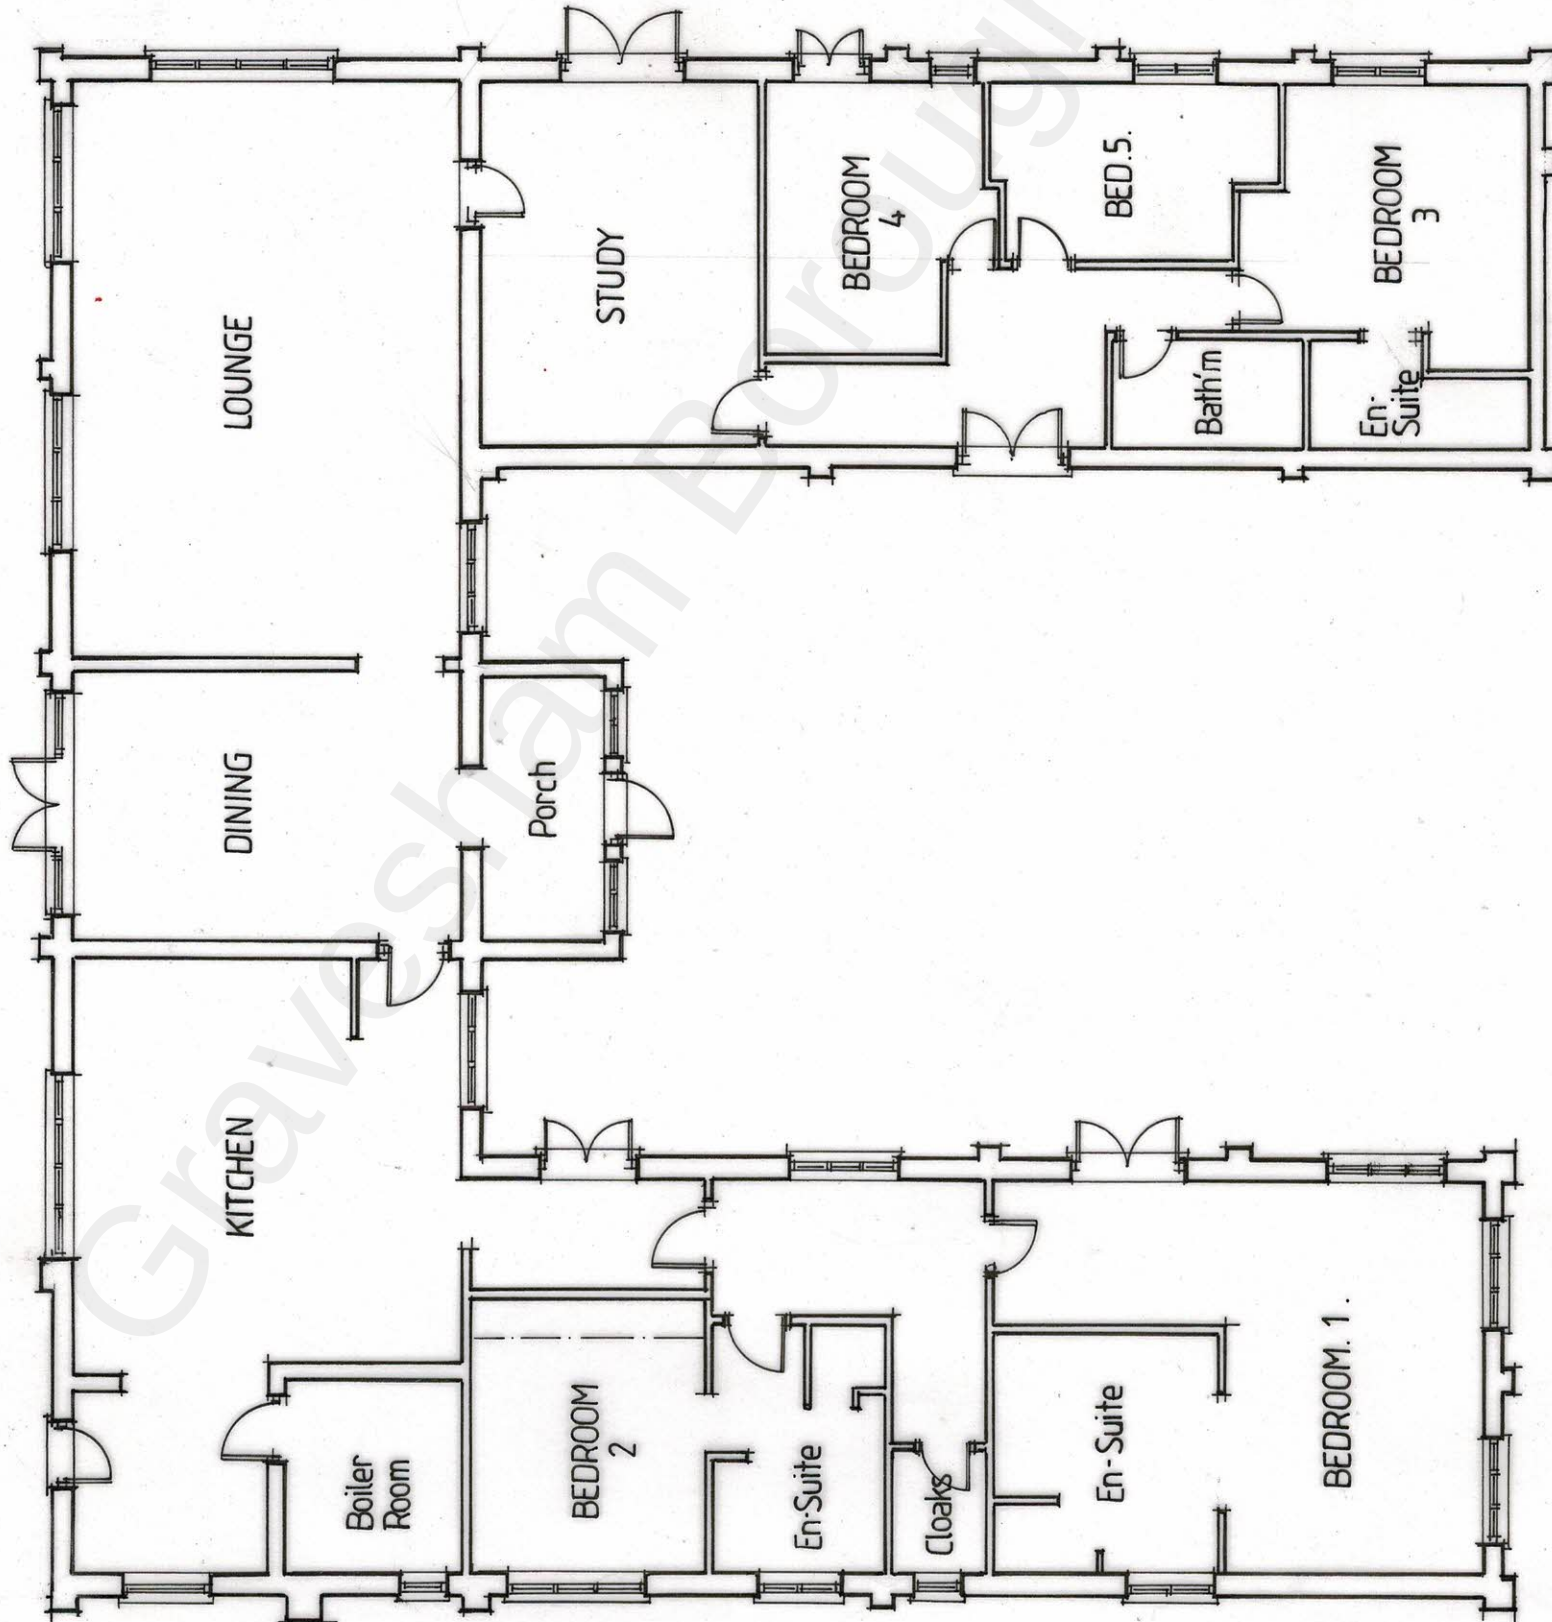

North.

0 1 2 3 4 5 6

1/100

REV A - 12/22 - REVISED 0.5.

 STEWART ELCOMB Architectural & Planning Consultants Ivy Cottage, Staplestreet, Hernhill, Faversham, Kent. ME13 9UB Telephone : 01227 751262 or 07944 658615. Email : stewartelcomb@aol.com	
EXISTING FLOOR PLAN 'THE COACH HOUSE' WESTDOWN FARM, SHIPLEY HILLS ROAD, MEOPHAM.	
SCALE 1/100	DATE 05/2022
CLIENT MR. R. RIPLEY.	
DRG N° 1783/1A	

EXISTING FLOOR PLAN.