




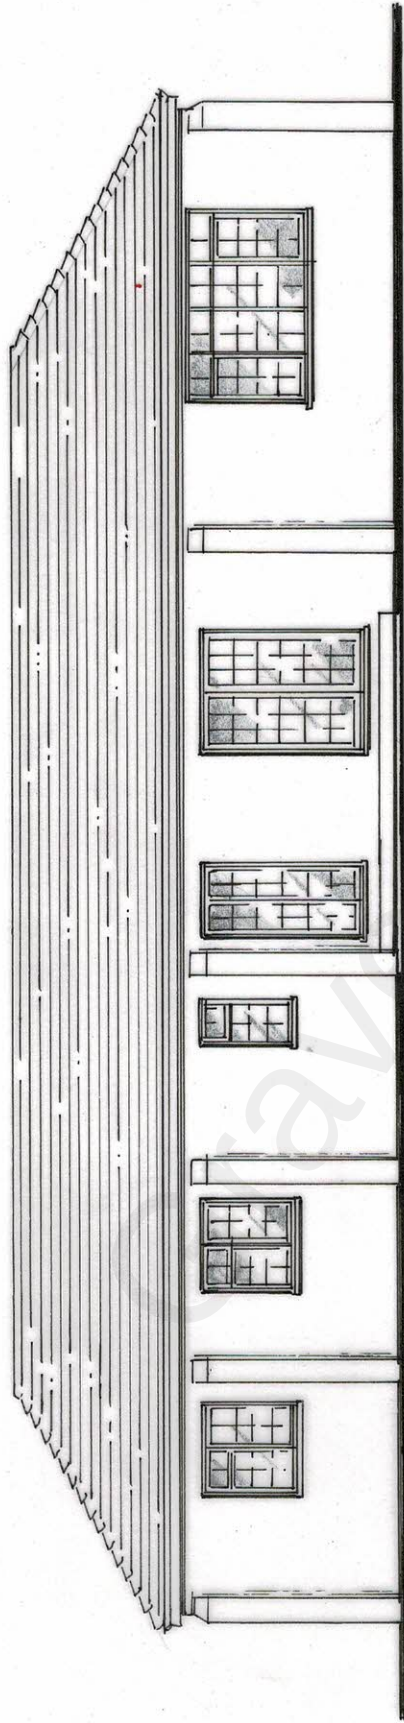

EXISTING EAST ELEVATION.

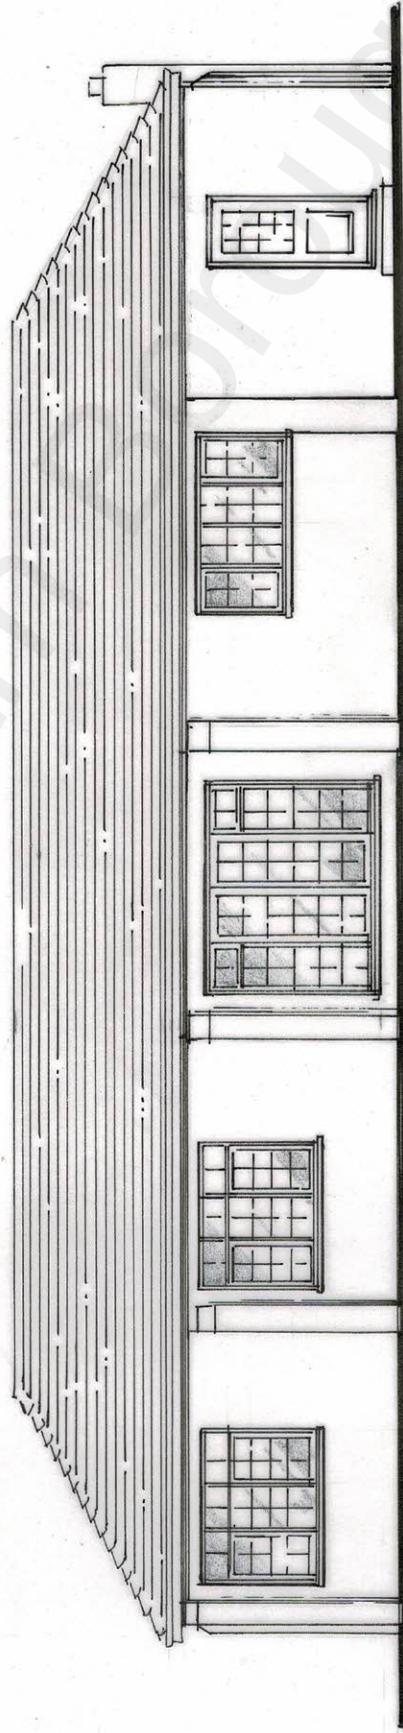

EXISTING NORTH ELEVATION.

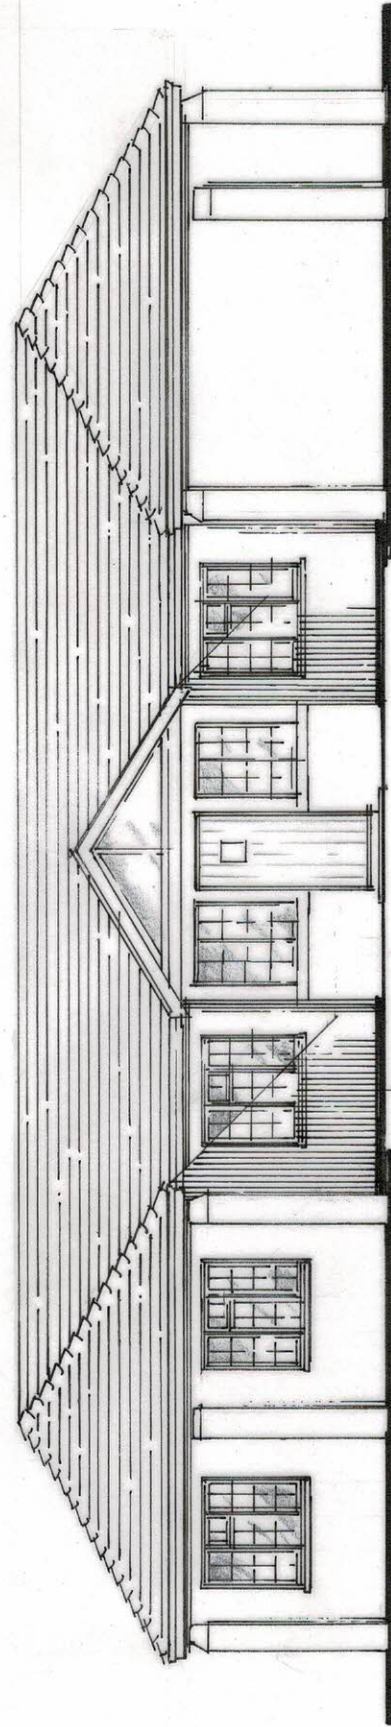

EXISTING SOUTH ELEVATION

EXISTING ELEVATIONS.



STEWART ELCOMB

Architectural & Planning Consultants

Ivy Cottage, Staplestreet, Hernhill, Faversham, Kent. ME13 9UB
Telephone : 01227 751262 or 07944 658615. Email : stewartelcomb@aol.com

TITLE

EXISTING ELEVATIONS
"THE COACH HOUSE"
WESTDOWN FARM,
SHIPLEY HILLS ROAD, MEOPHAM.

SCALE 1/100

DATE 05/2022

DRGN°

1783/2.

CLIENT.

MR. L. RIPLEY.