


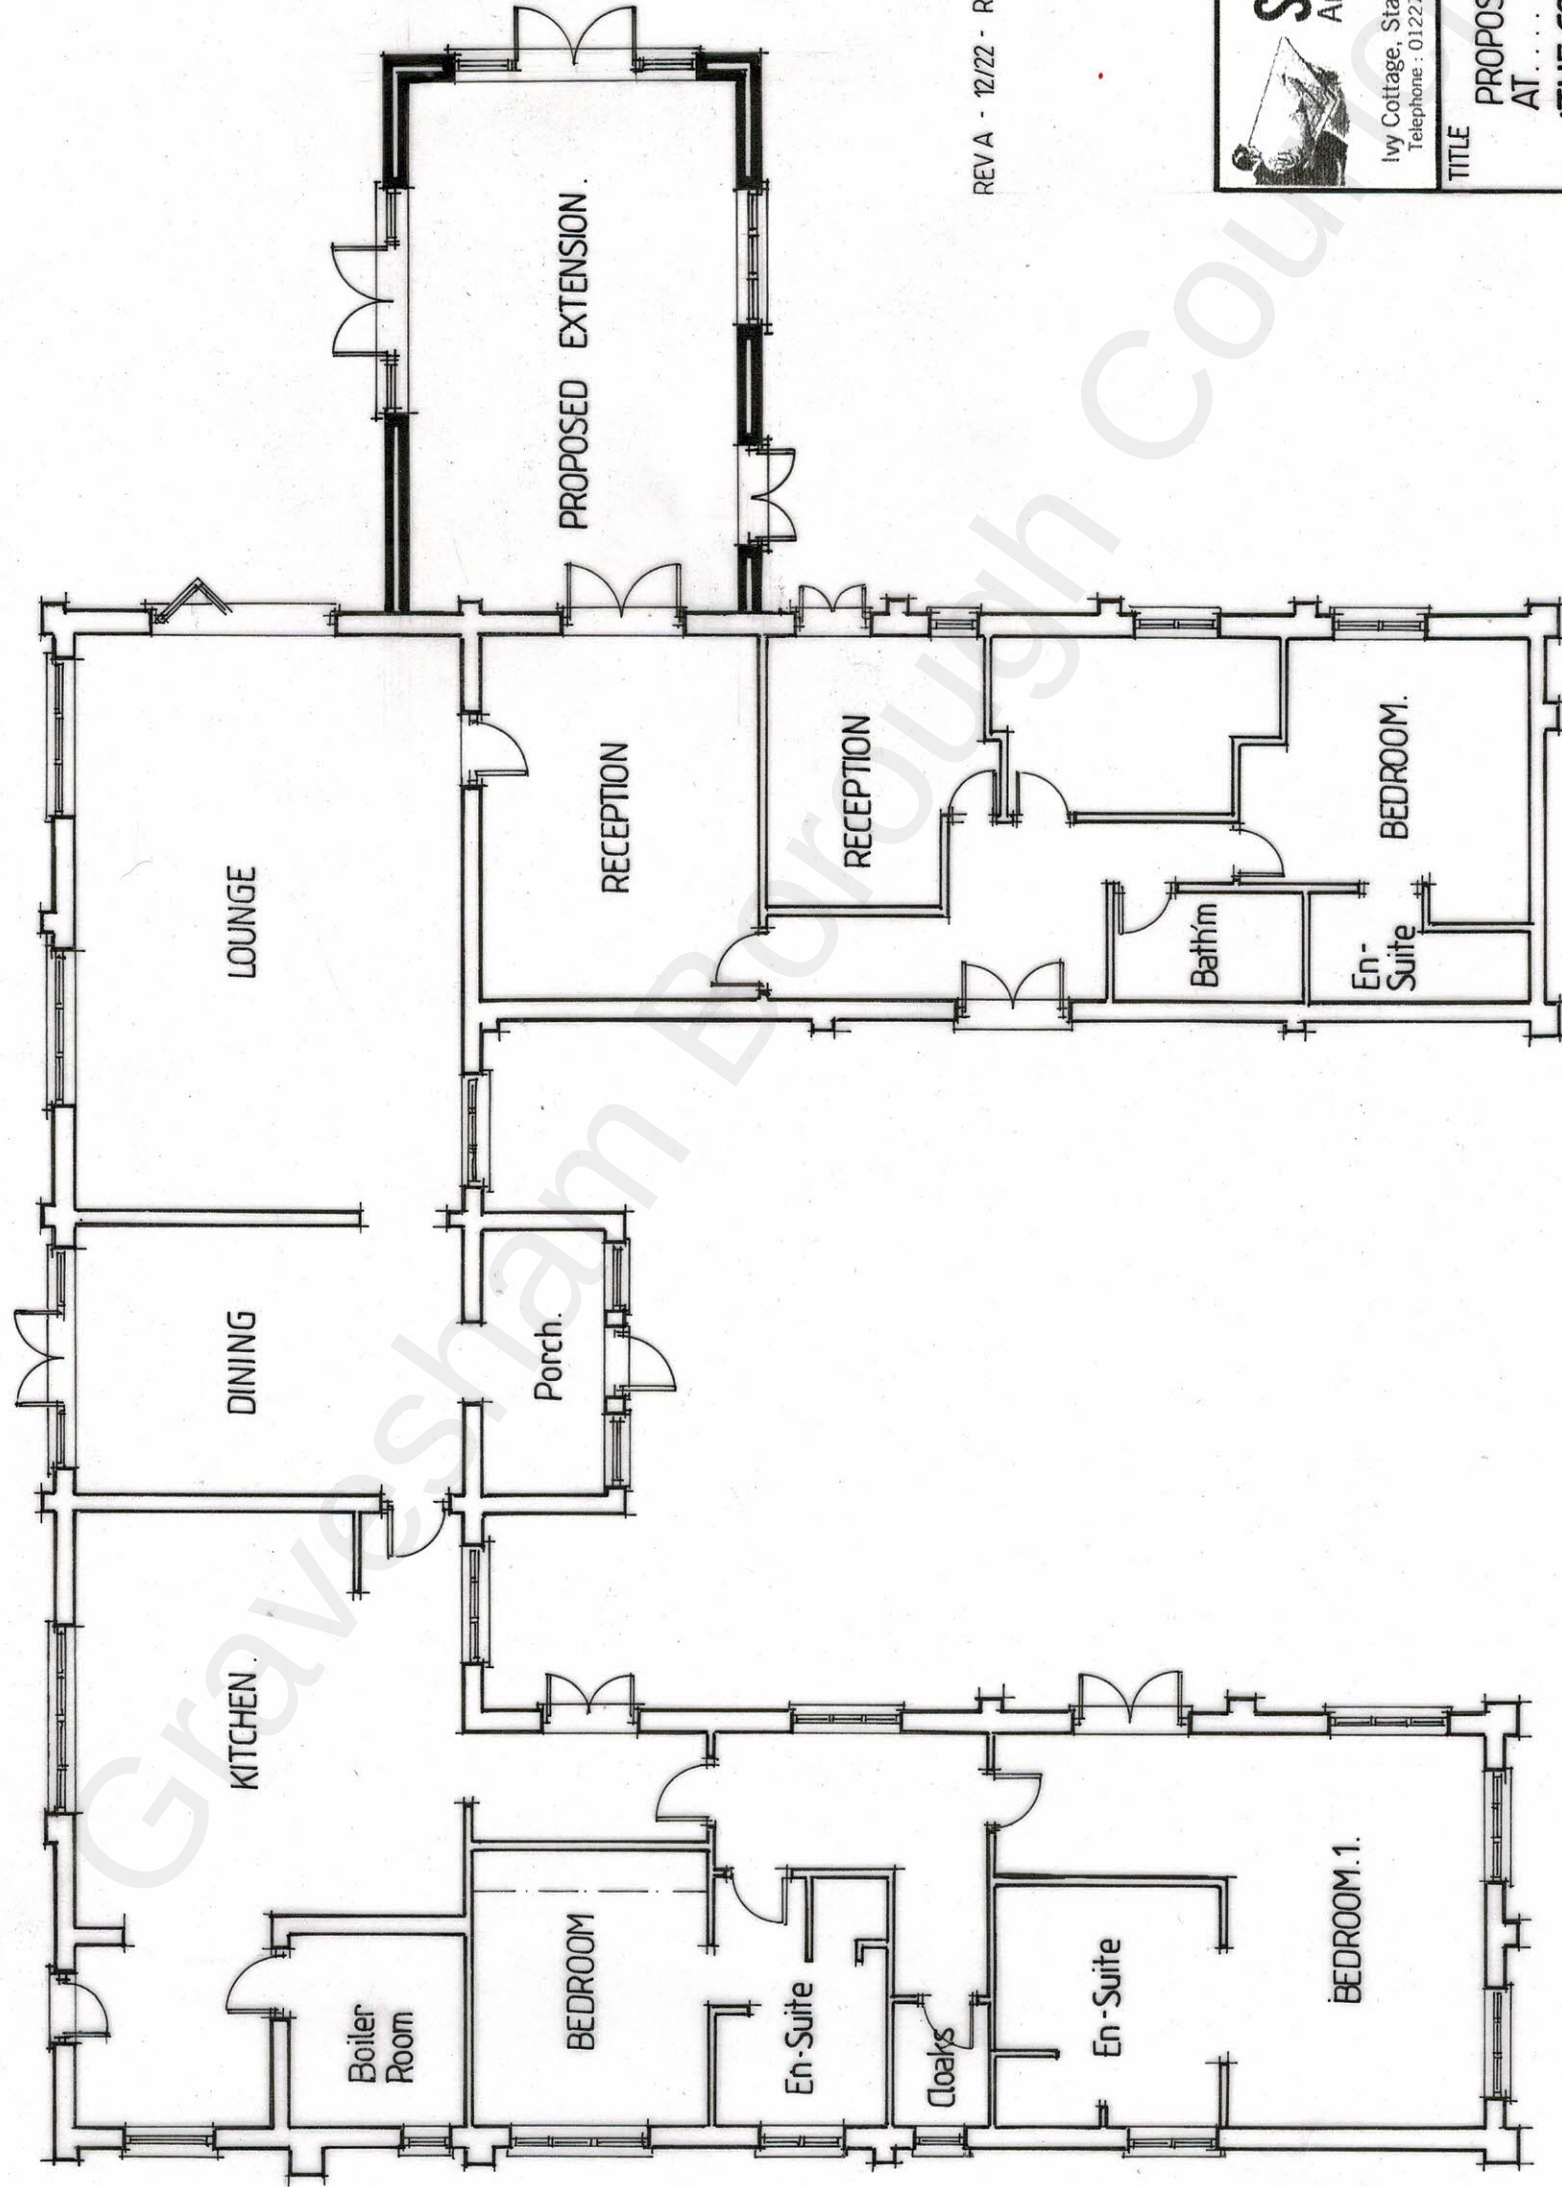

PROPOSED FLOOR PLAN

REV A - 12/22 - REVISED FLOOR AREA.



 STEWART ELCOMB Architectural & Planning Consultants Ivy Cottage, Staplestreet, Hernhill, Faversham, Kent. ME13 9UB Telephone : 01227 751262 or 07944 658615. Email : stewartelcomb@aol.com	TITLE PROPOSED SINGLE STOREY SIDE EXTENSION AT..... 'THE COACH HOUSE', WESTDOWN FARM, SHIPLEY HILLS ROAD, MEOPHAM.	
	SCALE 1/100	DATE 06/2022
CLIENT MR. L. RIPLEY.		DRG N° 1783/3 A

PROPOSED FLOOR PLAN.