



PROPOSED SOUTH ELEVATION .

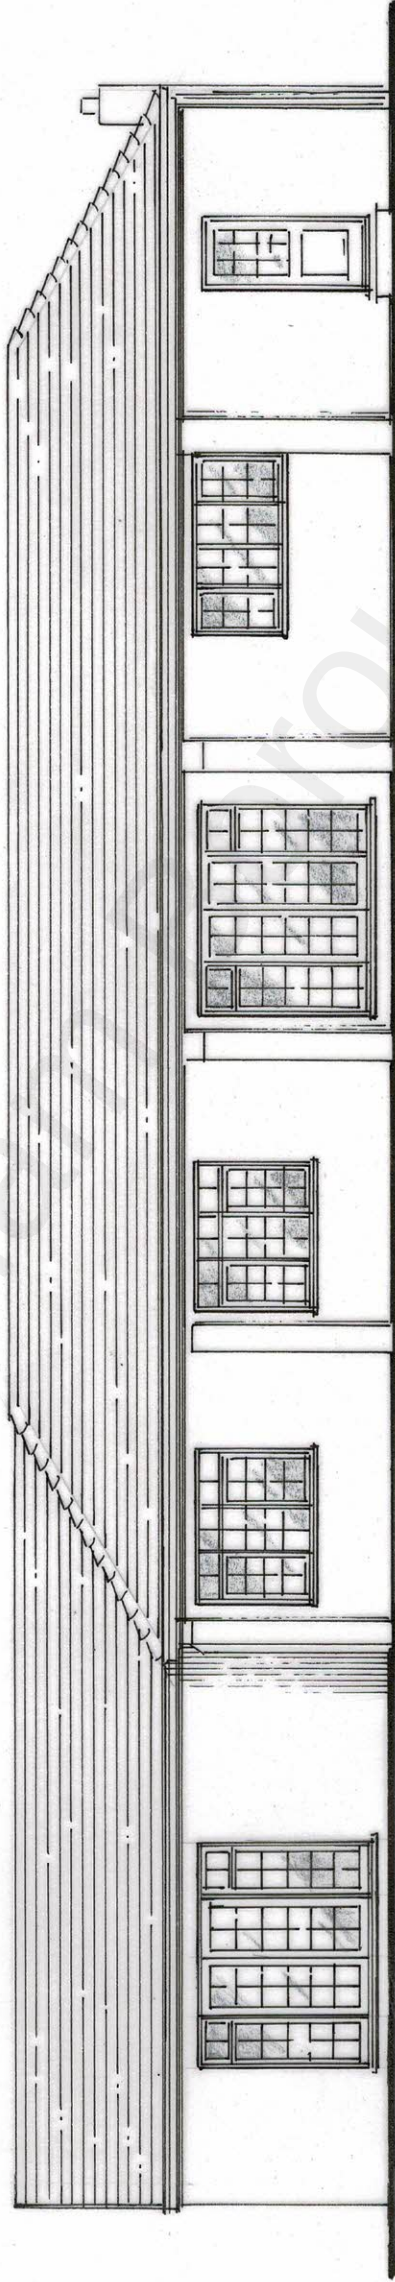

PROPOSED NORTH ELEVATION

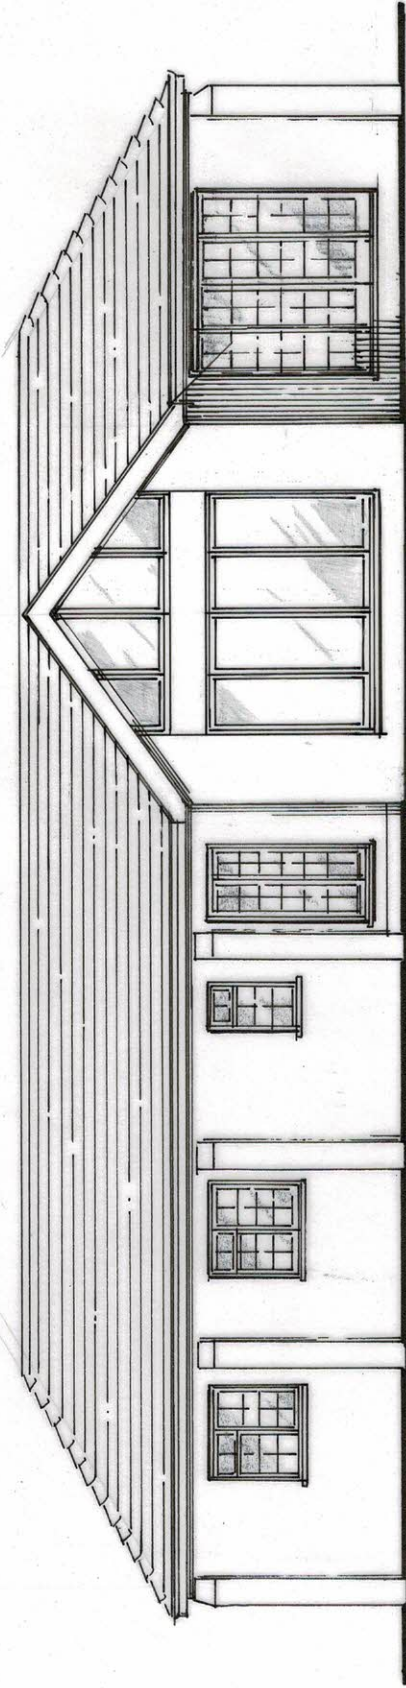

PROPOSED EAST ELEVATION .

PROPOSED ELEVATIONS

REV A - 12/22 - REVISED TO PLAN CHANGE.



 STEWART ELCOMB Architectural & Planning Consultants		Ivy Cottage, Staplestreet, Hernhill, Faversham, Kent. ME13 9UB Telephone : 01227 751262 or 07944 658615. Email : stewartelcomb@aol.com	
TITLE PROPOSED SINGLE STOREY SIDE EXTENSION AT 'THE COACH HOUSE', WESTDOWN FARM, SHIPLEY HILLS ROAD, MEOPHAM.		SCALE 1/100	DATE 11/2022
CLIENT MR. L. RIPLEY.		DRGN 1783/4 A.	