


Rev:	Reason:	Date:
Client: BILLINGS GROUP		
Project: WARREN HASTINGS COURT, CLIFTON MARINE PARADE, GRAVESEND, KENT, DA11 9NB		
Title: PROPOSED SITE BLOCK PLAN		
Drawing No: DHA/14980/15	Rev:	Scale: 1:500
	Date: NOV 2021	

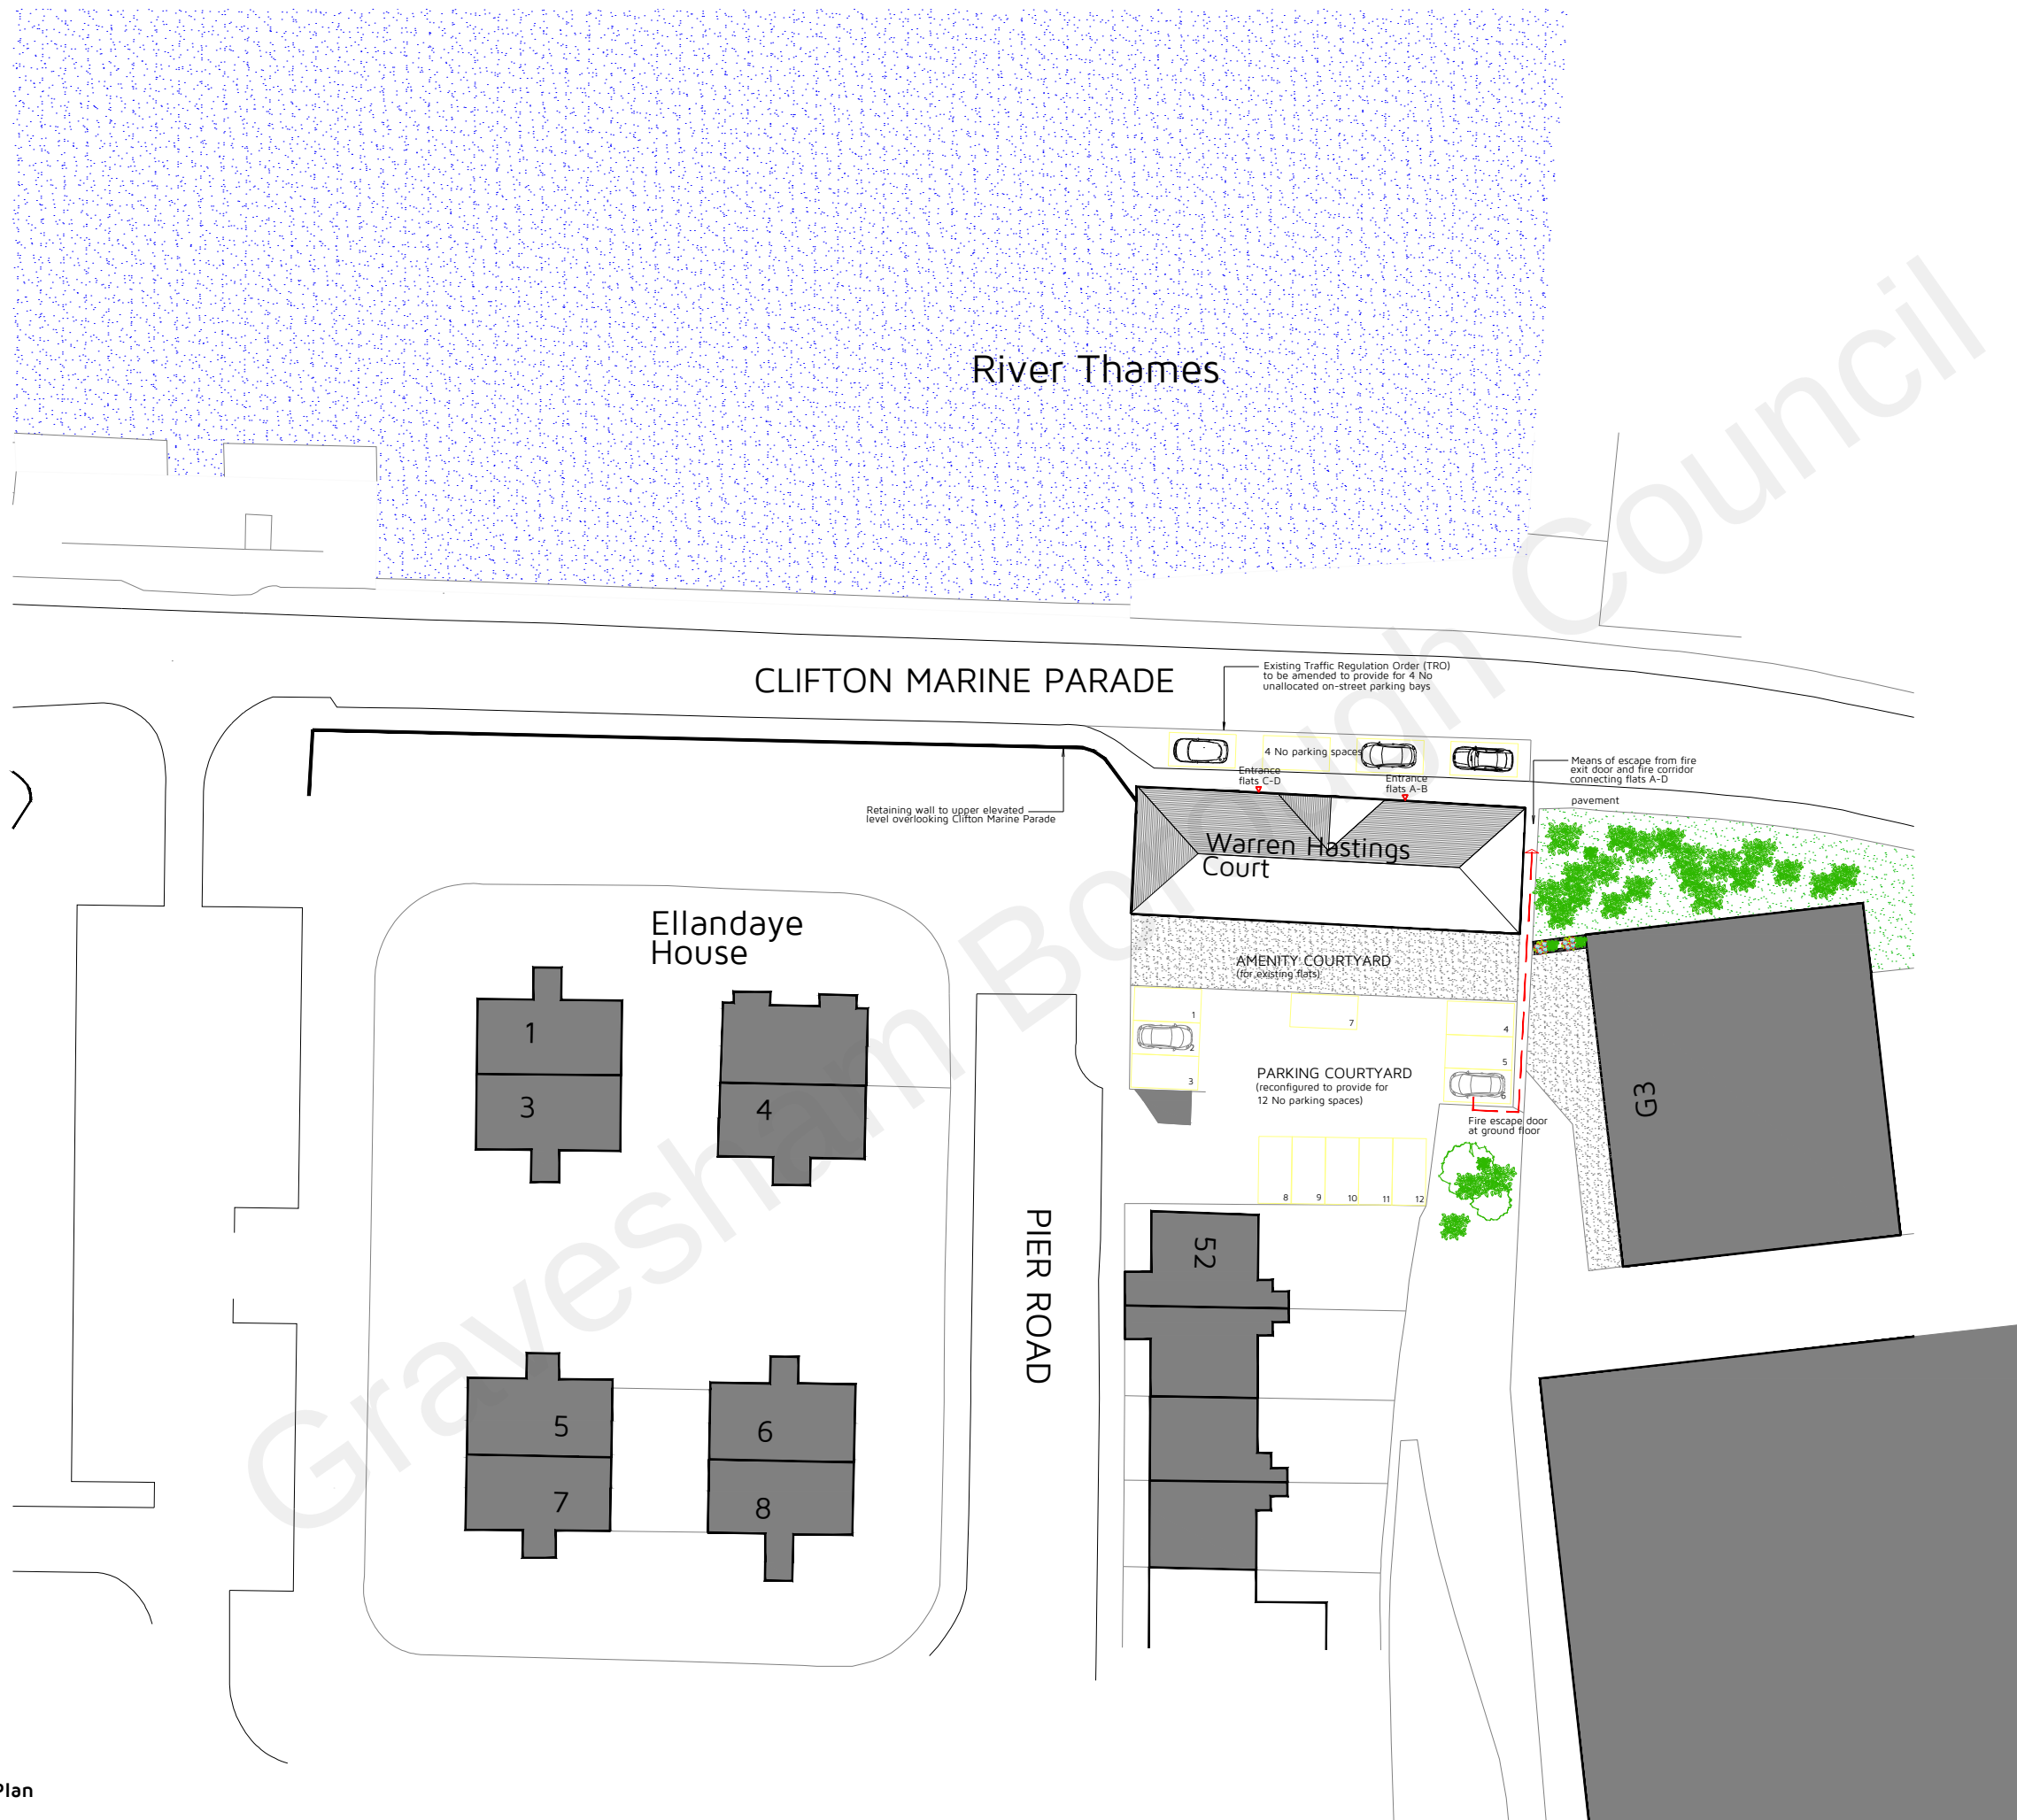

Eclipse House, Eclipse Park. Sittingbourne Road
Maidstone, Kent. ME14 3EN

t: 01622 776226 f: 01622 776227
e: info@dhaplanning.co.uk w: www.dhaplanning.co.uk

No reproduction by any method of any part of this document is permitted without the consent of the copyright holders. Produced for Town and Country planning purposes only.

© Crown Copyright 2021. All rights reserved. Licence Number: 100031961

CAD Reference: DHA_14980_WARREN HASTINGS COURT_PFS10A3

Proposed Site Block Plan
1:500 @ A3