
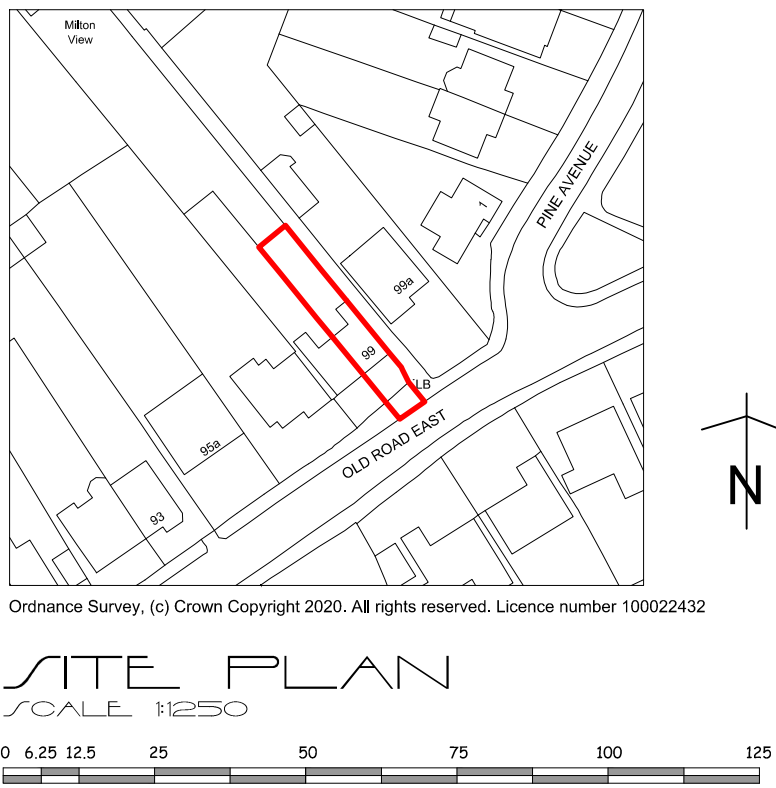
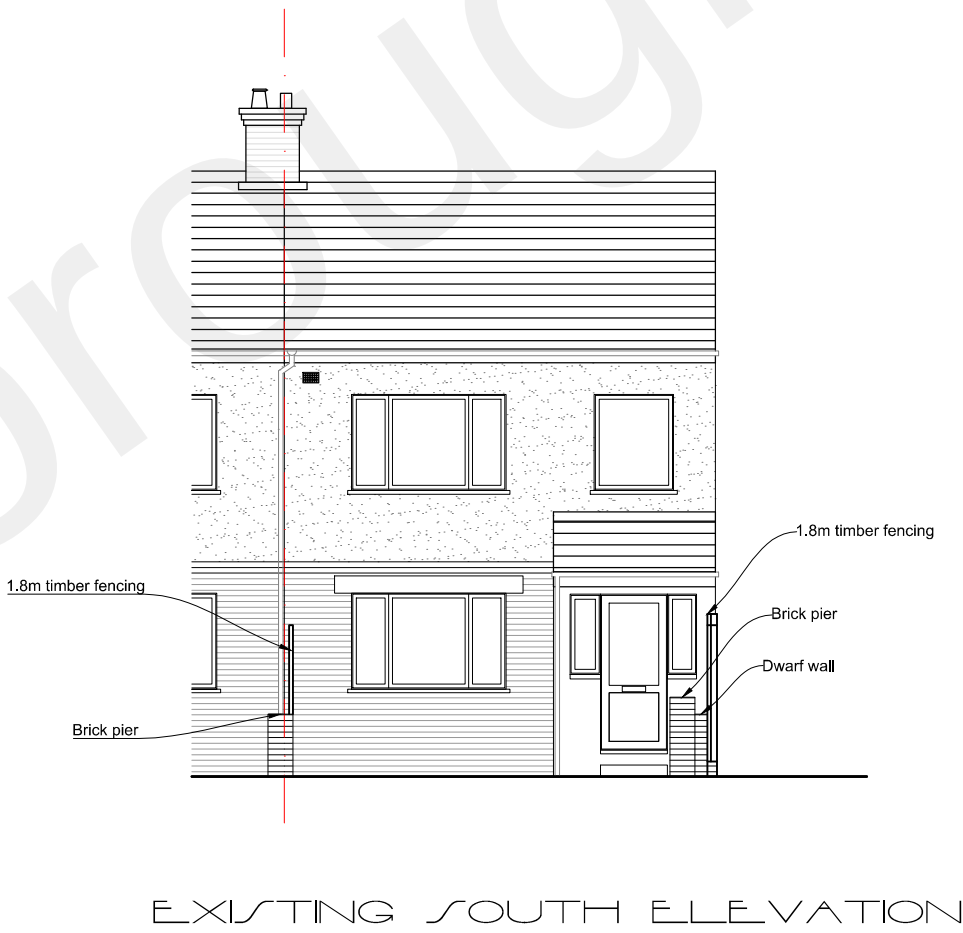
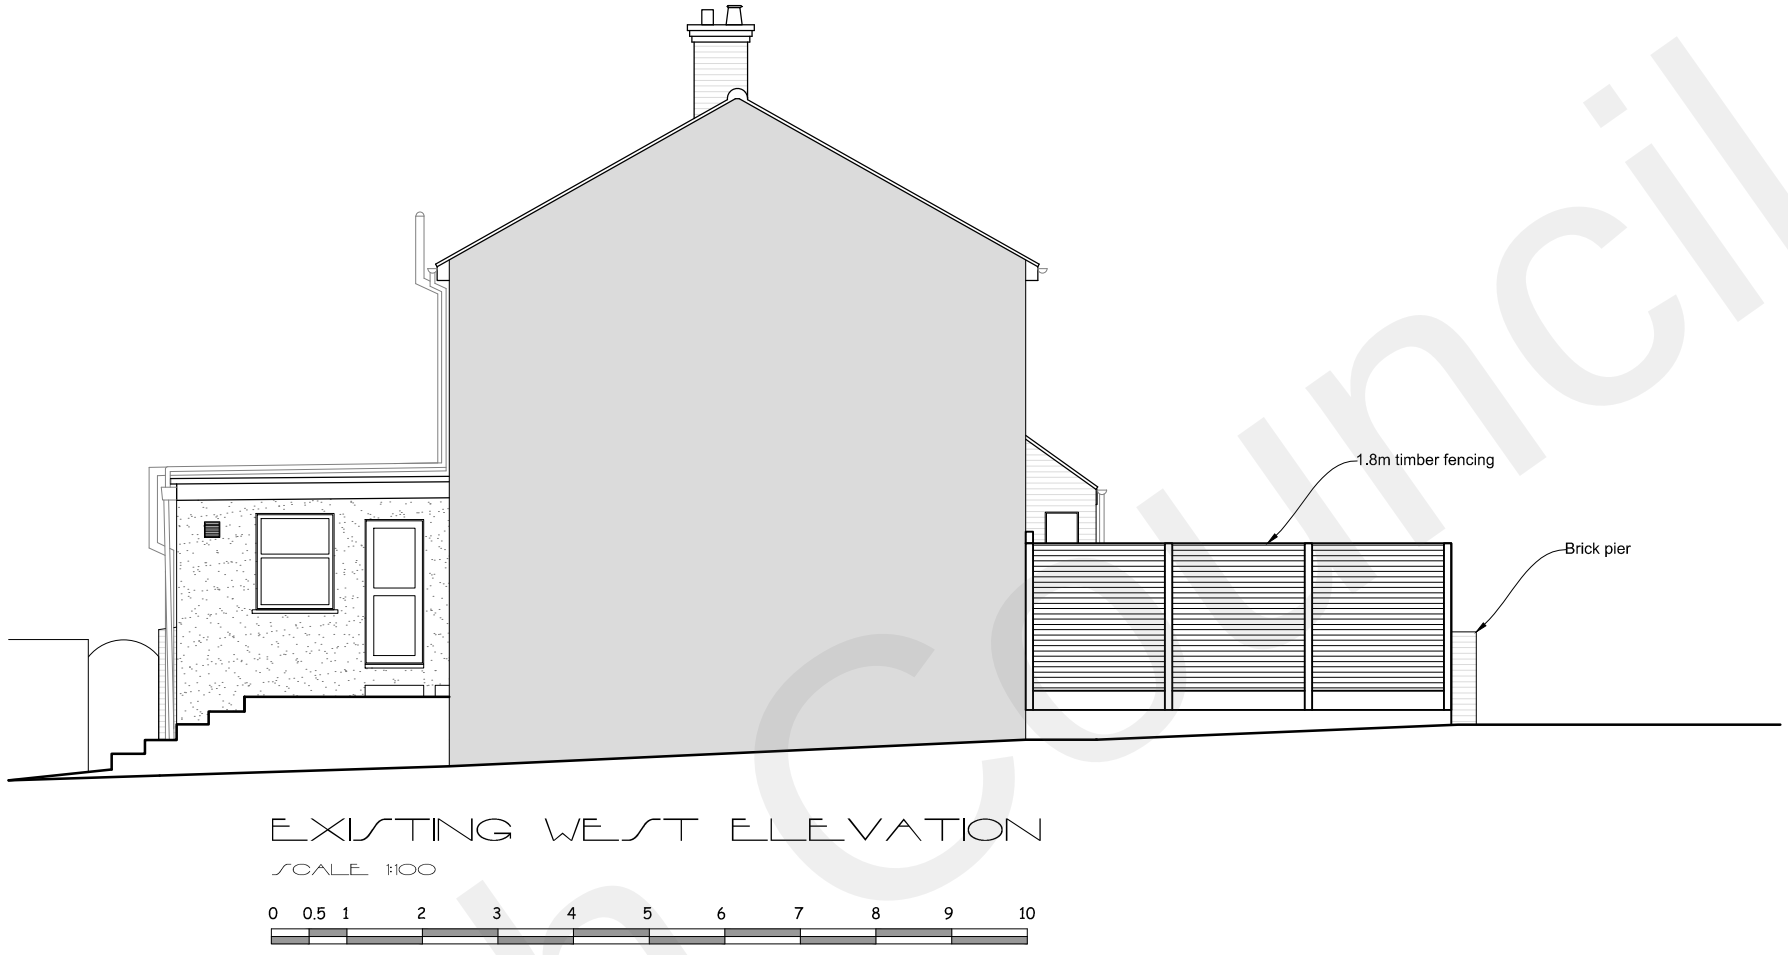


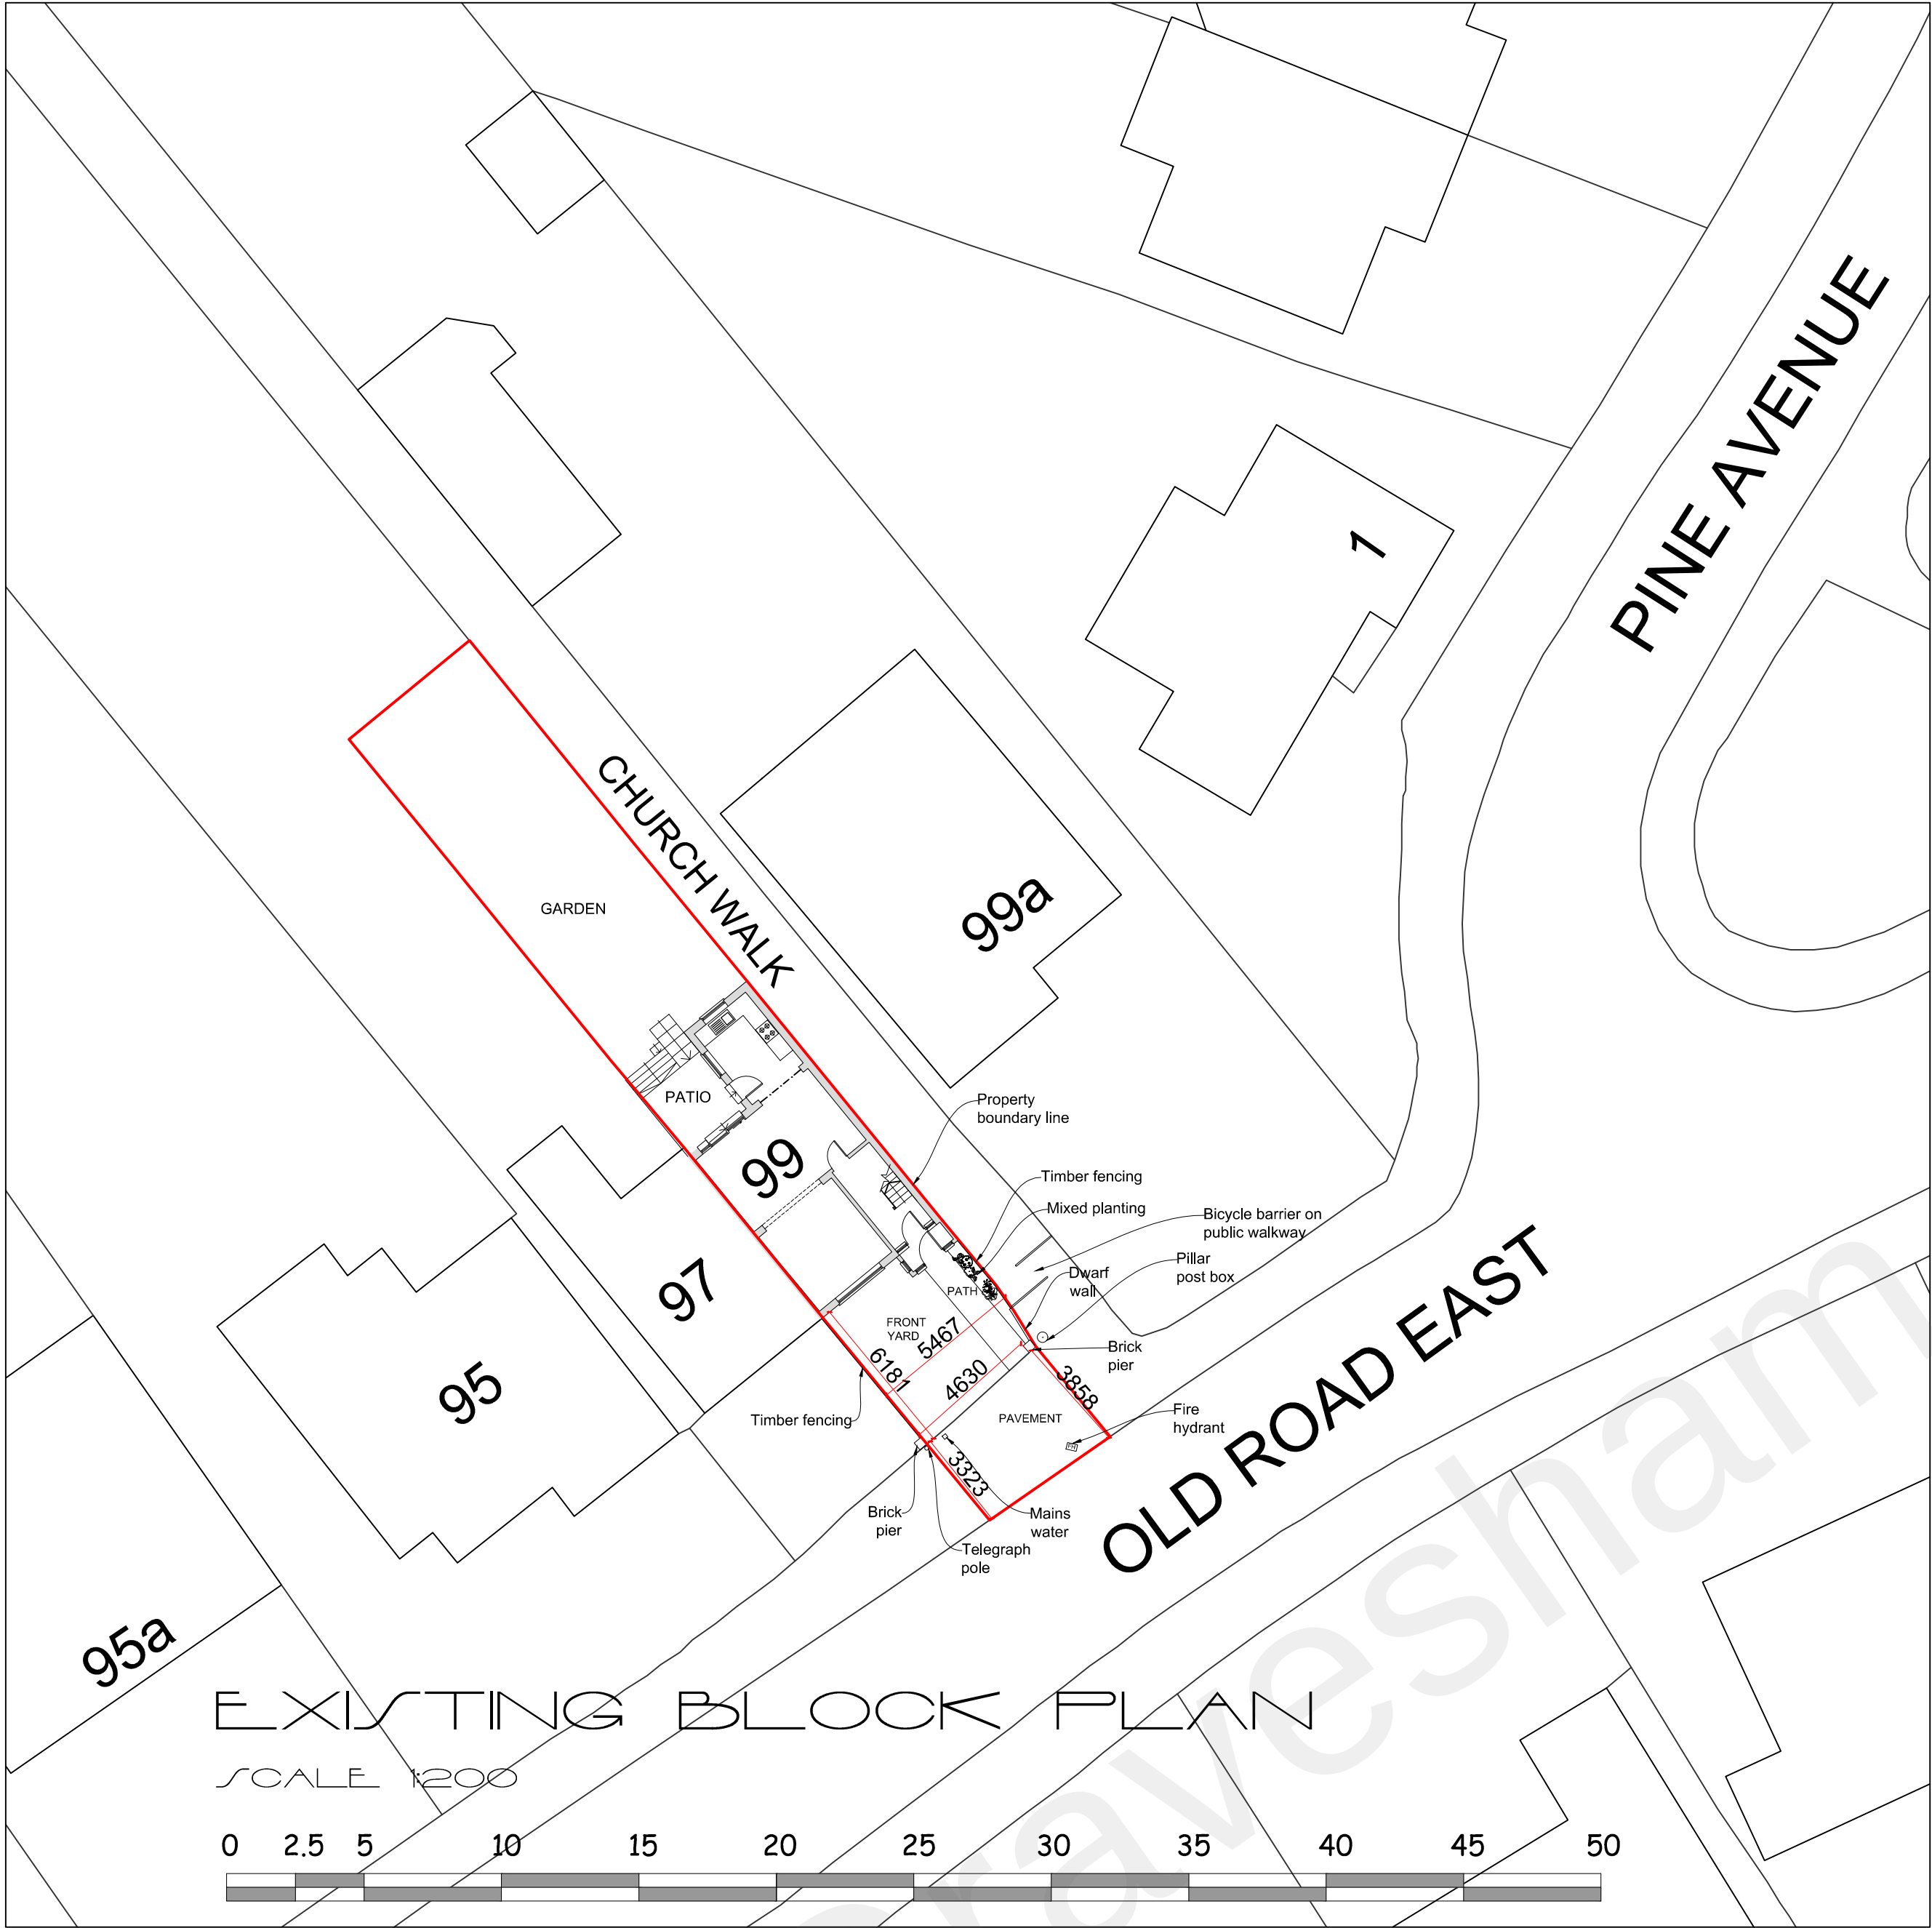

BSS ARCHITECTURAL SERVICES			
CLIENT		Ambareen Estates LTD	
SITE		99 Old Road East Gravesend Kent DA12 1NX	
DRAWING TITLE		New vehicular access and associated hardstanding	
SCALE		1:100 1:200 1:1250 @A1	
DATE	October 2021	DRAWING NO.	21/03/01

Do not scale working dimensions from this drawing