





REAR ELEVATION as existing

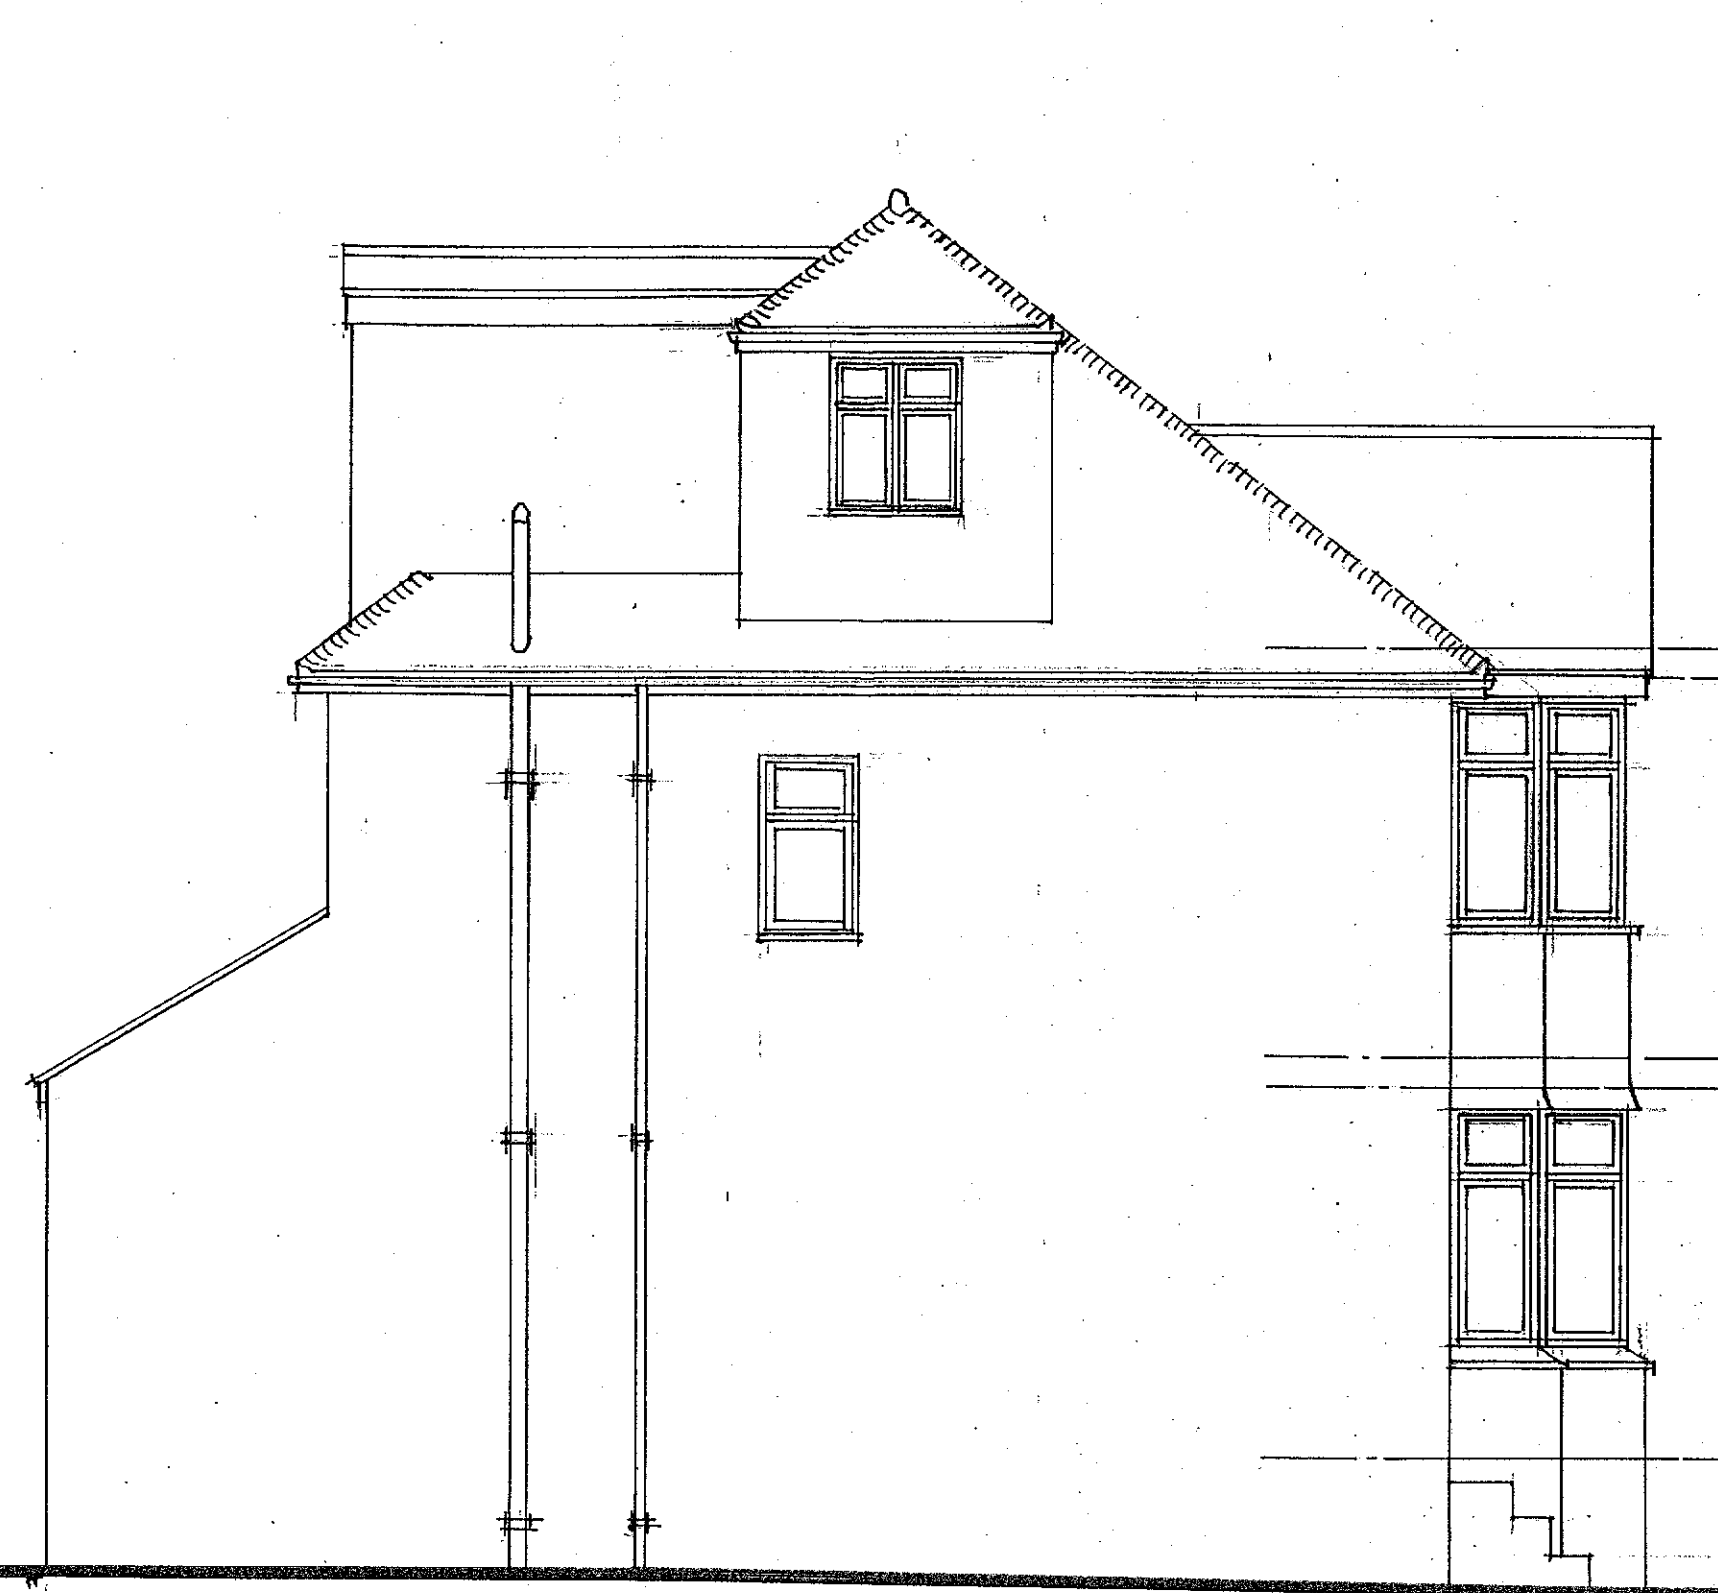


SIDE ELEVATION as existing




REAR ELEVATION as proposed

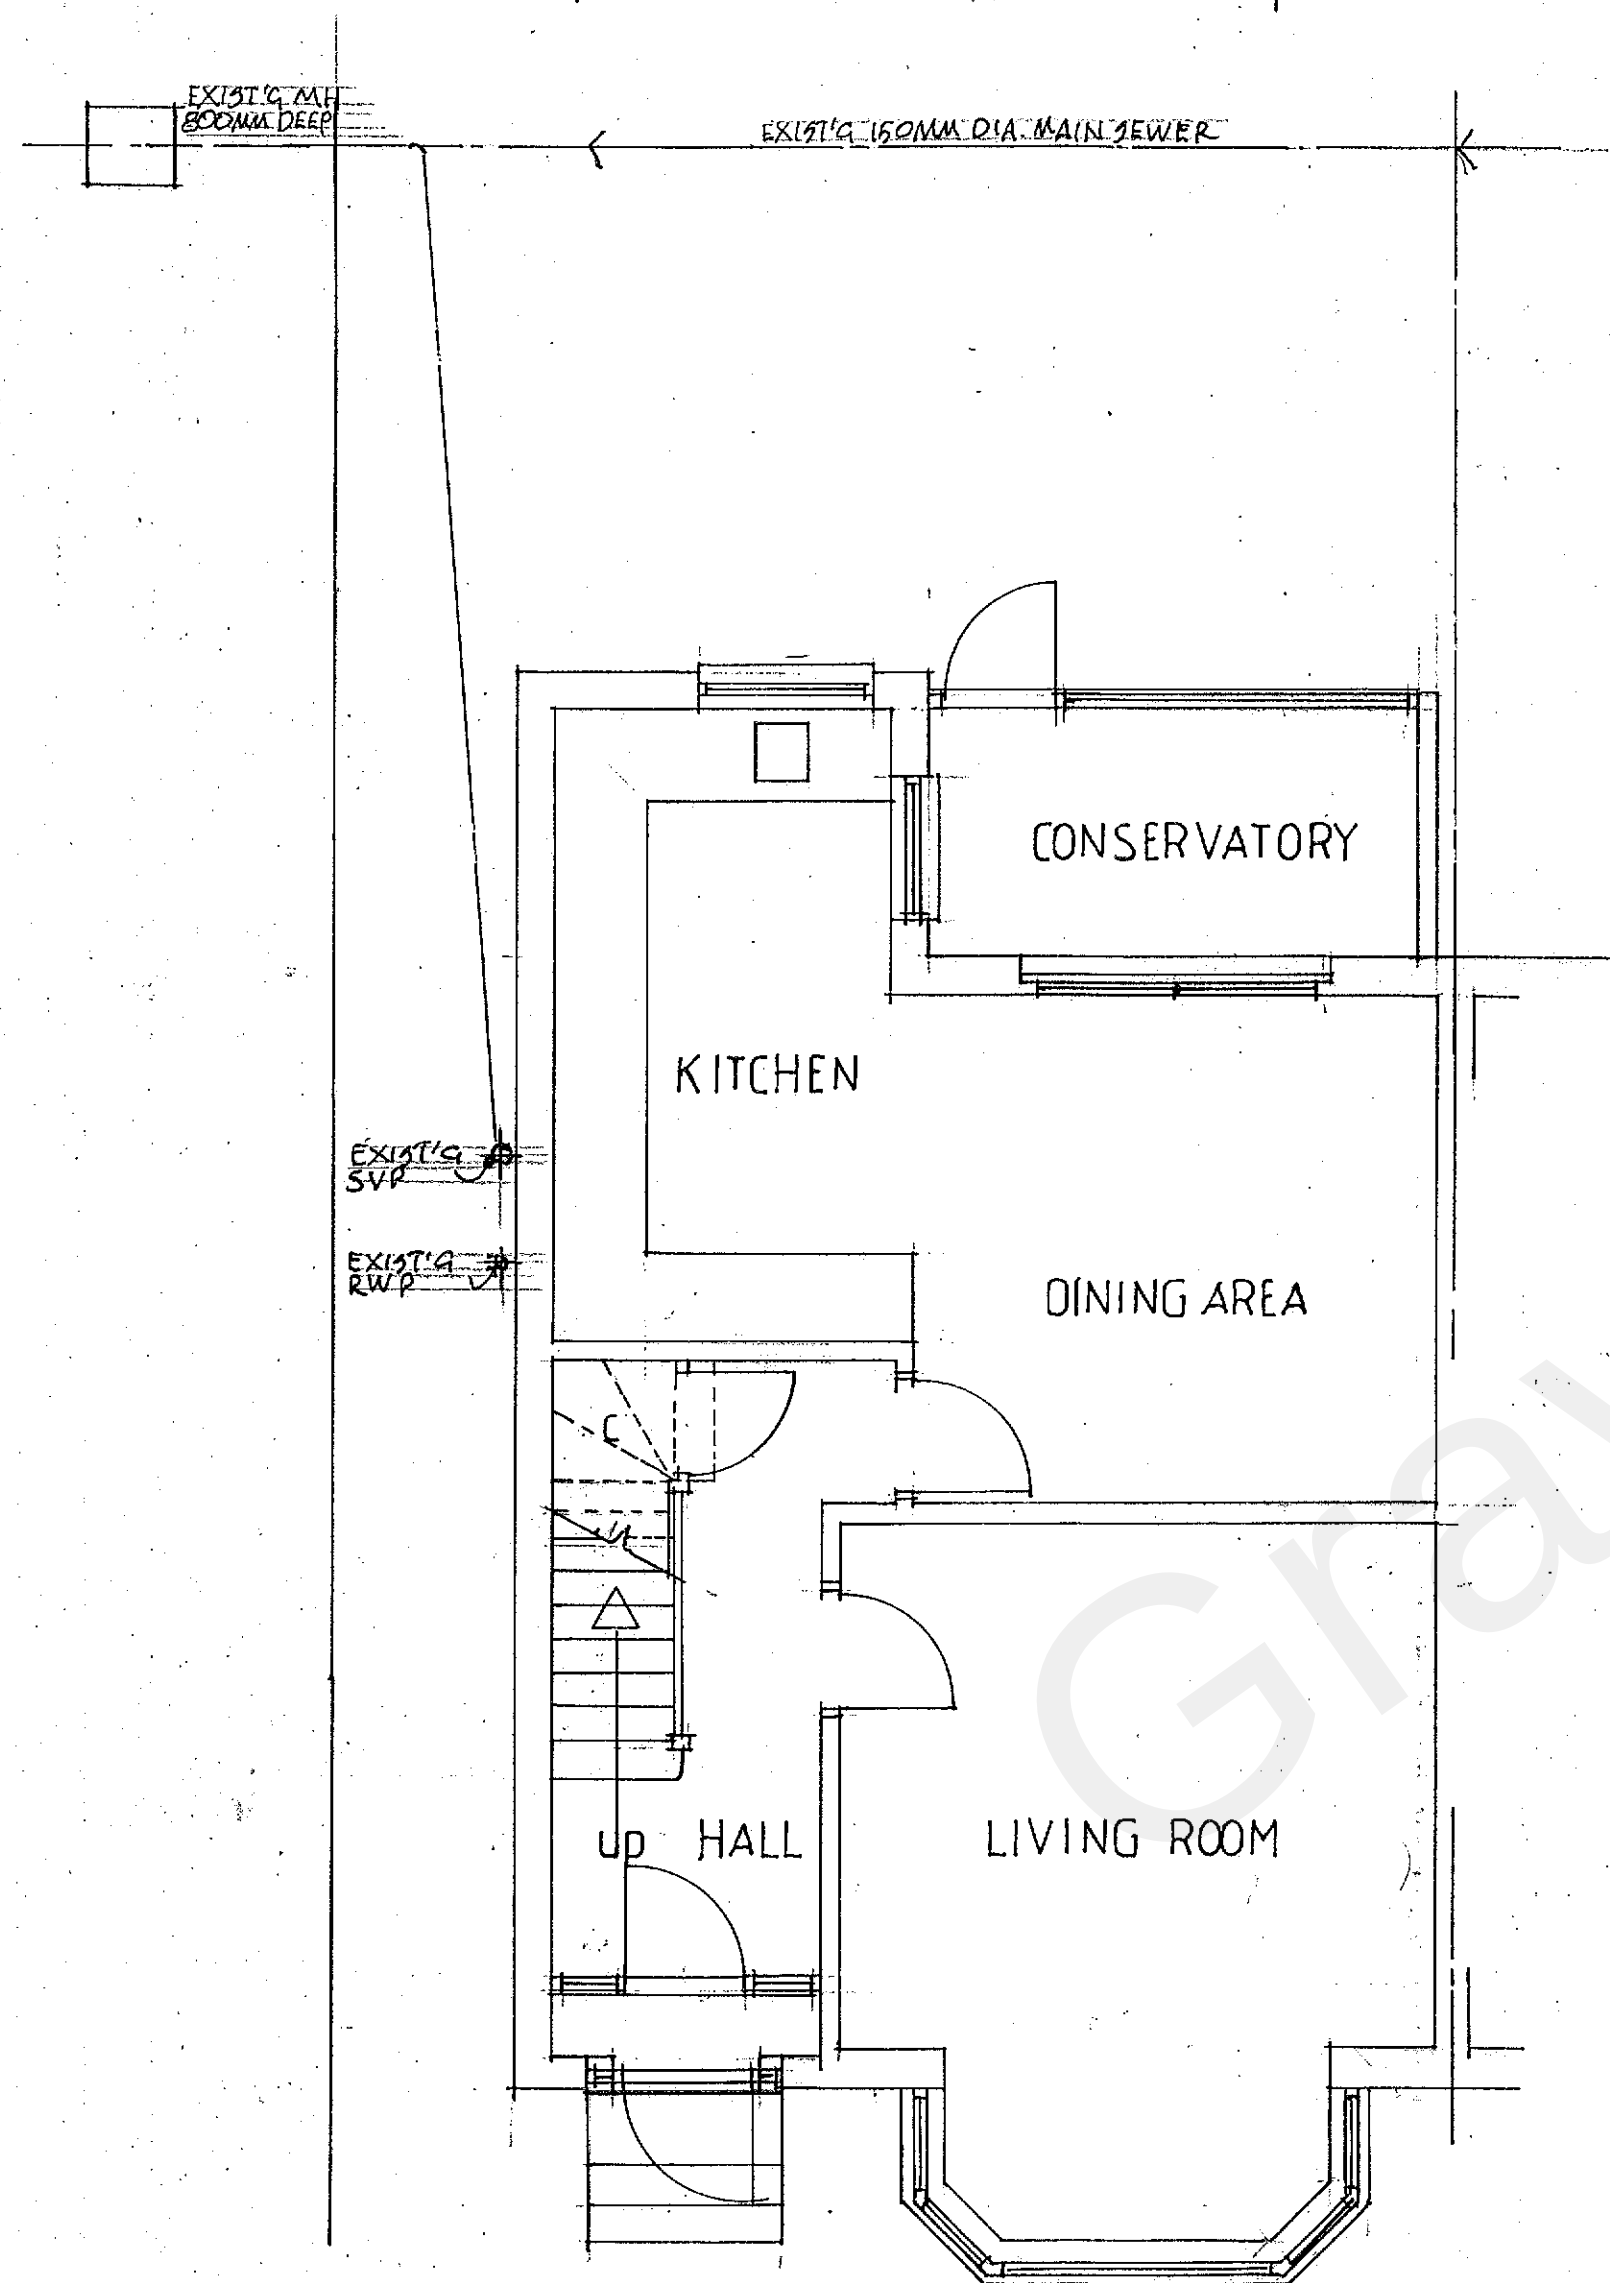


GROUND FLOOR PLAN as existing

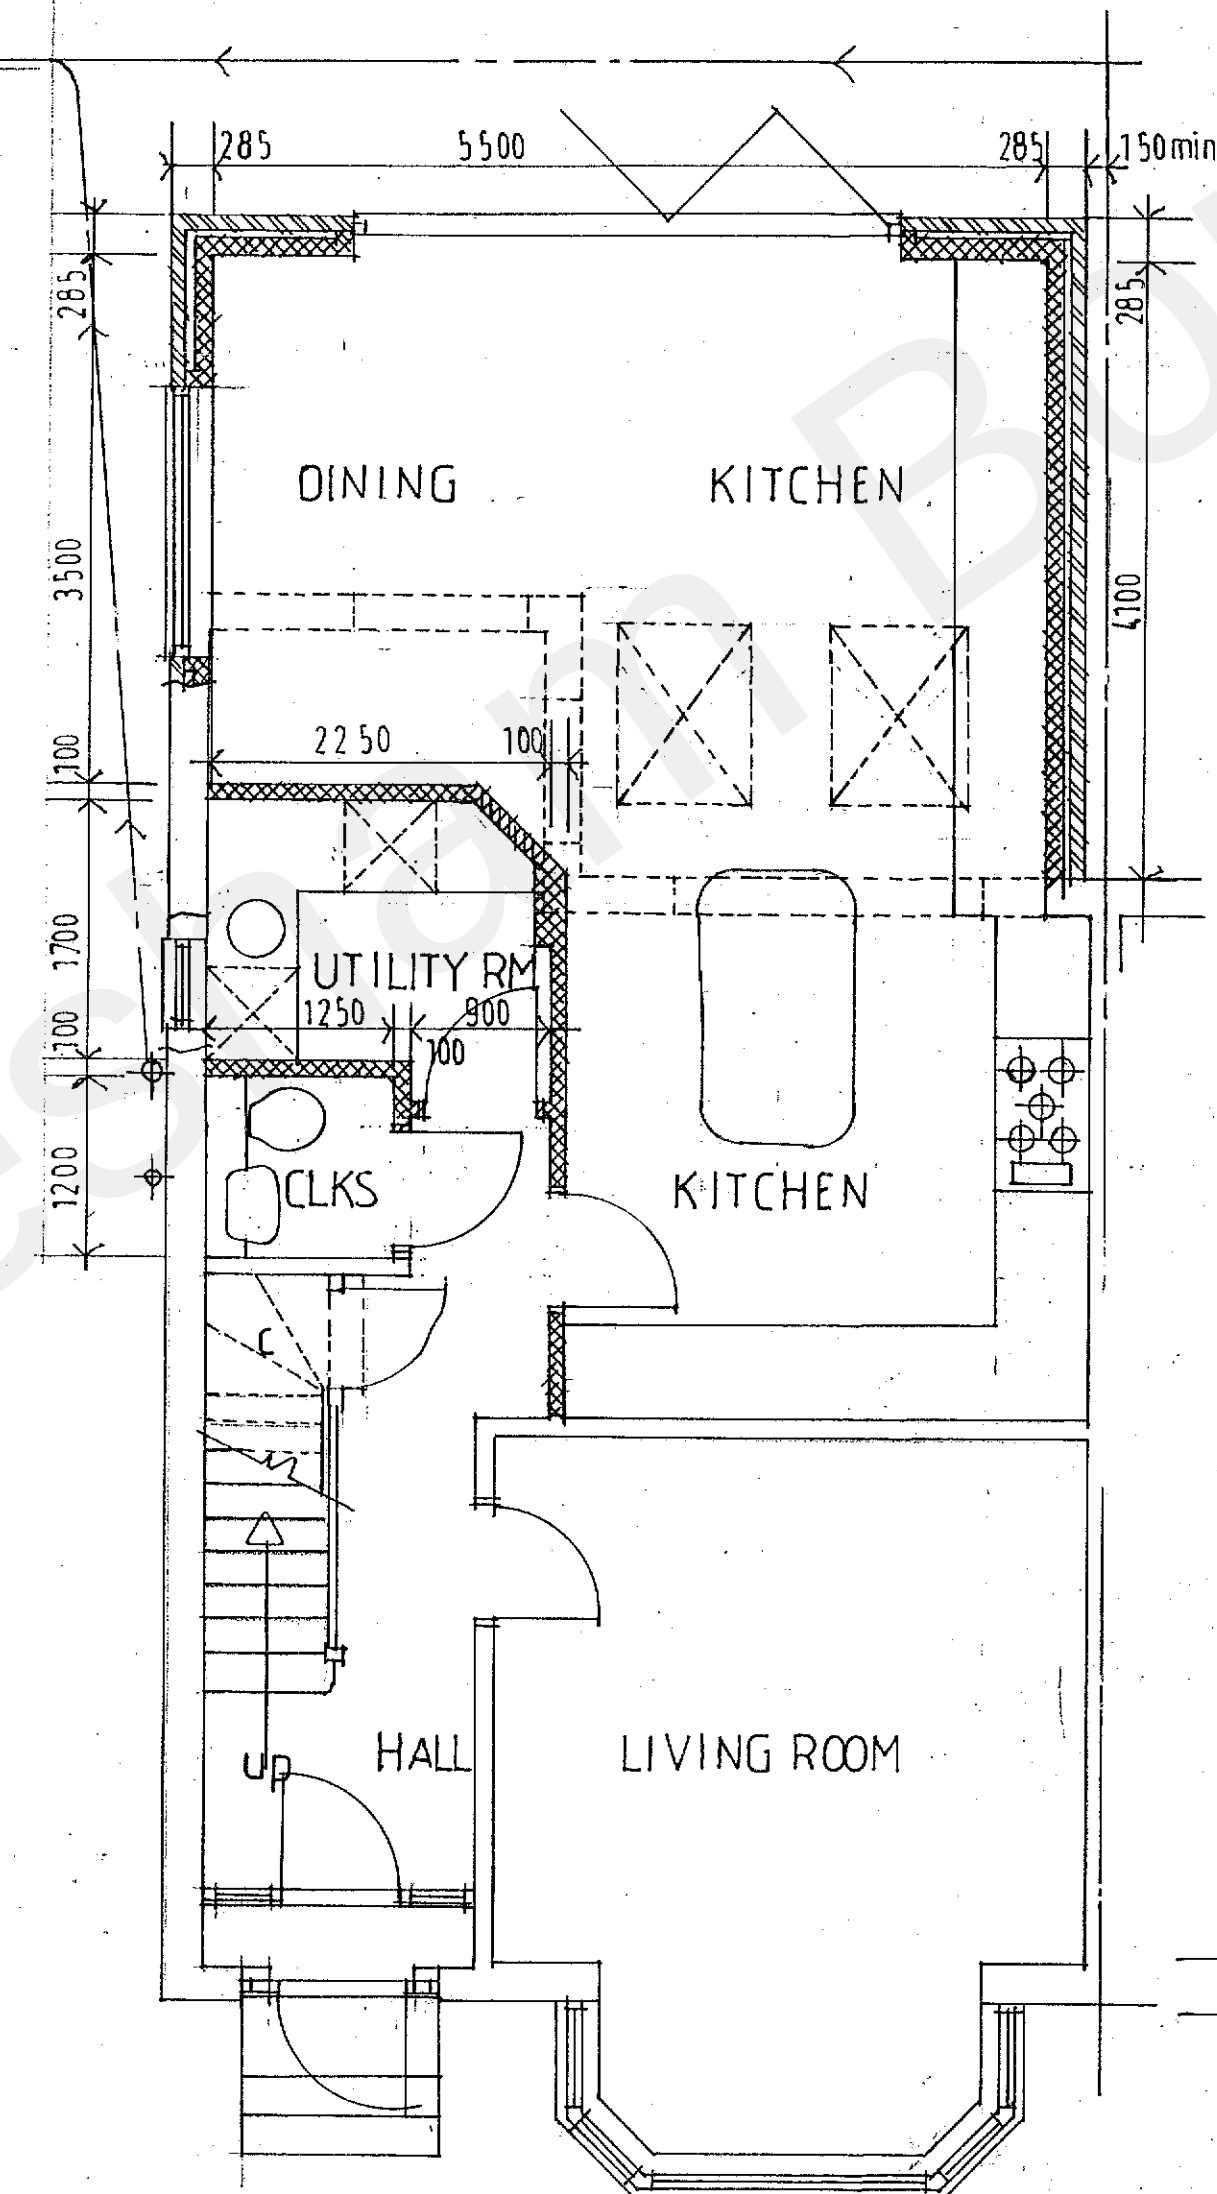


GROUND FLOOR PLAN as proposed

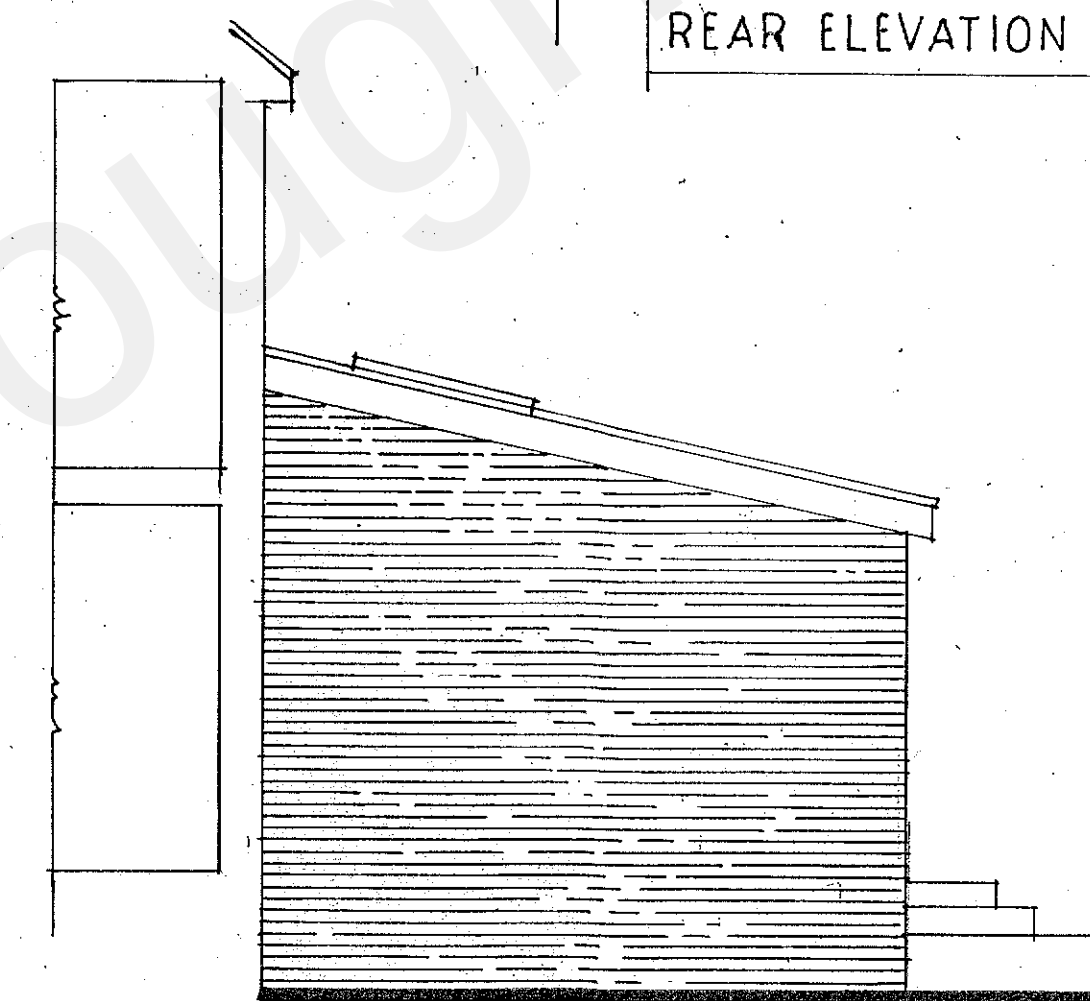

SIDE ELEVATION as proposed

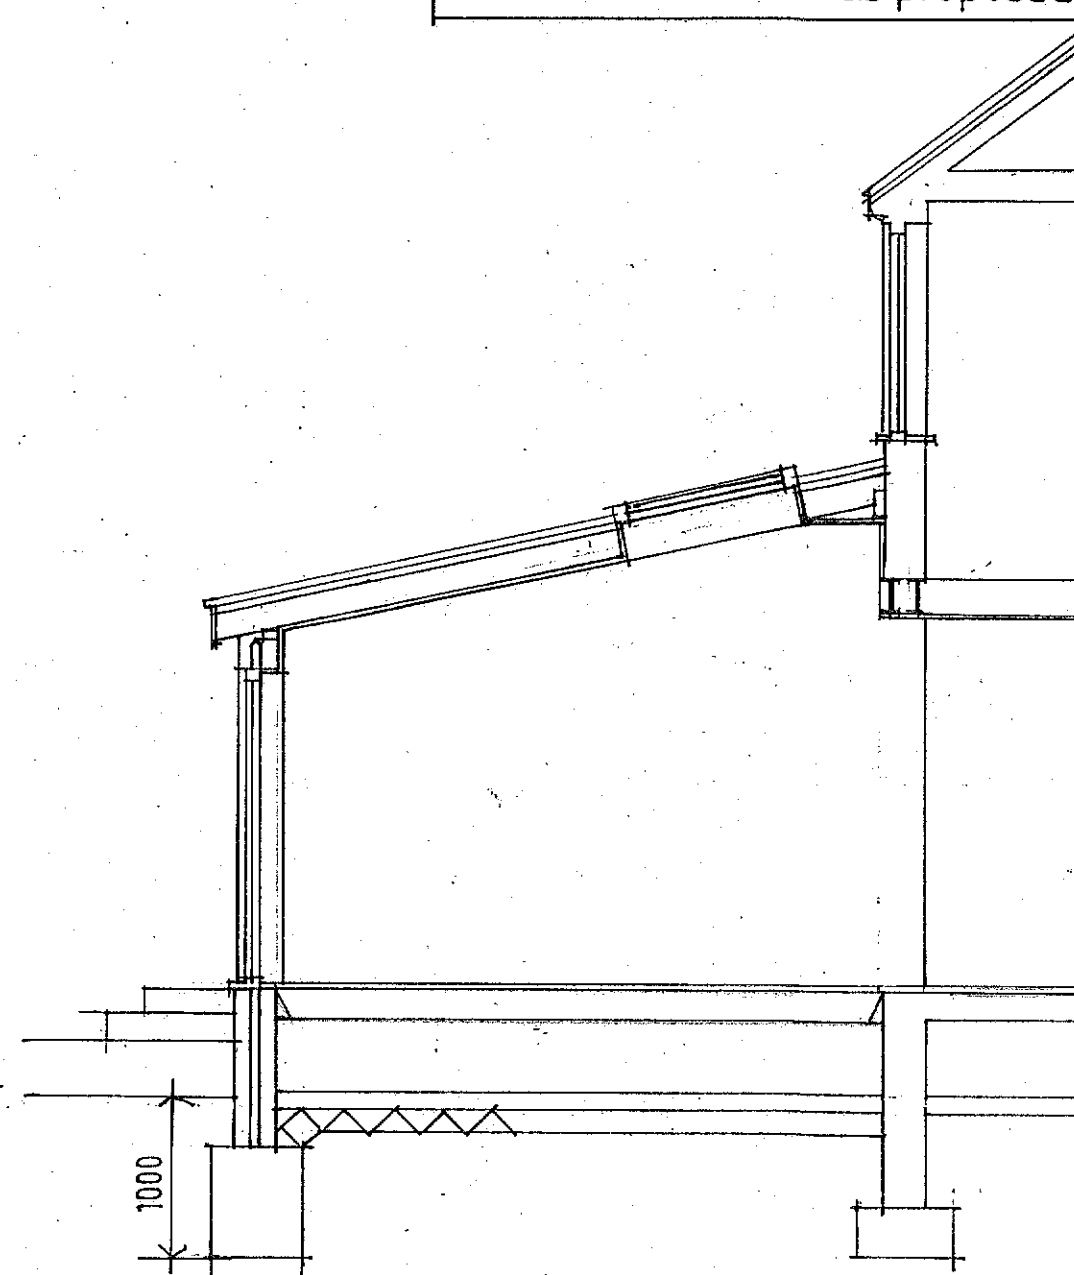

CROSS SECTION

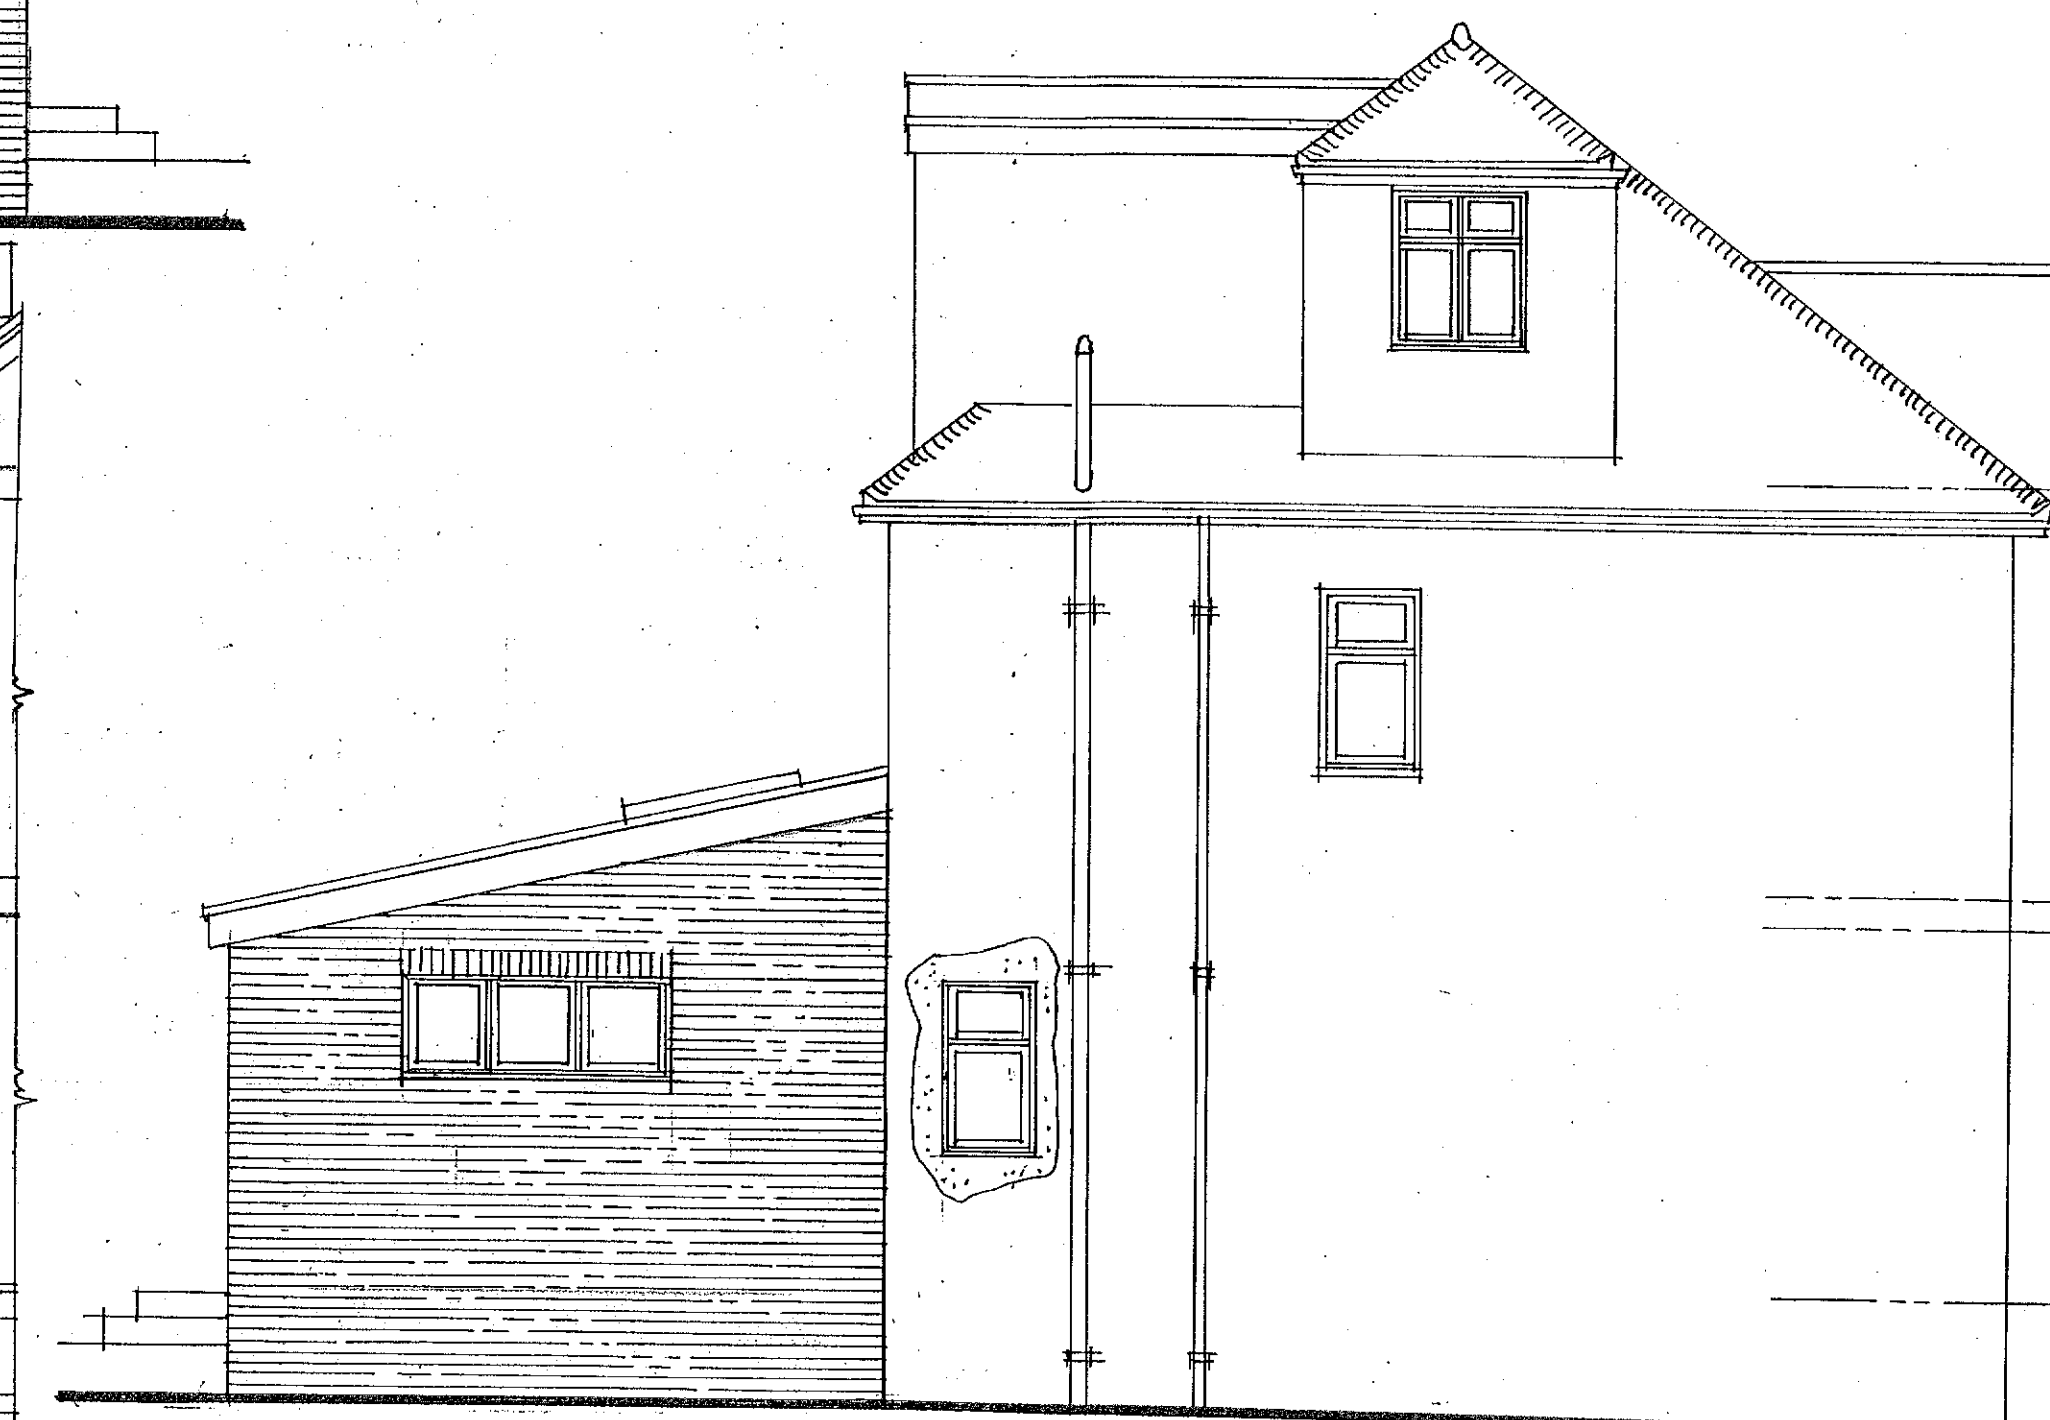

SIDE ELEVATION as proposed