



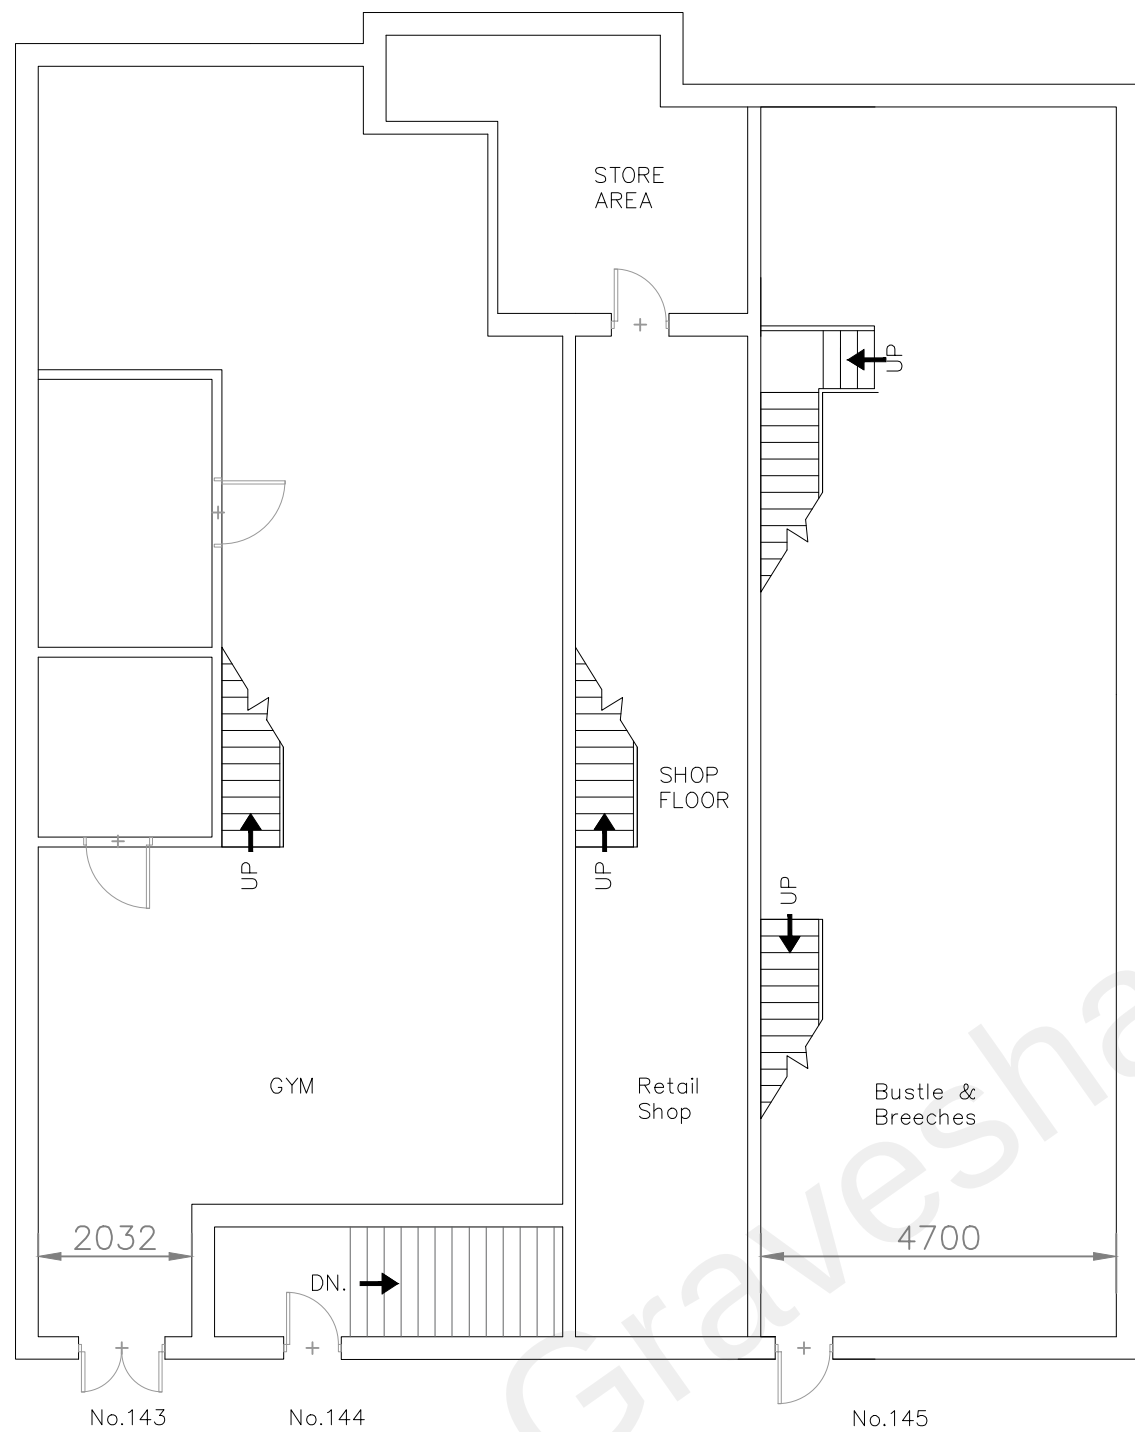


1:100

DN. →

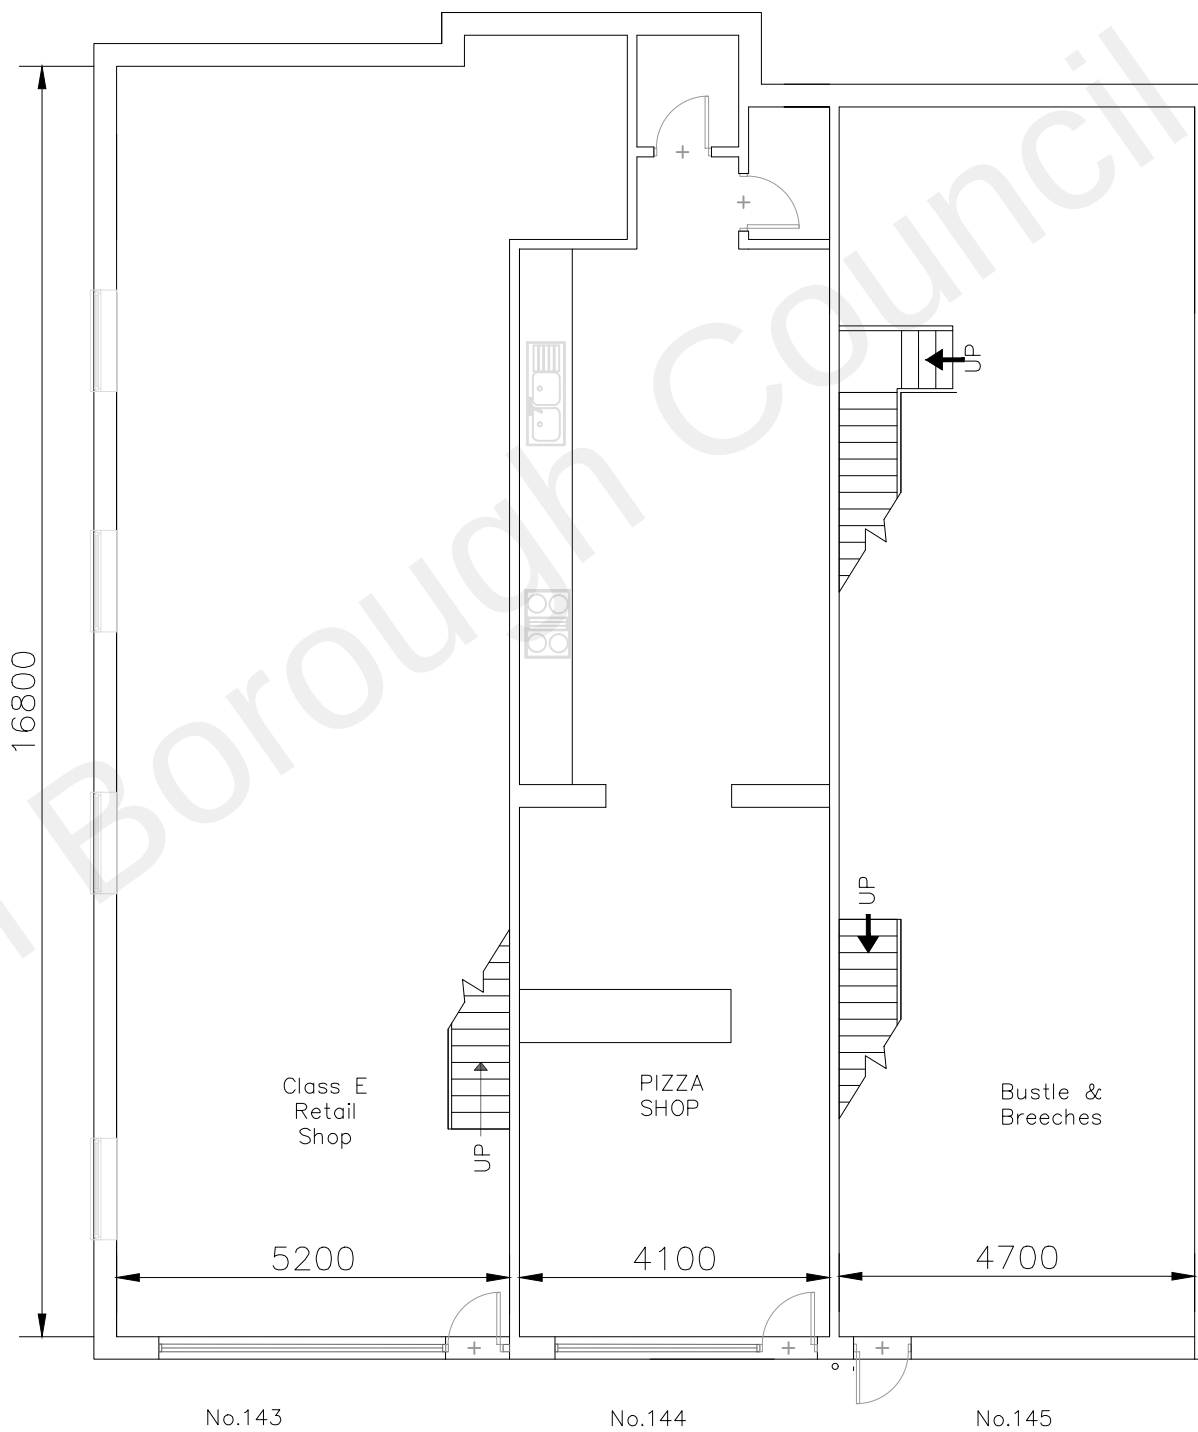

Notes:

- Do not scale from this drawing.
- All dimensions to be verified on site and is in mm.
- Builder to verify all dimensions, heights and levels prior to commencement of work.
- All documents shall be checked to ensure that they are compatible by the contractor before construction commences. In the event of apparent ambiguity or contradiction the engineer and/ or architect shall be notified immediately.
- The contractor in preparing his estimate shall visit the site and acquaint himself with the problems involved.
- The contractor shall issue all statutory notices to the local Authority during progress and completion of works.

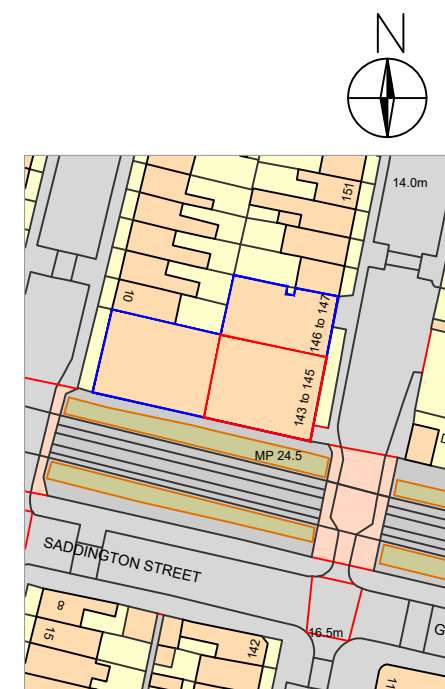

0 25 50 75
1:1250

REV:	DESCRIPTION:	BY:	DATE:
A	-	-	-

**BARRON
EDWARDS
STERLING**

Whitehall Place
47 The Terrace,
Gravesend, Kent
DA12 2DL
01474 247 787
info@barroneds.co.uk
www.barroneds.co.uk

SITE: 143-145 Wellington Street
Gravesend
Kent
DA12 1JF

TITLE: Existing and Proposed
Ground Floor Floorplan

SCALE AT A3: 1:100 © A3	DATE: 28/03/22	DRAWN: AJ
PROJECT NO: 220206	DRAWING NO: 002	REVISION: A