




G

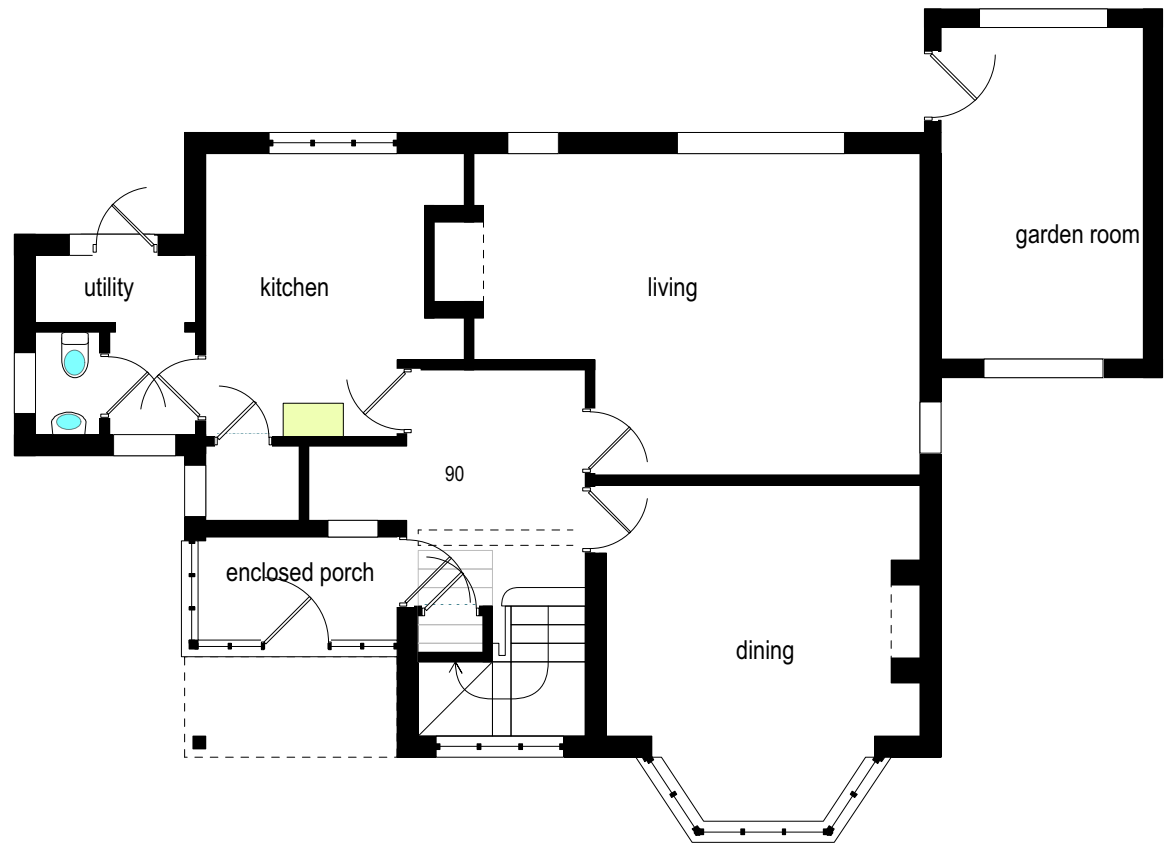

ground floor (89 sqm)

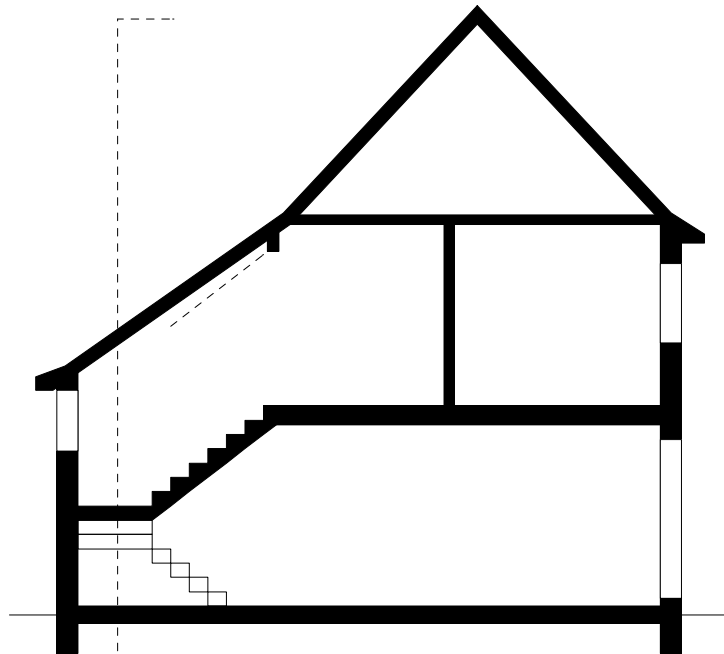


section thru' stairs

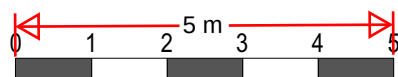


scale(m) 1-100 on A3 size print

F

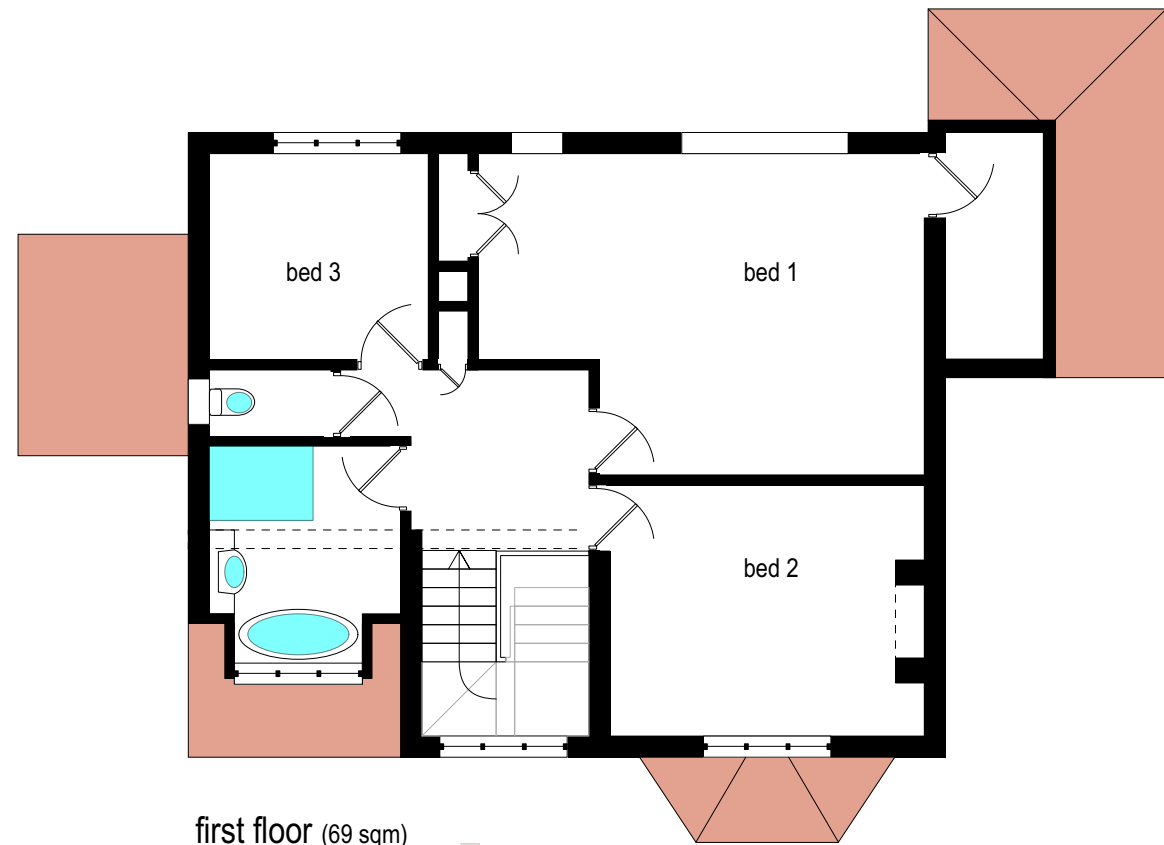

first floor (69 sqm)

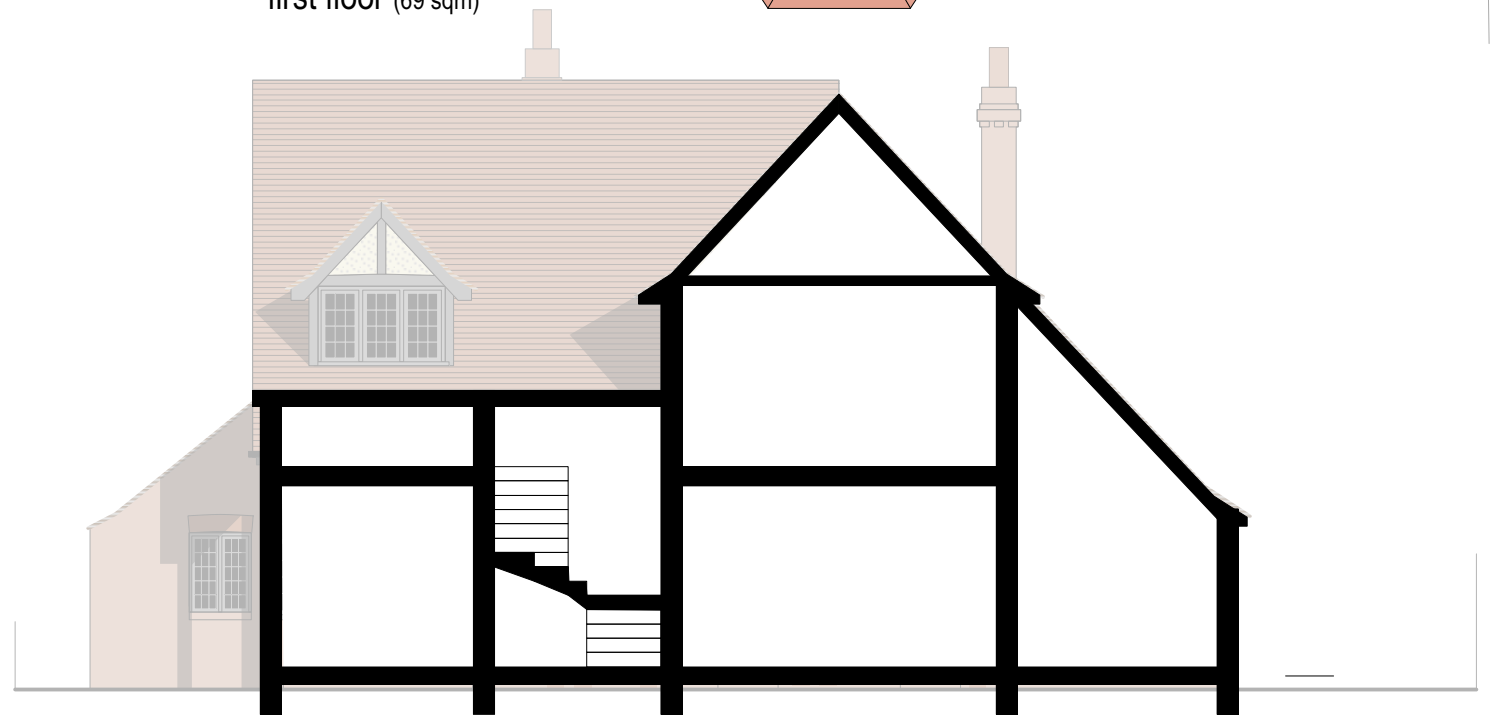

north - south section thru' stairs

A- n-s section added. GB/26/01/21

CLIENT; Wakes

PROJECT; Tudor House, Meopham, DA13 0AQ

TITLE; existing plans

SCALE; 1-100 DATE; Nov. 2020 DRAWN;GB

DRAWING NUMBER 20-25-04-A

