




east - facing the rear garden



south - facing the side of 'Always'




north - facing the side of 'Speedwell'

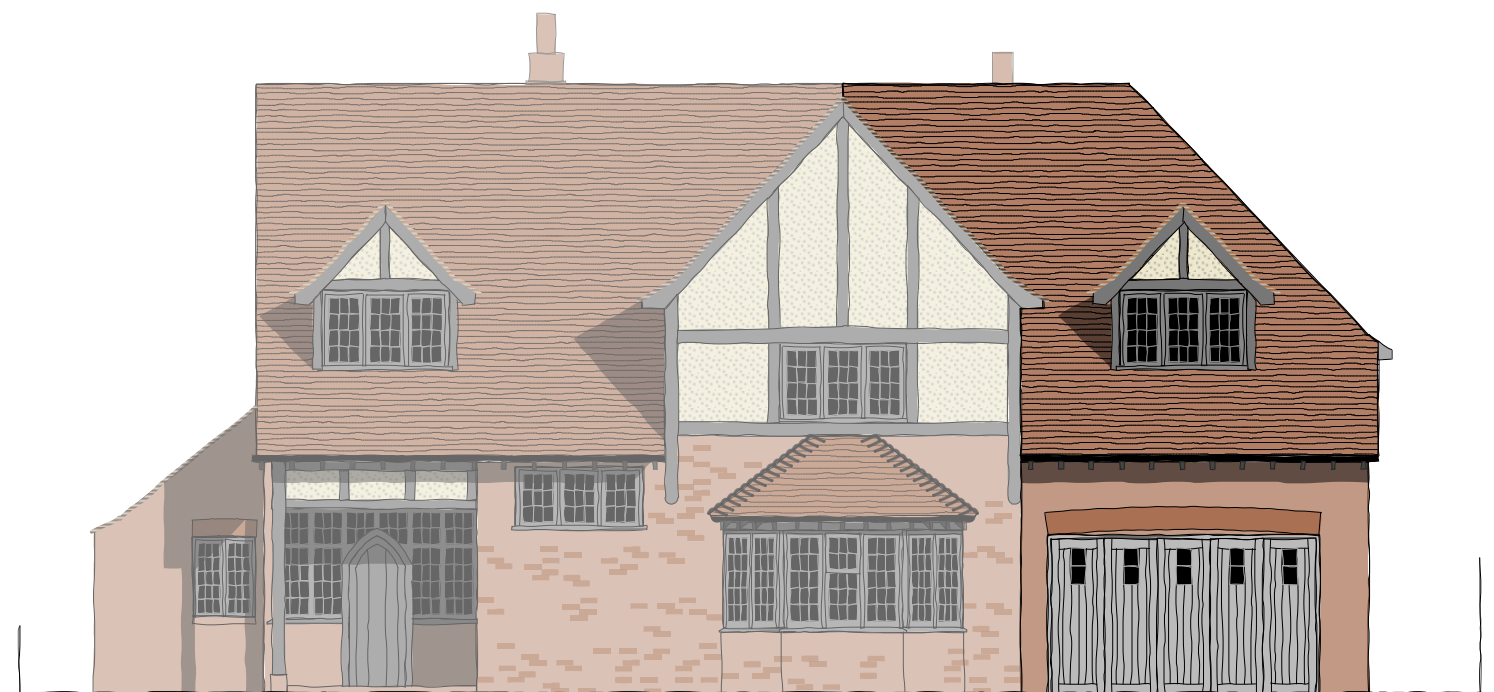

west - facing the access drive

A- roof hipped back on south elev. GB/26/01/2021

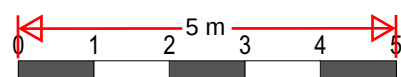

scale(m) 1-100 on A3 size print

CLIENT;	Wakes
PROJECT;	Tudor House, Meopham, DA13 0AQ
TITLE;	proposed elevations
SCALE;	1-100
DATE;	Nov. 2020
DRAWN;	GB
DRAWING NUMBER	20-25-06-A

