


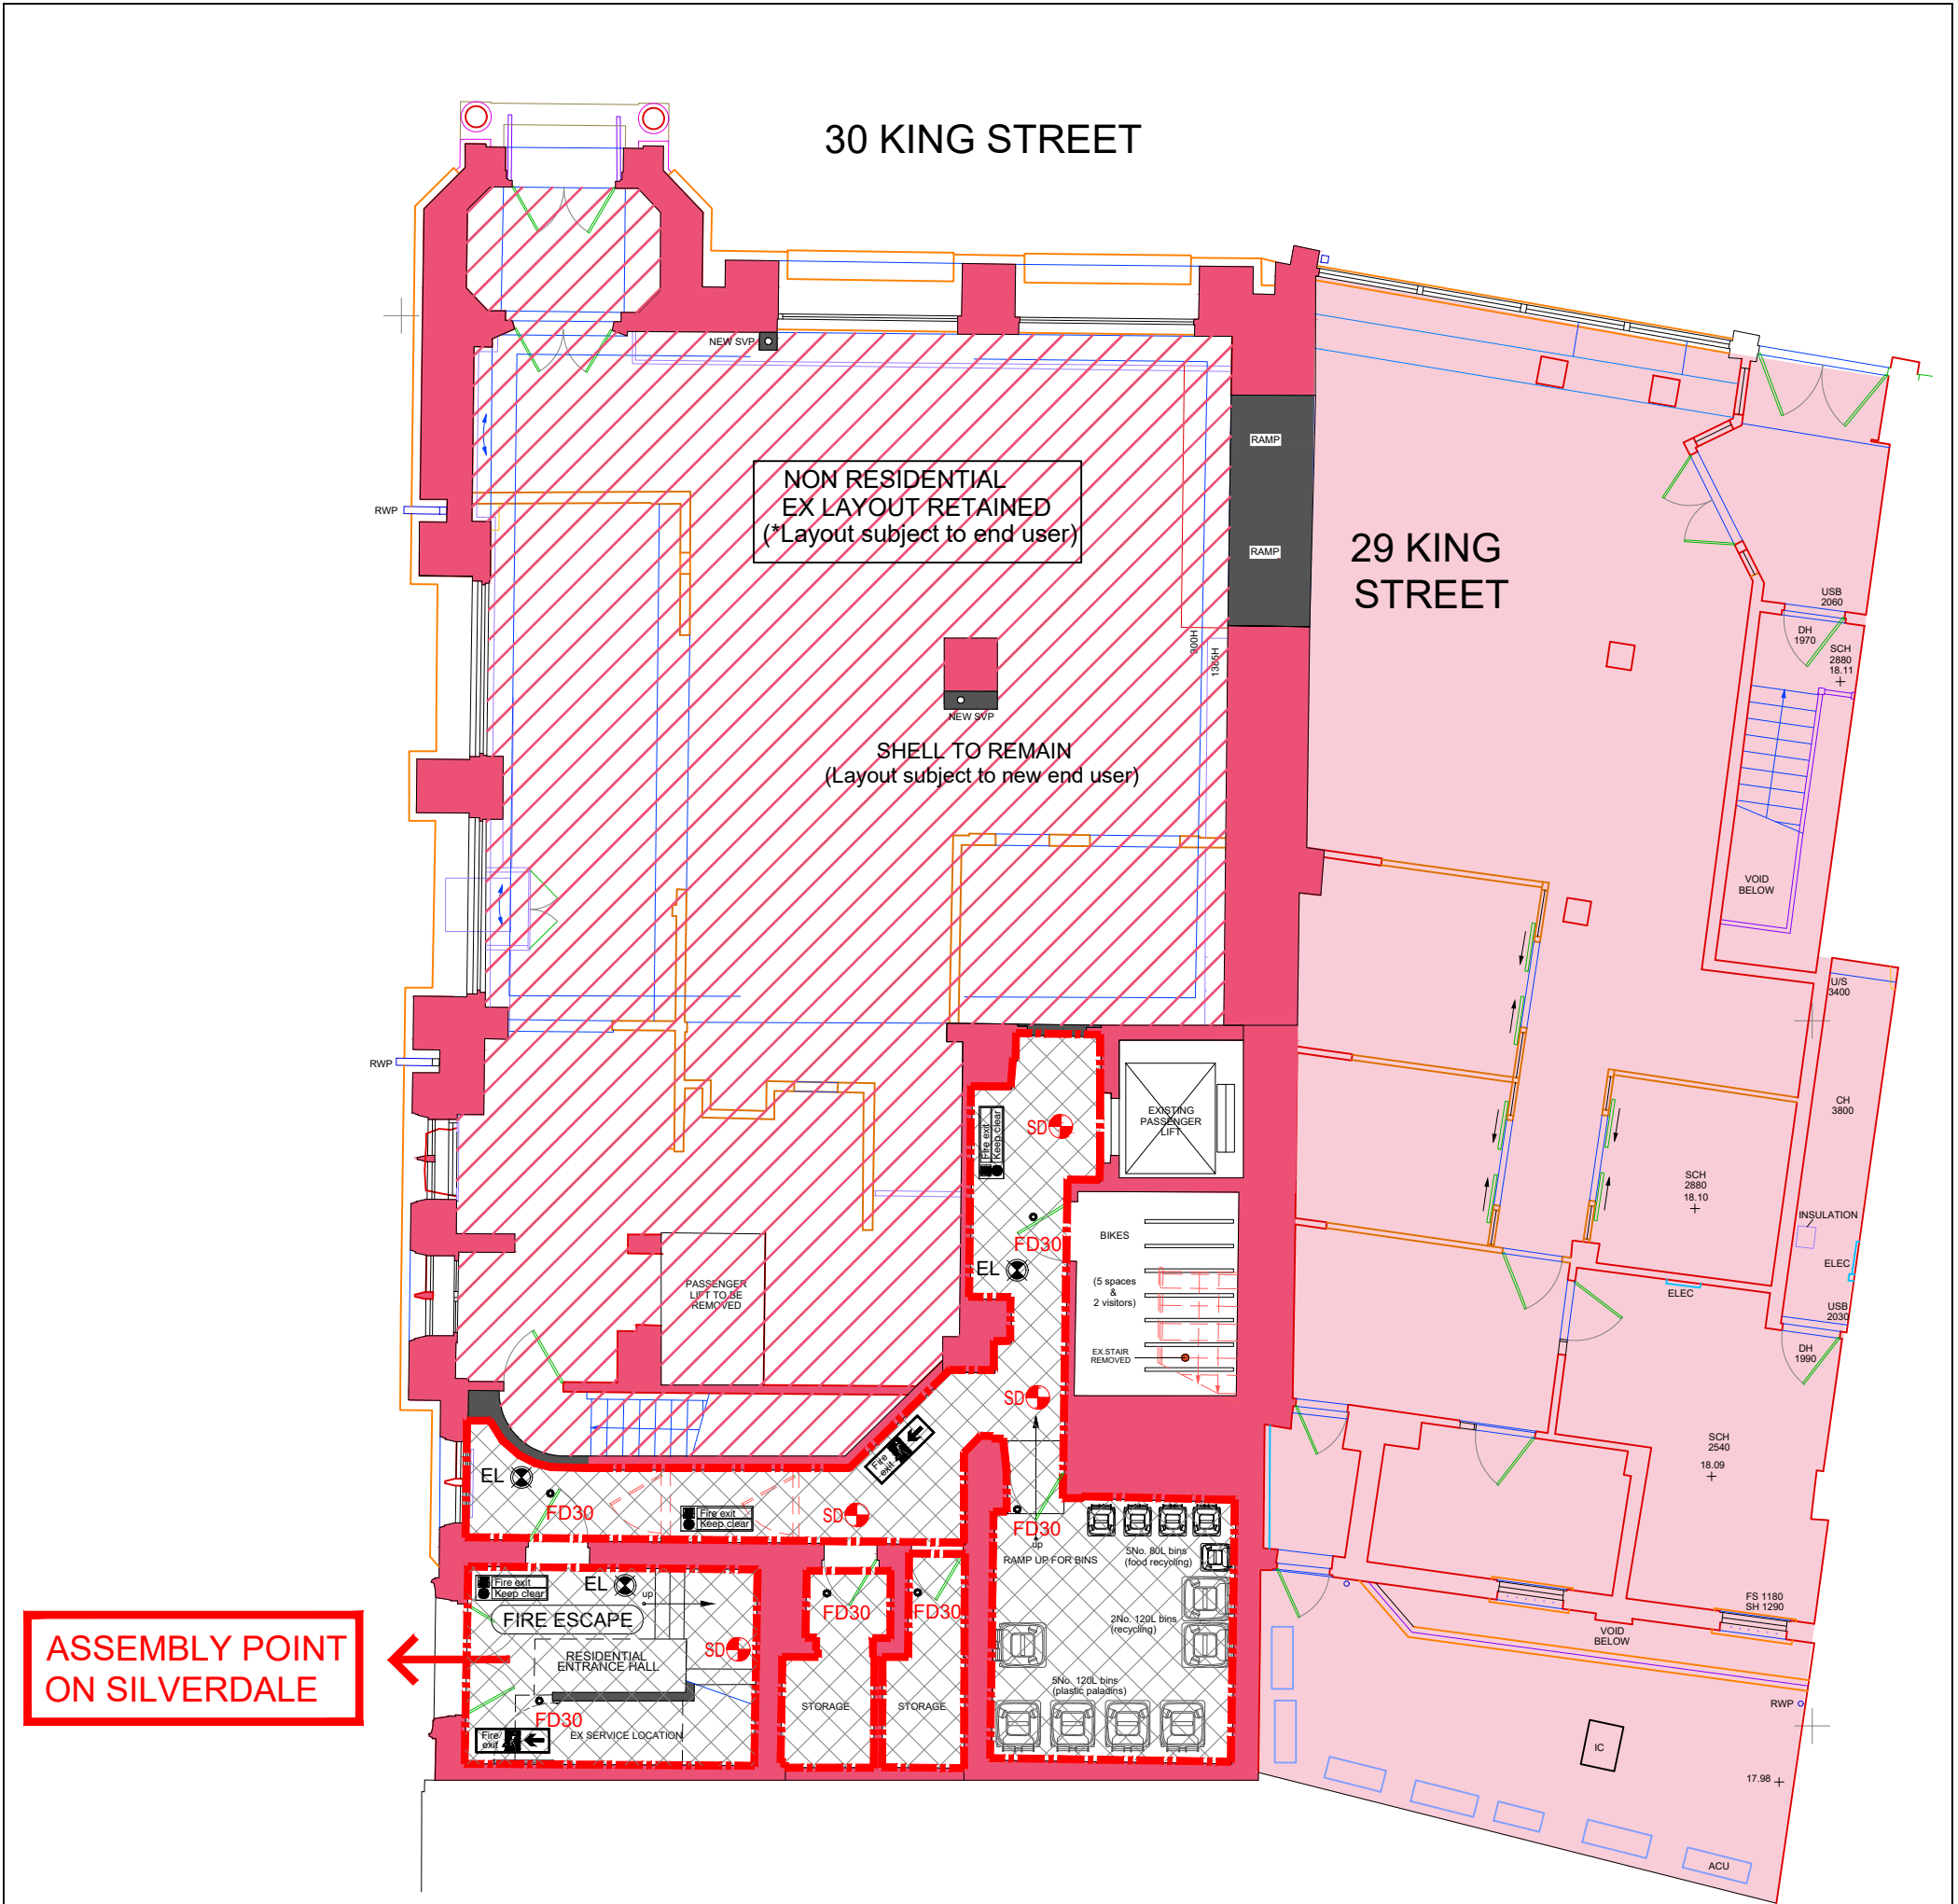

GROUND FLOOR FIRE SAFETY PLAN COMPLIANT WITH POLICY D12(A)

FIRE SIGNAGE
MPDB DECORATIVE LED CEILING MOUNTED SIGNAGE WITH STAINLESS BRACKET BY SAFELINCS OR SIMILAR

- S1 Fire exit (Keep clear)
- S2 Fire exit (Keep clear)
- S3 Fire exit (Keep clear)


FIRE SIGNAGE TO BS 5499 PART1

- FIRE ESCAPE
- FIRE WALL

FIRE DOOR LEGEND

- FD30 1/2 HOUR FIRE DOOR IN FULLY COMPLIANT DOOR FRAME
- FD30 1/2 HOUR FIRE DOOR WITH SELF CLOSING MECHANISM AND INTUMESCENT SMOKE SEALS IN FULLY COMPLIANT DOOR FRAME.
- WHERE A PAIR OF FD30 FIRE DOORS MEET EITHER A REBATED EDGE OR A INTUMESCENT STRIP SHOULD BE PROVIDED TO ONE INNER LEAF TO ENSURE A SUITABLE SEAL/STOP IS PROVIDED BETWEEN DOORS.

- SD SMOKE DETECTOR - MAINS OPERATED
- EL EMERGENCY LIGHTING TO COMMON AREAS TO BS5266. DESIGN TO SPECIALIST DETAILS.
- DR DRY RISER
- AOV AUTOMATIC OPENING VENT
- 30mins PROTECTED INTERNAL LOBBY
- 30mins PROTECTED COMMON ESCAPE ROUTE

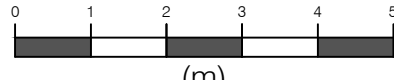REVISION	DATE	 LIME Architects Studio 1, The Forge 20 Beardsell Street London SE19 1TP E richard@LIME.uk.com	PROJECT TITLE No.30 KING STREET GRAVESEND DA12 2XX Application for conversion of 1st,2nd & 3rd floors into residential	CLIENT 4KIWI LTD DRAWING TITLE PROPOSED GROUND FLOOR FIRE SAFETY PLAN (D12 COMPLIANT) No.30 KING STREET	DATE JANUARY 2026
					DRAWN BY LIME DRAWING No. P-366- 26 - 22 Revision SCALE A3 @ 1:100  (m)