




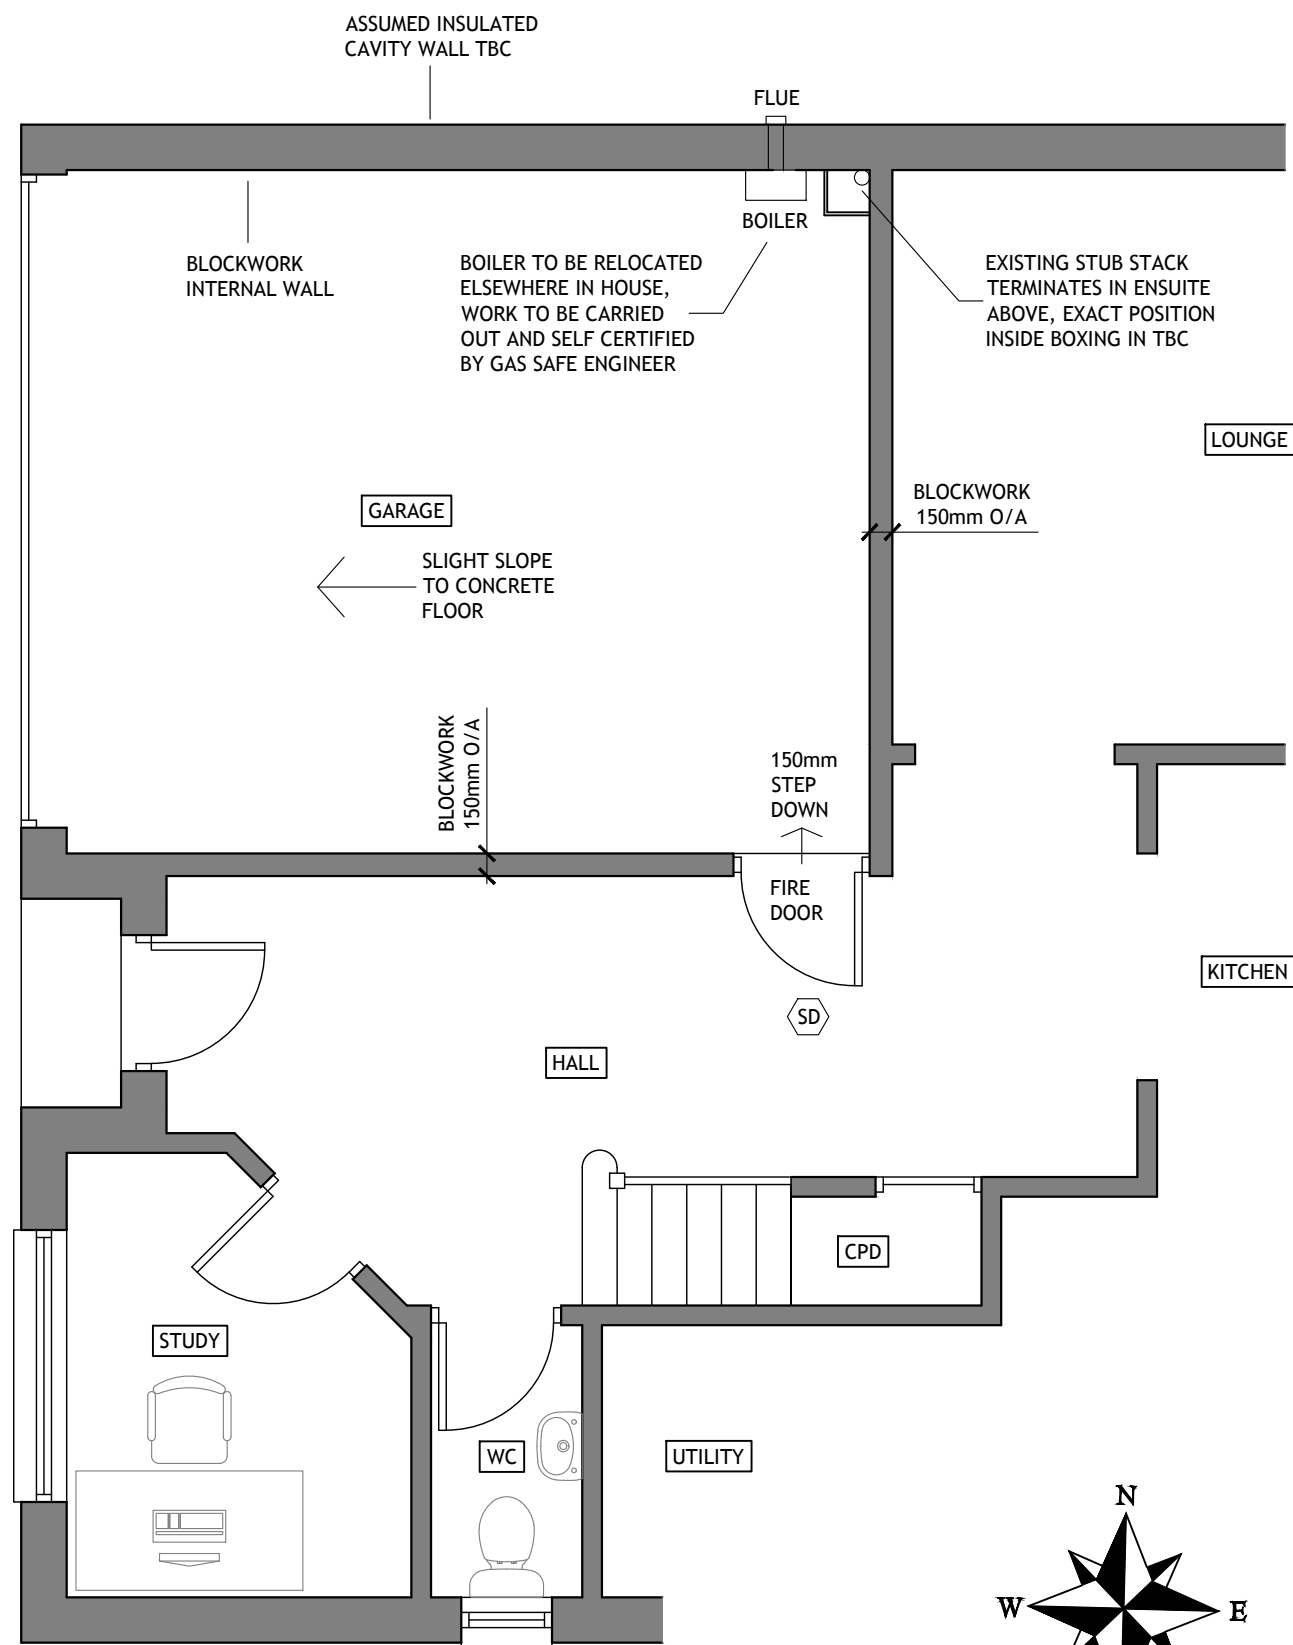

EXISTING PART GROUND FLOOR PLAN 1-50

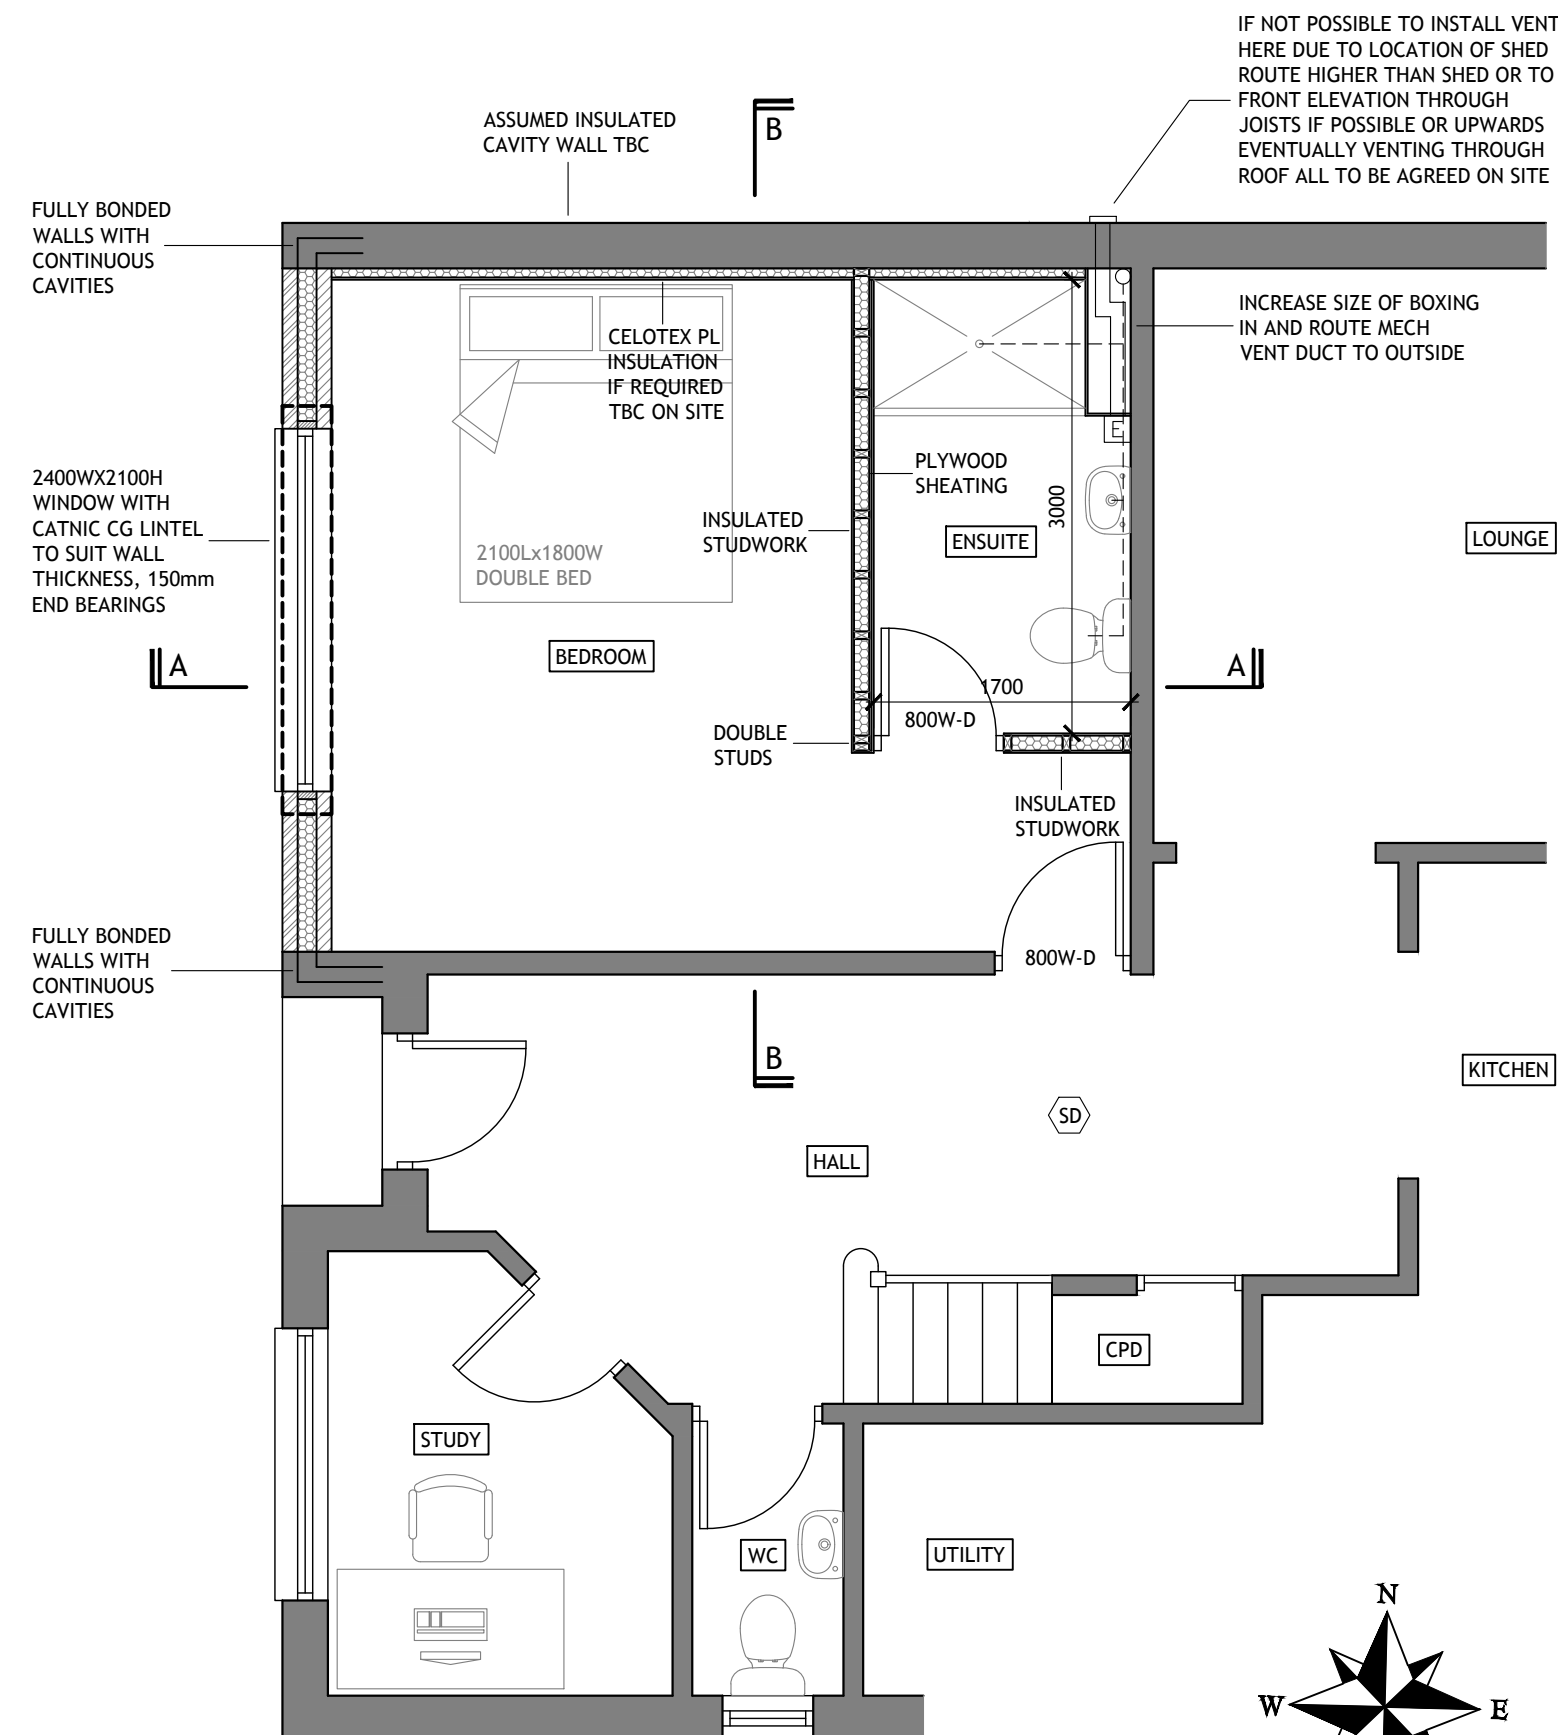

PROPOSED PART GROUND FLOOR PLAN 1-50

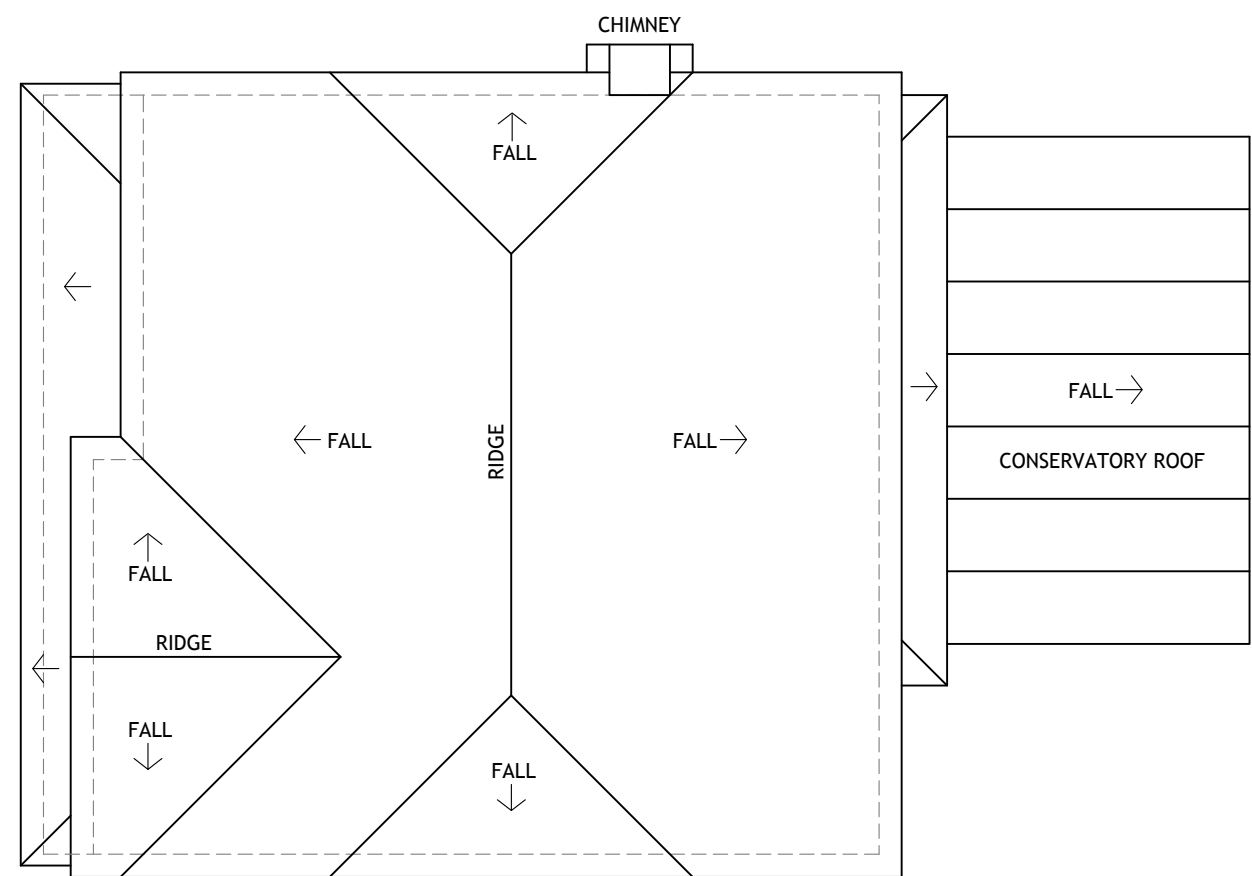

EXISTING & PROPOSED ROOF PLAN 1-100



EXISTING FRONT ELEVATION 1-100



PROPOSED FRONT ELEVATION 1-100
(ALL OTHER ELEVATIONS UNAFFECTED)


PROPOSED MATERIALS

EXTERNAL WALL:
FACING BRICKWORK TO MATCH EXISTING


WINDOW:
WHITE UPVC / ALUMINIUM TO MATCH EXISTING
WITH LEADED LIGHTS



SITE LOCATION PLAN 1-1250
© Crown Copyright. All rights reserved. Licence number 100020449
0 10m 20m 30m 40m 50m 60m 70m
SCALE 1-1250

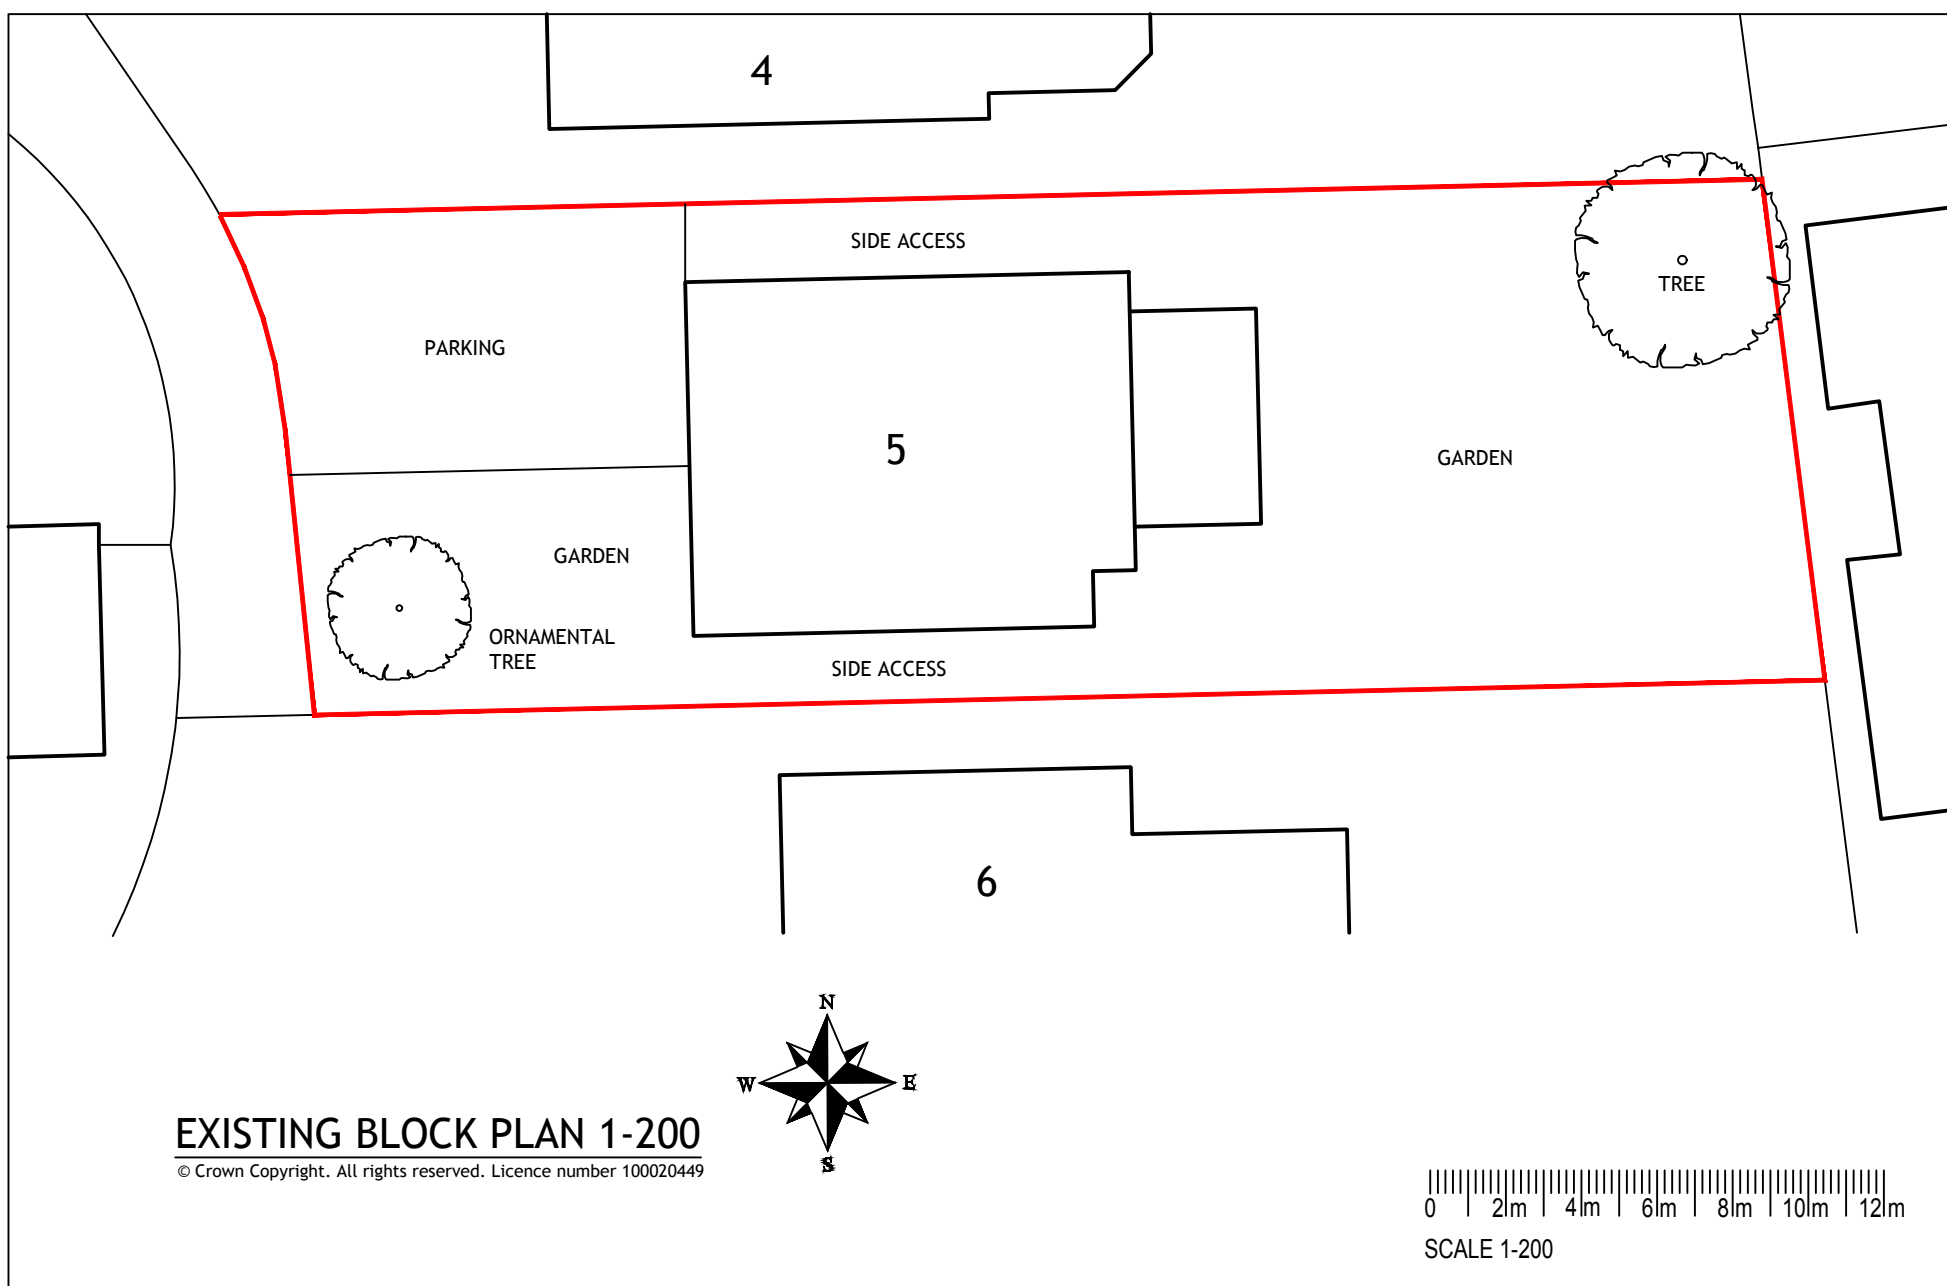


EXISTING BLOCK PLAN 1-200
© Crown Copyright. All rights reserved. Licence number 100020449
0 2m 4m 6m 8m 10m 12m
SCALE 1-200

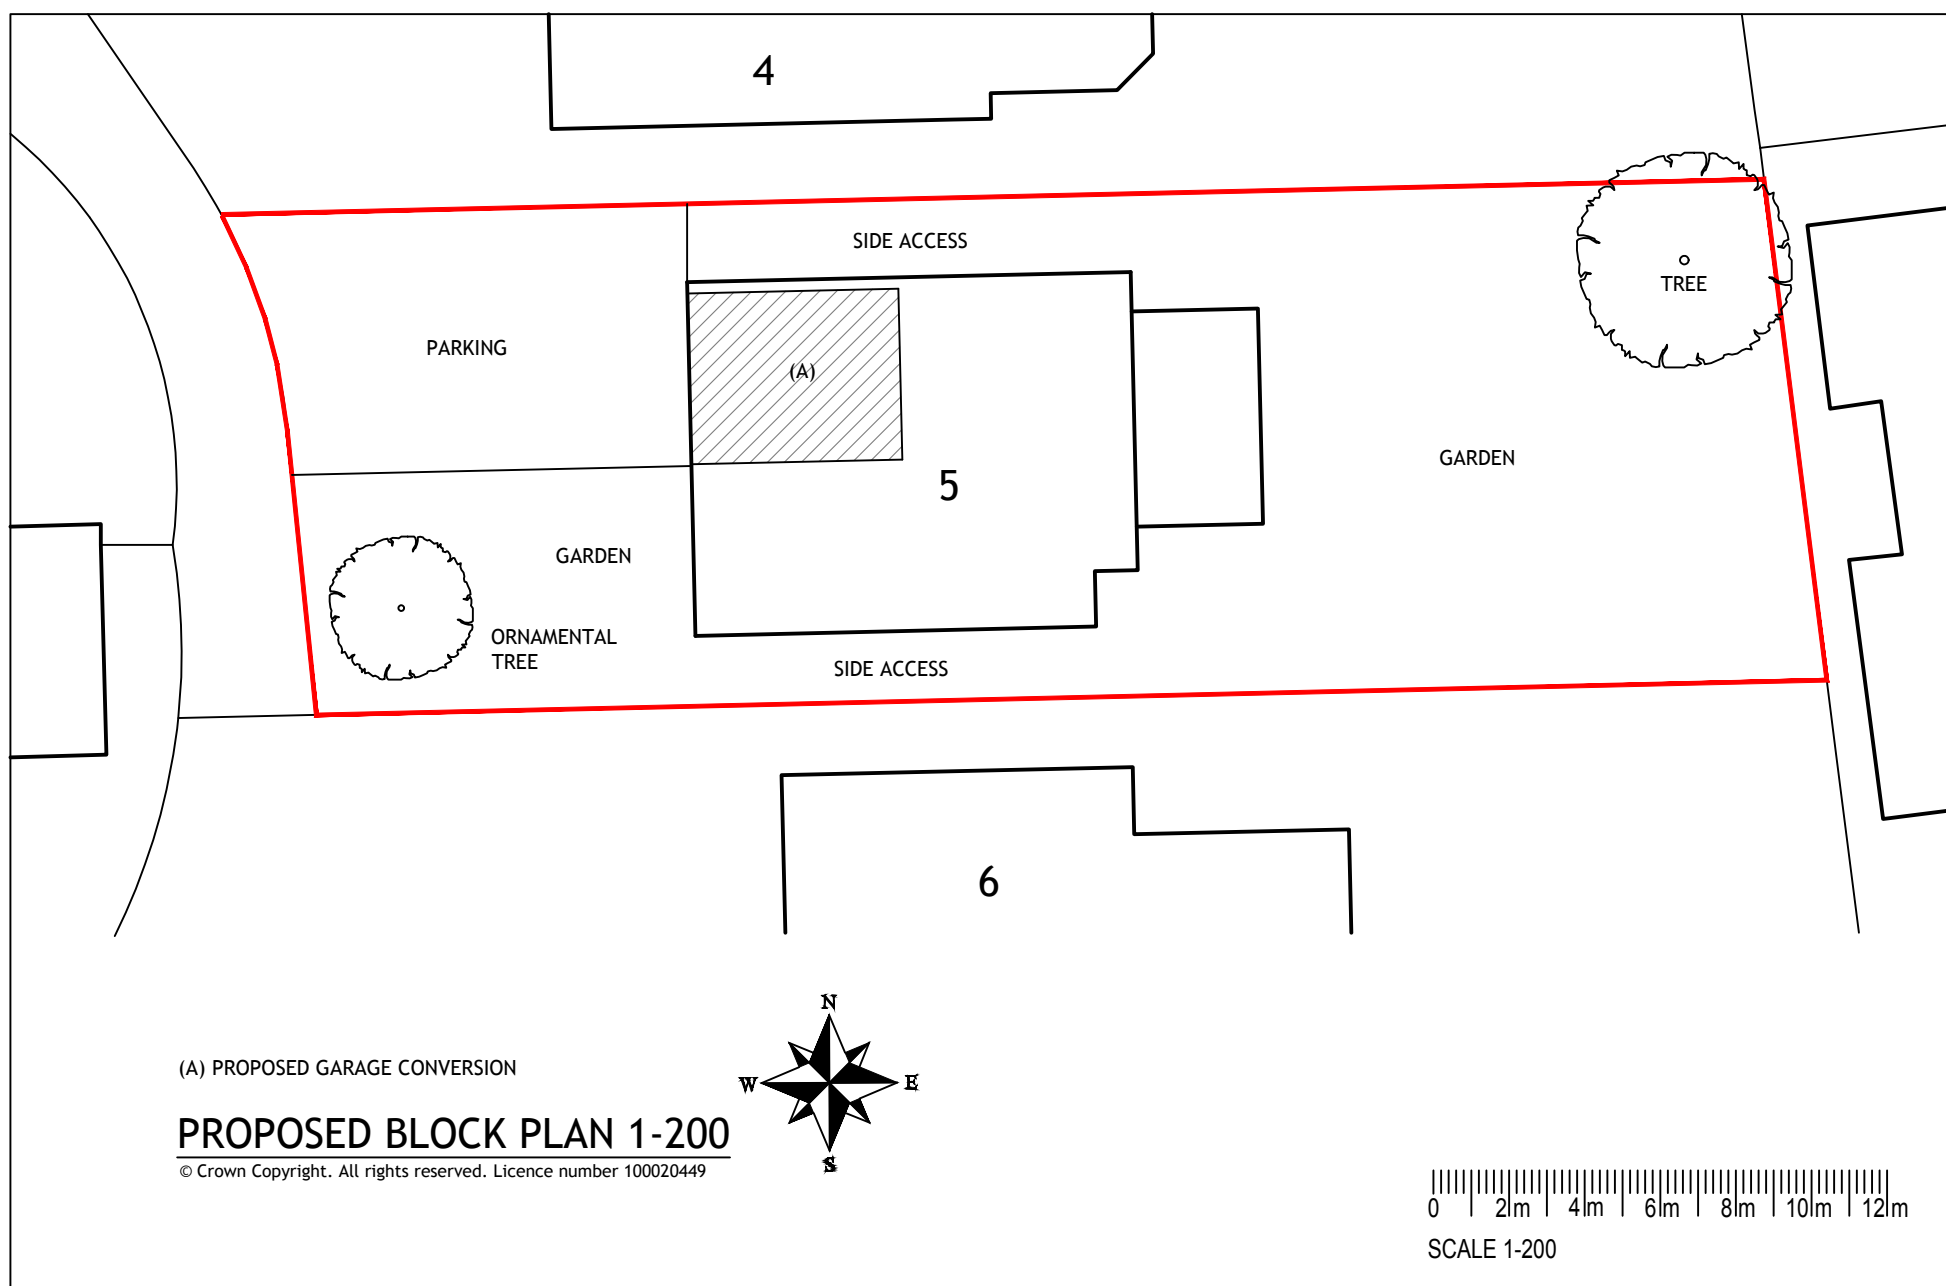

(A) PROPOSED GARAGE CONVERSION
PROPOSED BLOCK PLAN 1-200
© Crown Copyright. All rights reserved. Licence number 100020449
0 2m 4m 6m 8m 10m 12m
SCALE 1-200

GENERAL NOTES:
Drawings are the copyright of Home Design Services.
Drawings licensed for use for the purposes of this project only.
Only use approved drawings issued for construction purposes.
Refer to engineers drawings and specifications if applicable.
Check that drawings have been correctly printed to scale.
Do not scale from the drawing except for planning purposes.
Any errors to be reported back to Home Design Services before works start.
All work to fully comply with the current Building Regulations.
Check any planning and building regulations conditions before works start.
Check any party wall and water authority obligations before works start.
Expose any locations of underground sewers / drains before works start.
No changes to the design without first consulting Home Design Services.
Note that design changes may require additional regulatory approval.

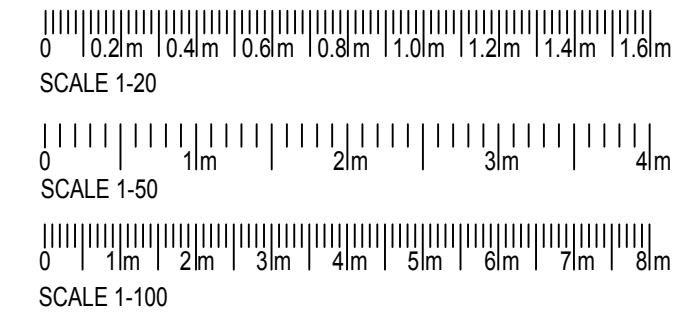

NOTES:

Rev	Description	Date



HDS Home Design Services
CIAT Chartered Practice
Ian Tullett MCIAT
Chartered Architectural Technologist
39 Parkfield Road • Rainham • Kent • ME8 7SZ
01634 553883
homedesignservices@icloud.com

PROPOSED GARAGE CONVERSION

5 BROADWOOD
GRAVESEND - KENT - DA11 7RX

NOT TO BE USED FOR CONSTRUCTION

Date: 10-02-26
Paper: A1
25024-PL01