


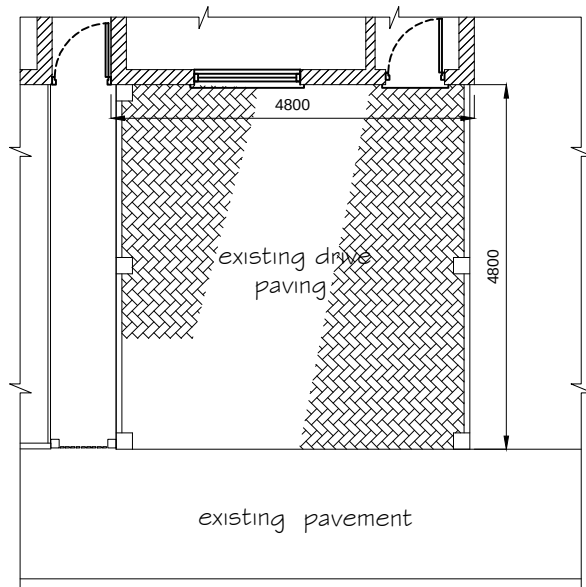


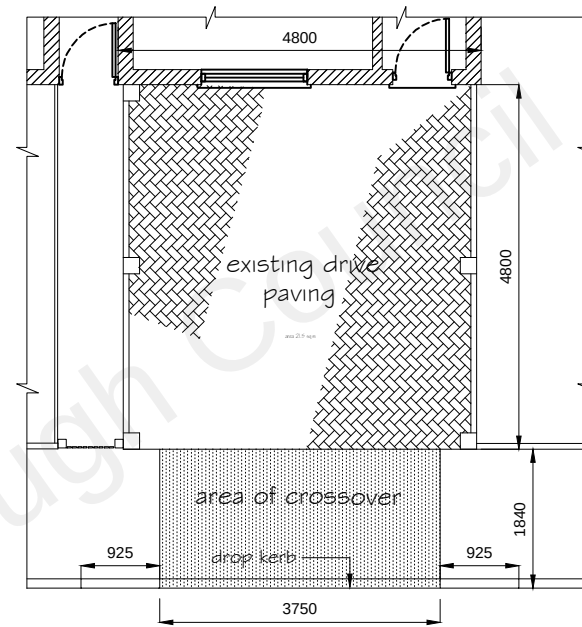


existing driveway

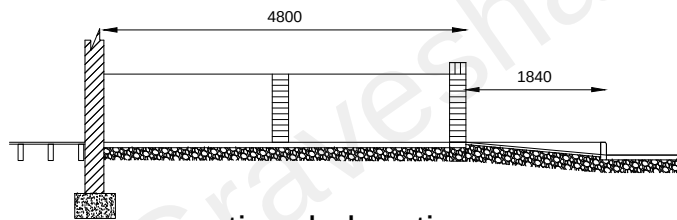

proposed driveway

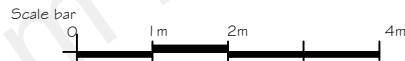

sectional elevation

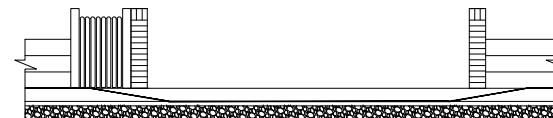

sectional elevation

project 49 Ingoldsby Road , Gravesend,
Kent. DA12 2LF

existing & proposed plans

drawn: JRP
scale: 1:100
date: Nov, 2021

drawing no
PL-1021-O3

rev
