




Existing Side Elevation -1:50

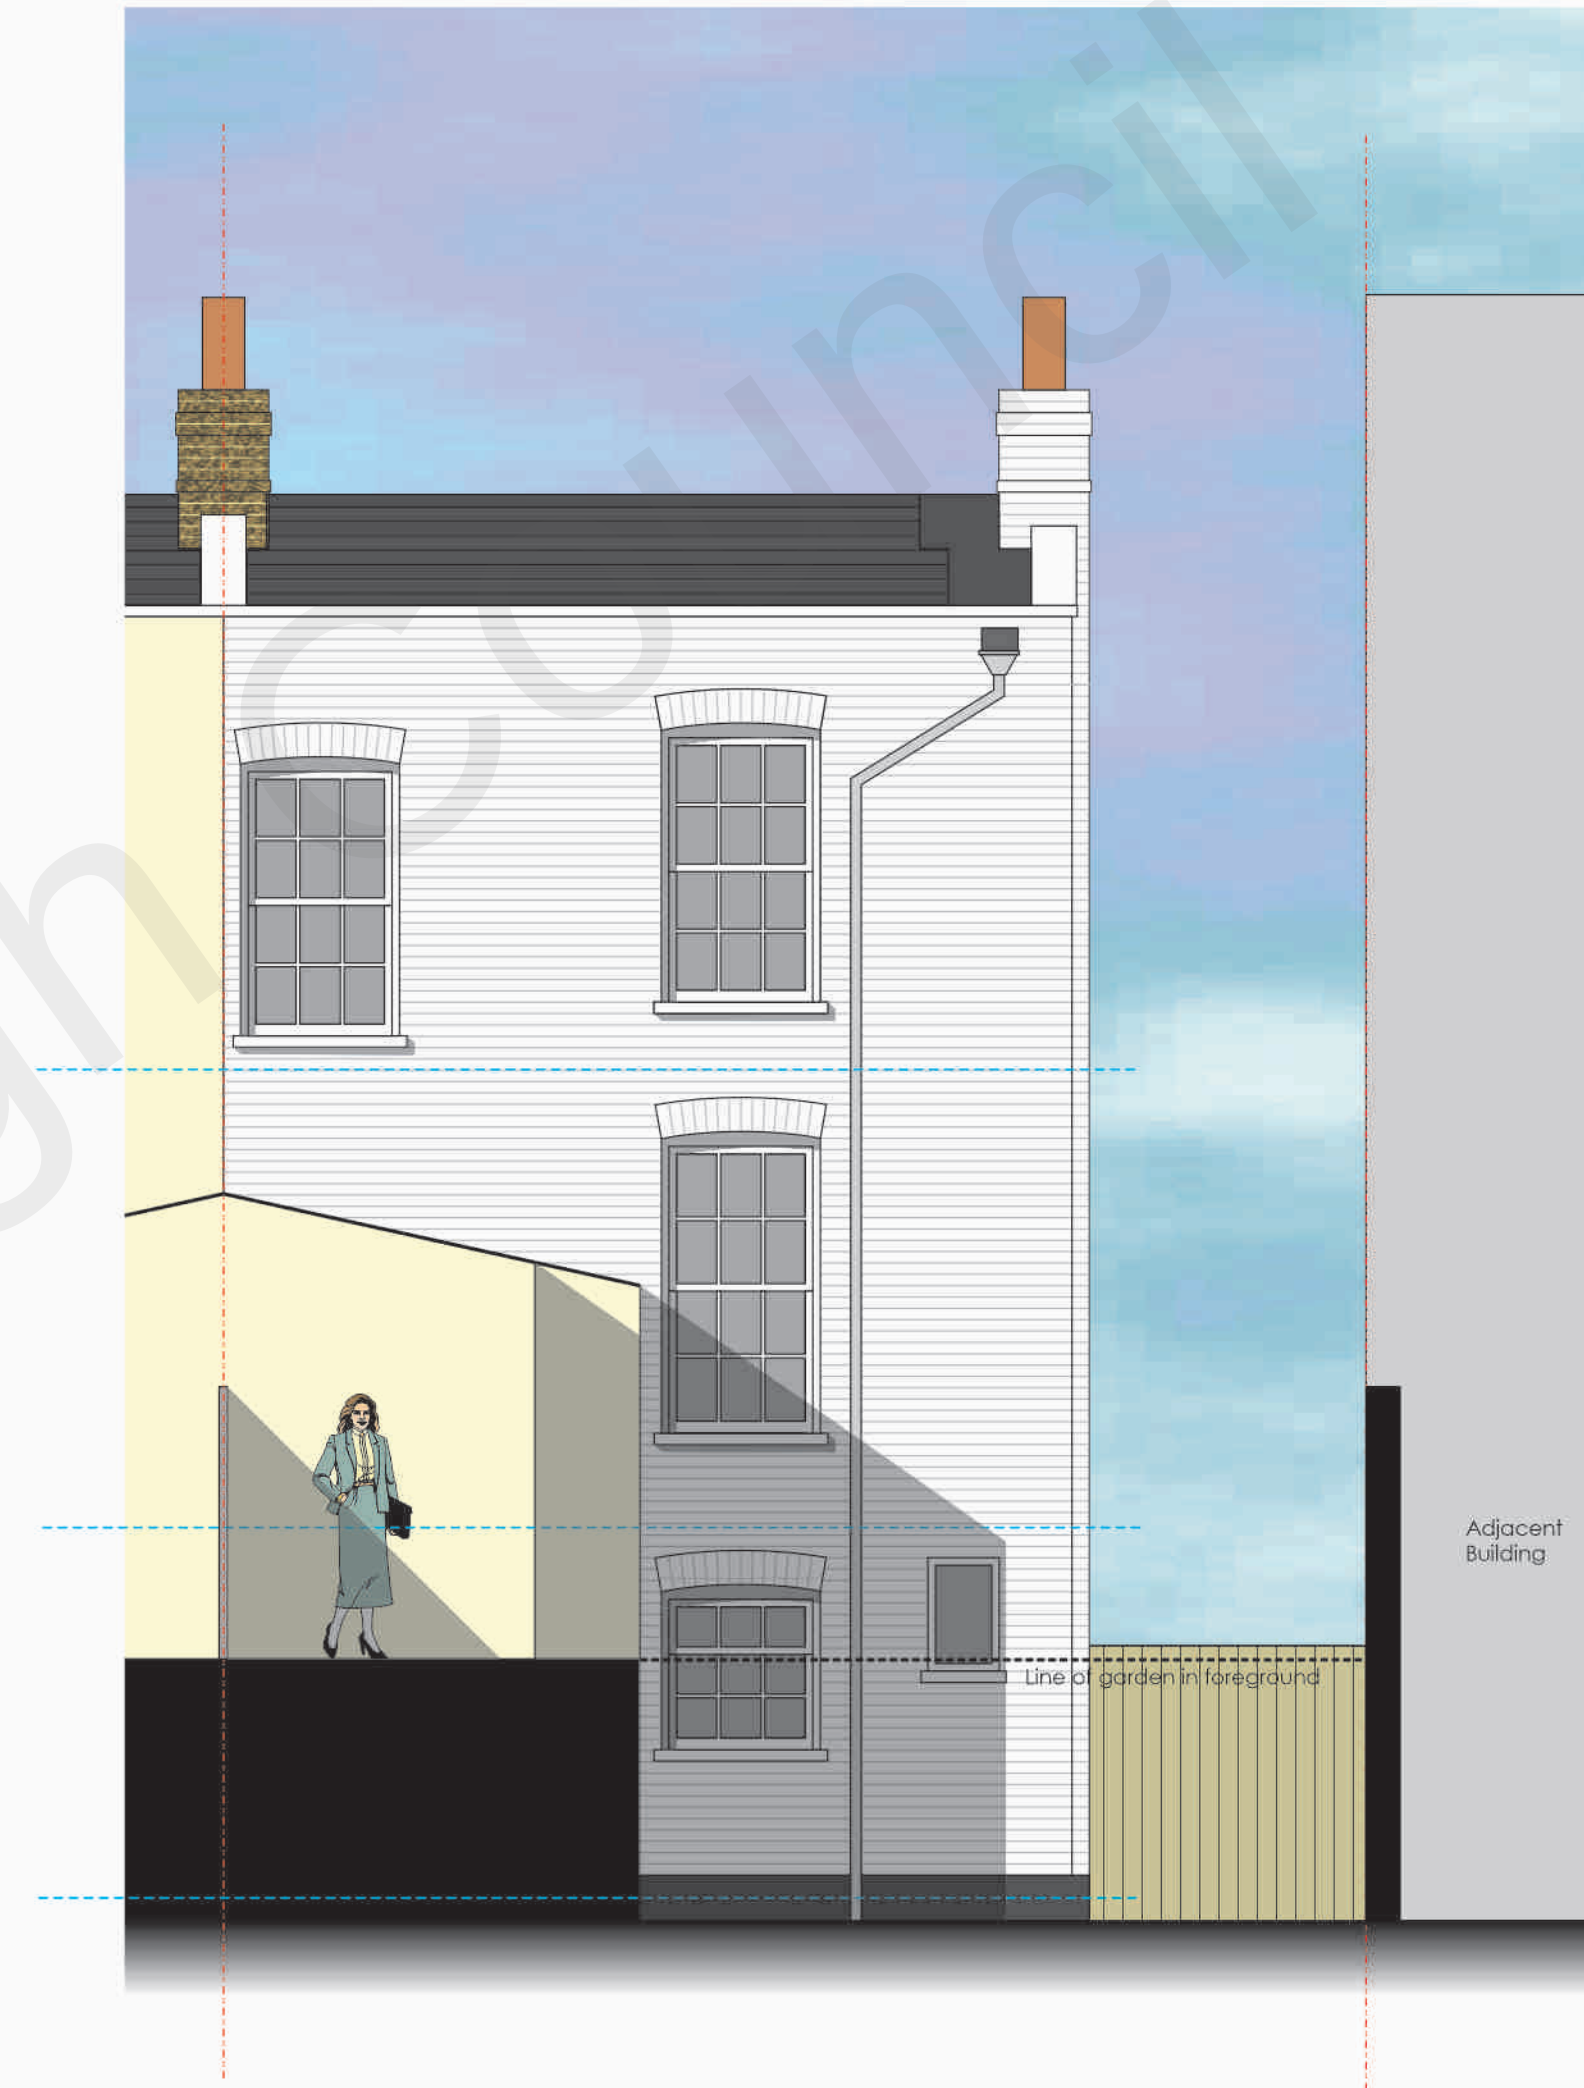

Existing Rear Elevation -1:50