

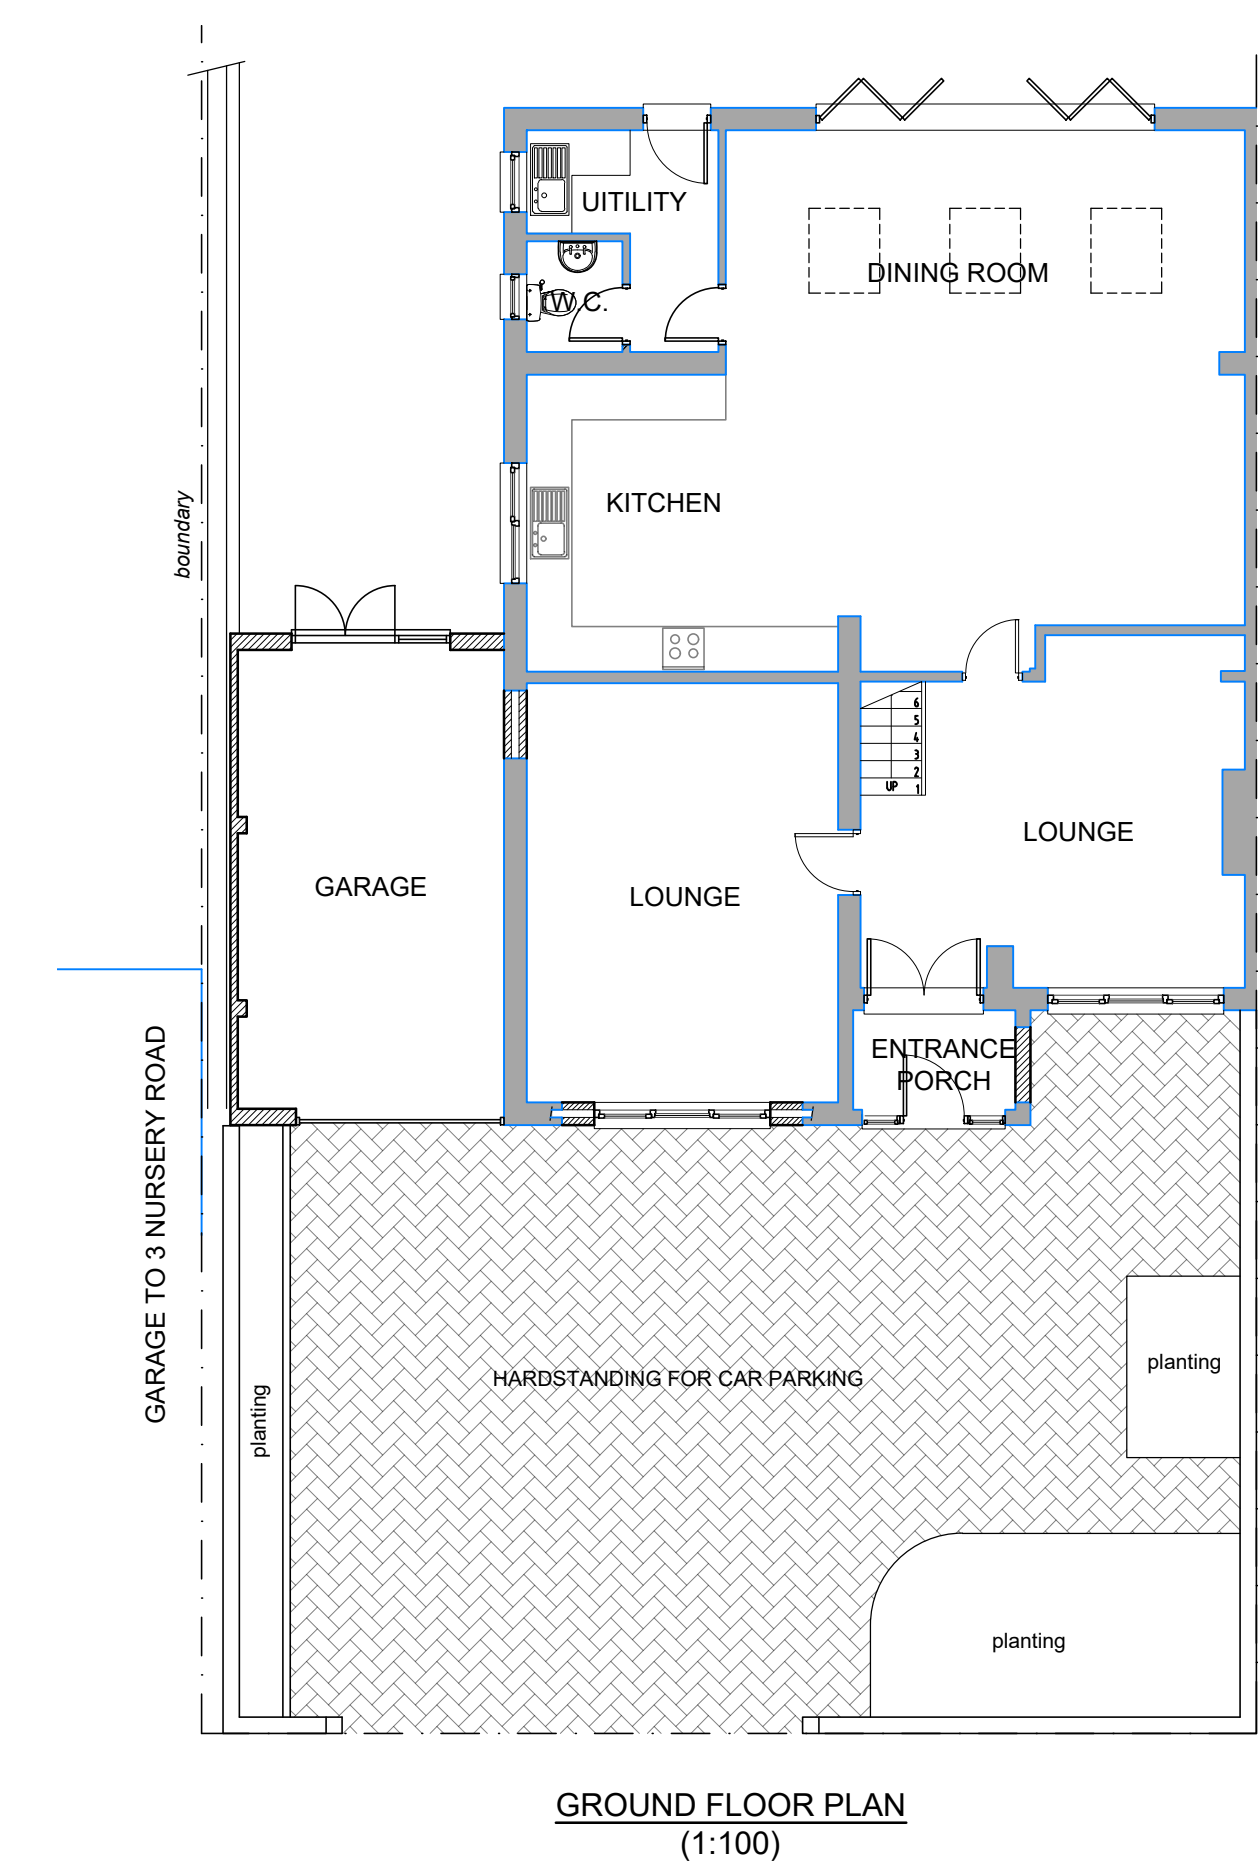


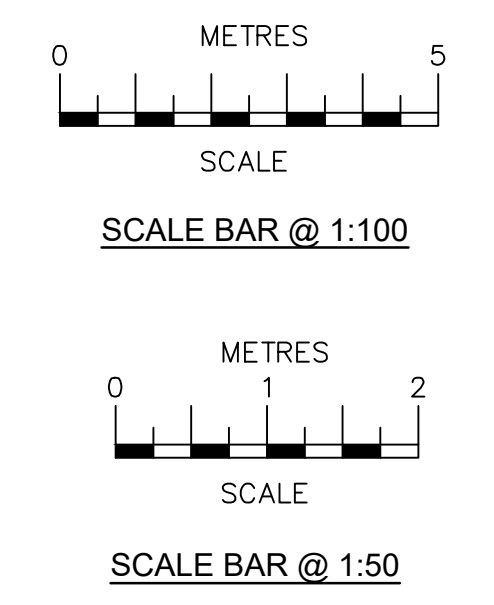

MATERIALS

- 1 PITCHED ROOF - REDLAND CONCRETE PLAIN ROOF TILE - BLACK
- 2 ROOF - SINGLE PLY MEMBRANE OR FELT TO FLAT ROOF
- 3 WALLS TO GROUND FLOOR AS INDICATED - SELF COLOURED RENDER
- 4 NEW WINDOWS - COLOURED uPVC TO MATCH MAIN DWELLING
- 5 NEW ENTRANCE DOOR - COLOURED COMPOSITE DOOR

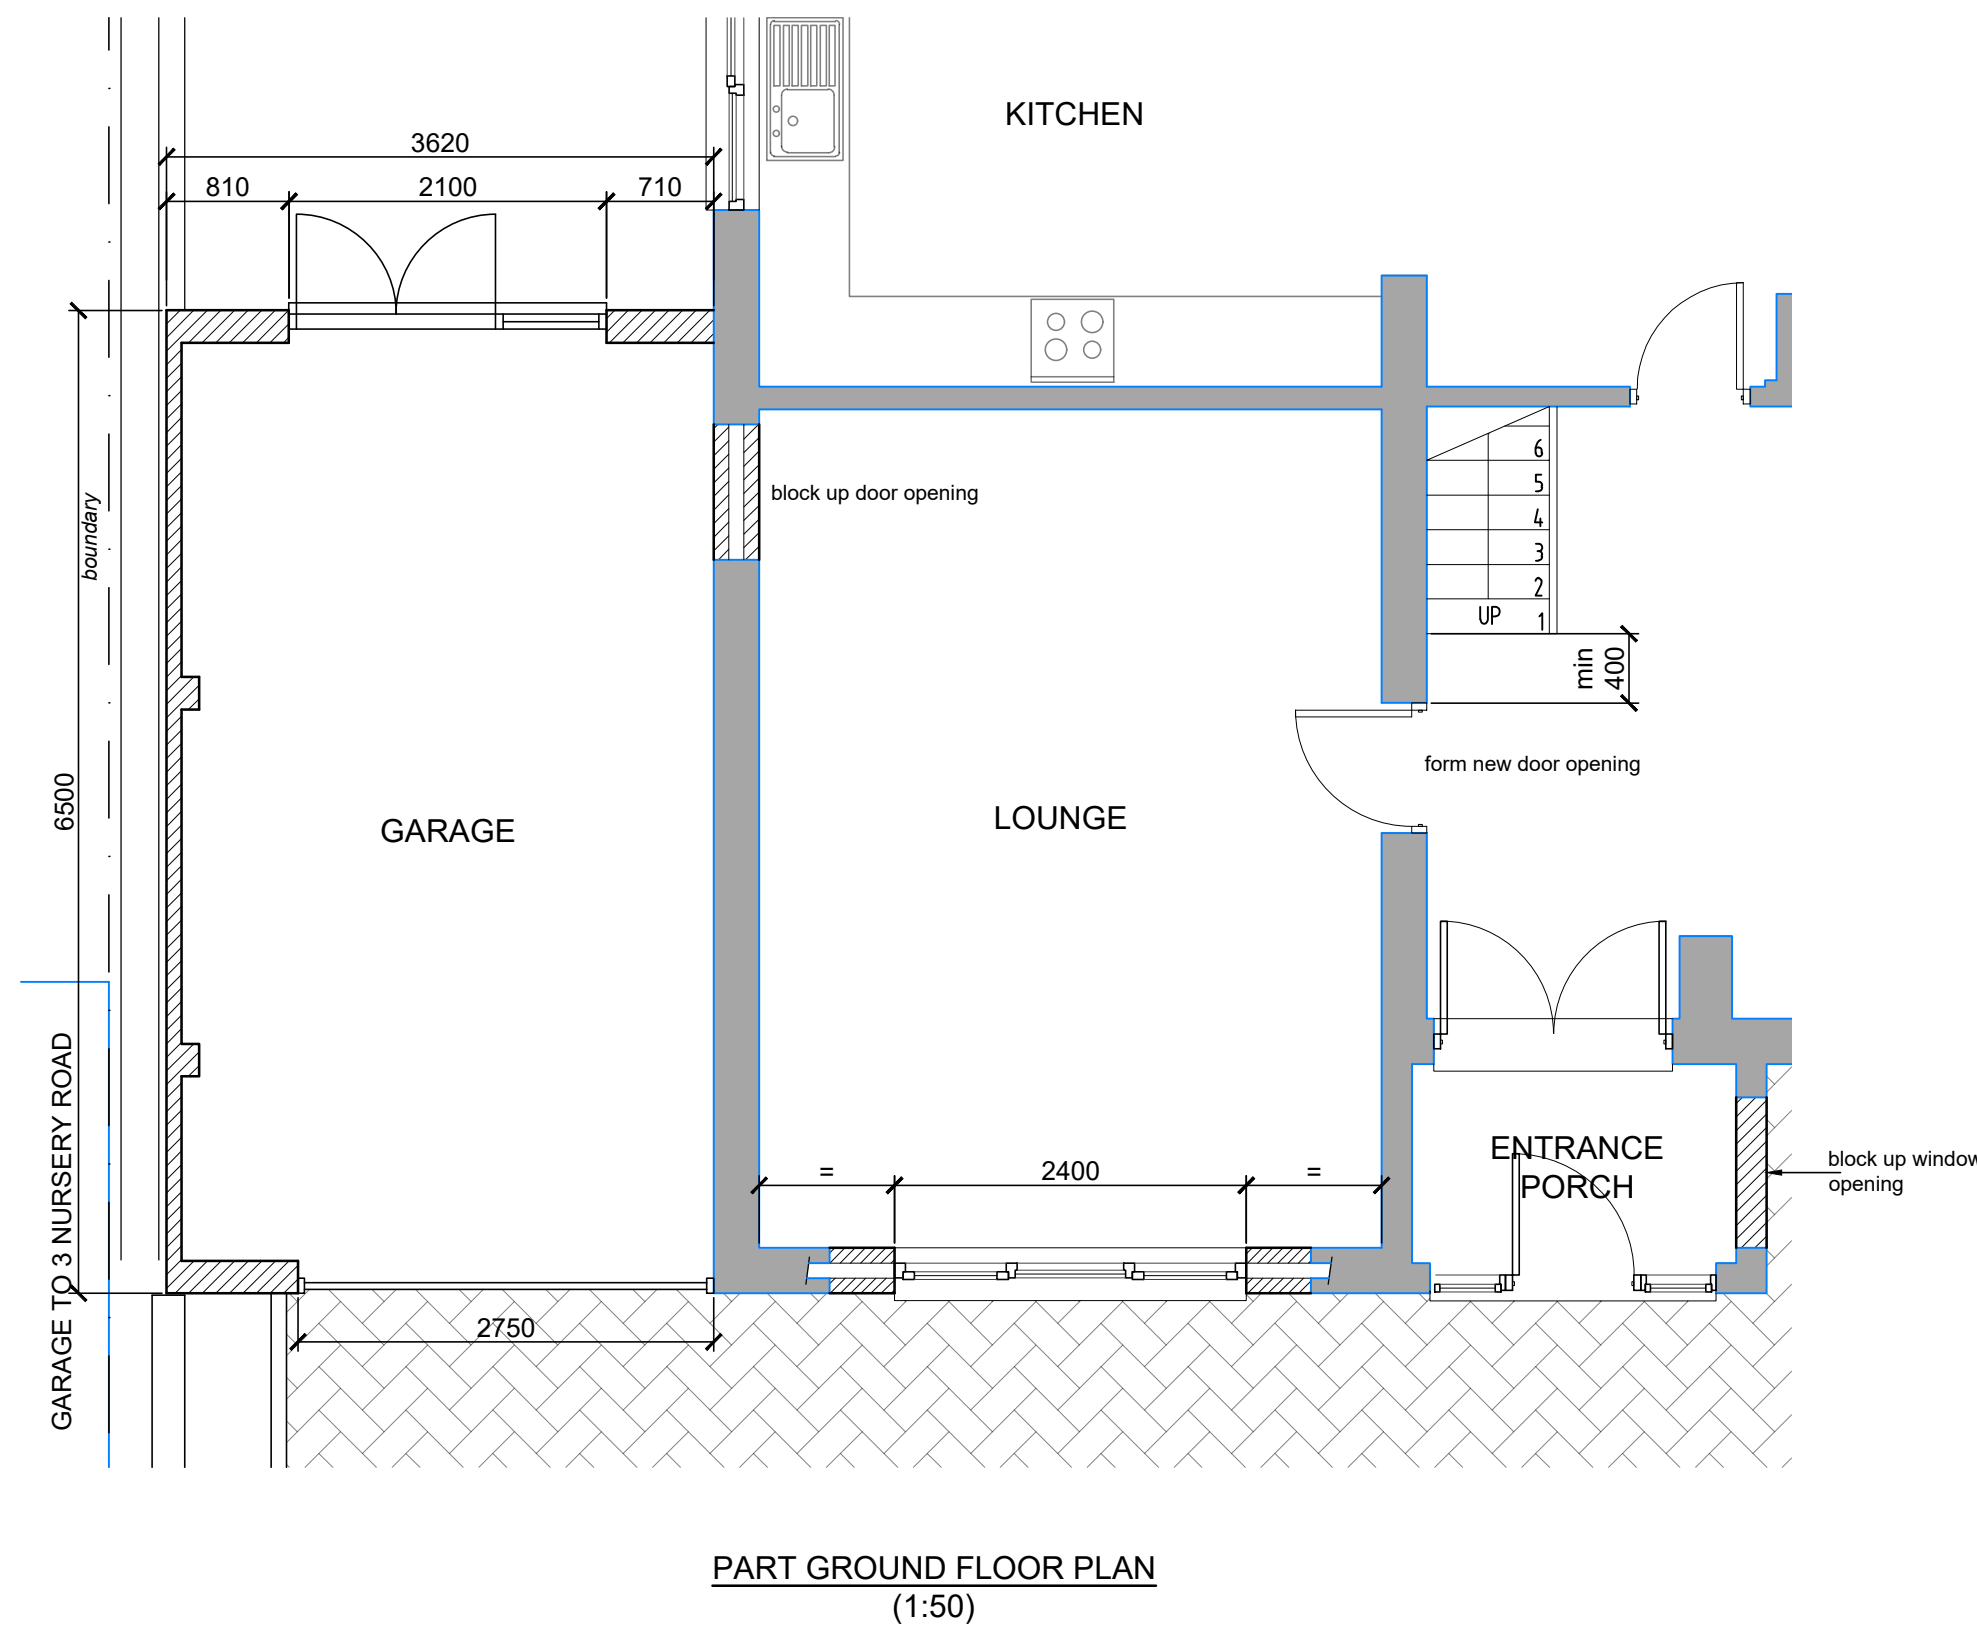

03/04/23	A	Finishes to existing dwelling omitted
Date	No	Revision
Penfold Project Services Epmarket, Wrotham Road, Meopham, Kent, DA13 0JH Telephone: 01474 816690 e-mail: apenfold448@btinternet.com		
Job Title: 1 EDIVA ROAD MEOPHAM KENT DA13 0NA		
Dwg Title: PLANS AND ELEVATIONS AS PROPOSED		
Scale:	1:50 & 1:100 @ A2	
Dwg No.:	02A	
Date:	March 2023	