


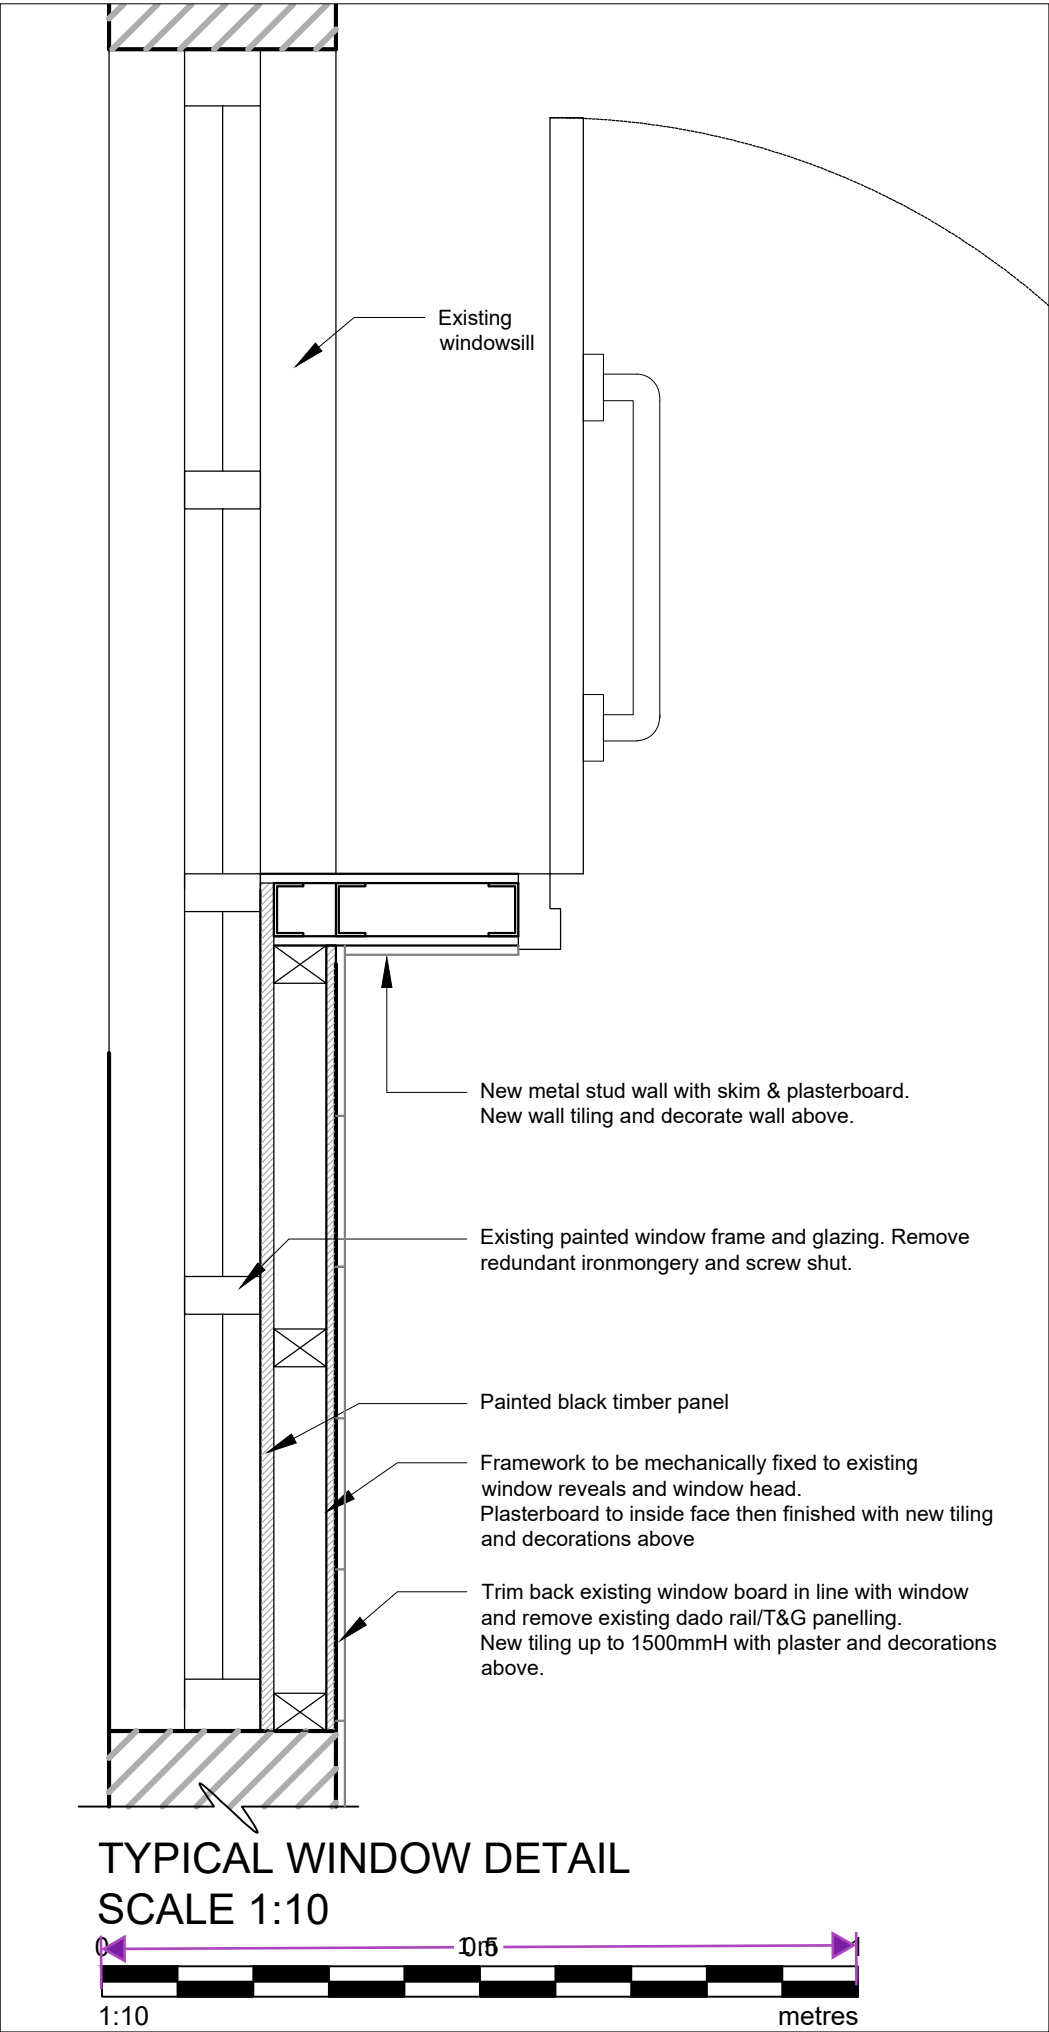

REF IMAGE- EXISTING WINDOW LOOKING OUT
INTO BACK OF HOUSE AREA
(NON CUSTOMER FACING)

Rev	Revision Details	Initials	Date
			00.00.00

newman|gauge

E.design@newmangauge.com T. 0121 212 9800
12-14 Regent Place Birmingham B1 3NJ
newmangauge.com

Client

**Mitchells
& Butlers**

Project

**THE GEORGE
GRAVESEND**

Drawing Title

**PROPOSED WINDOW
DETAIL**

Project Type

SIZZLING PUB & GRILL

Date	Scale	Drawn By
APR'25	1:10@A3	EY
Project No.	Drawing No.	Revision
3193	501	-

This drawing is the property of NEWMAN GAUGE DESIGN ASSOCIATES. Copyright is reserved by them and the drawing is issued on the condition that it is not copied either wholly or in part without the prior consent in writing of Newman Gauge Design Associates. All dimensions are to be checked on site prior to the commencement of any work or shop drawings. This drawing is to be read in conjunction with other drawings and specifications where existing.