



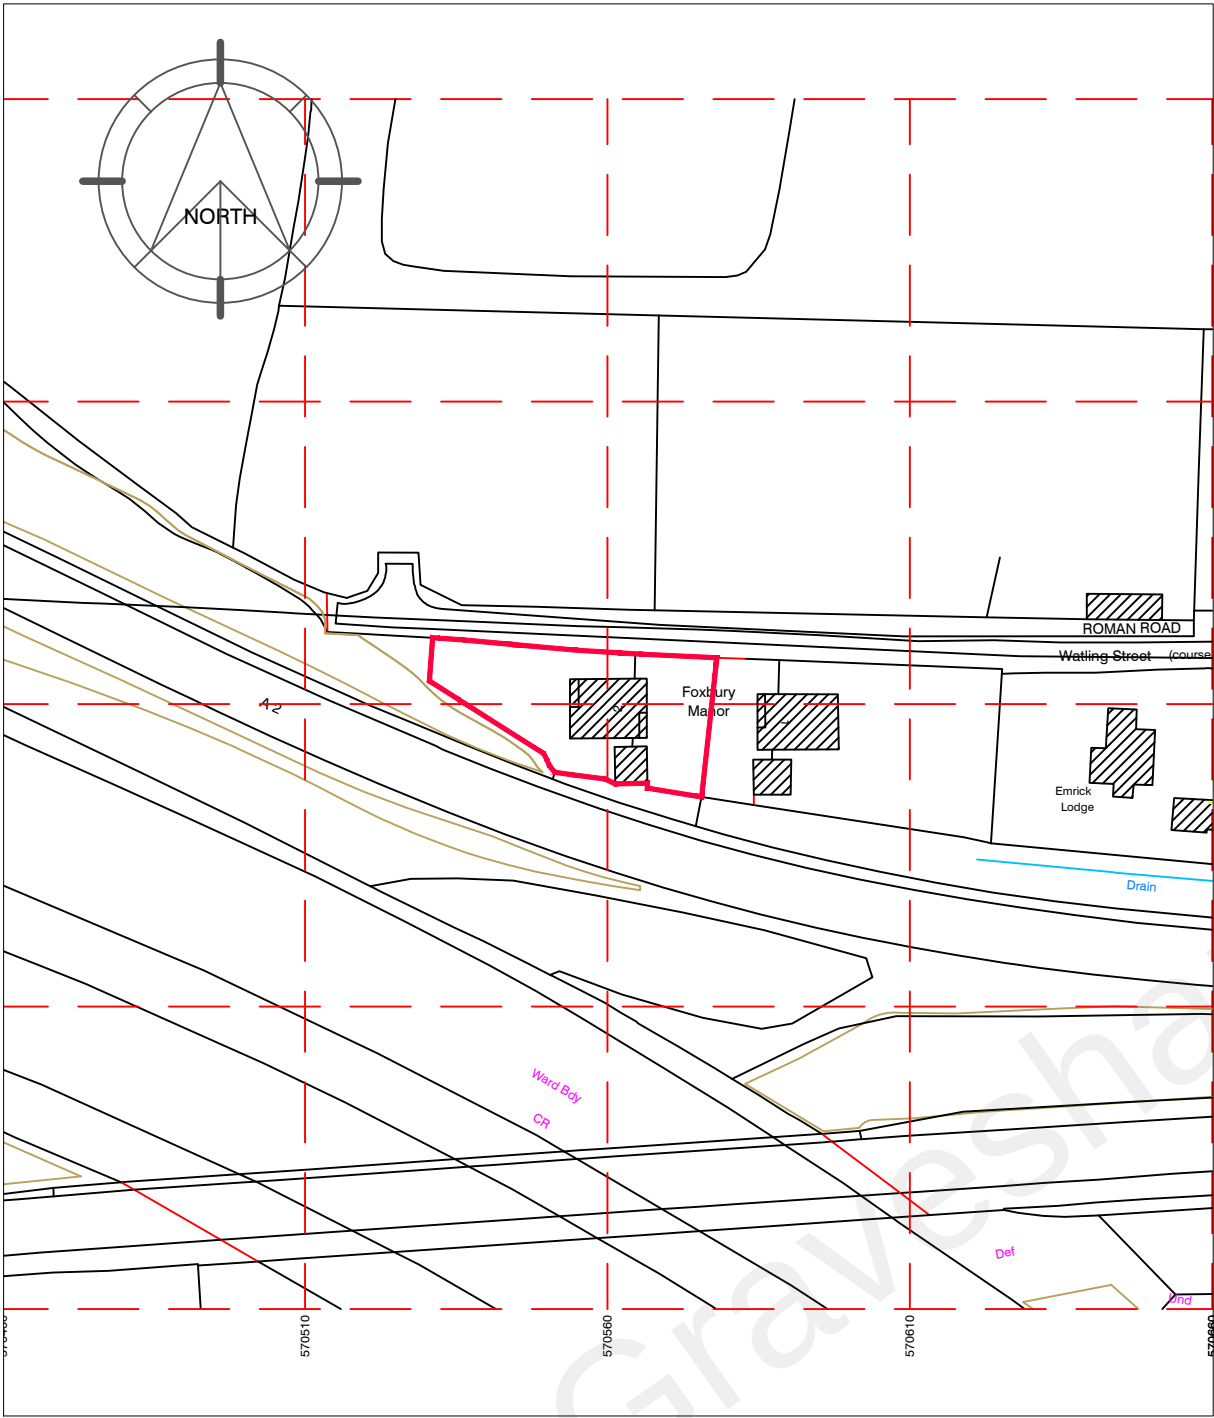

SITE LOCATION PLAN 1:1250

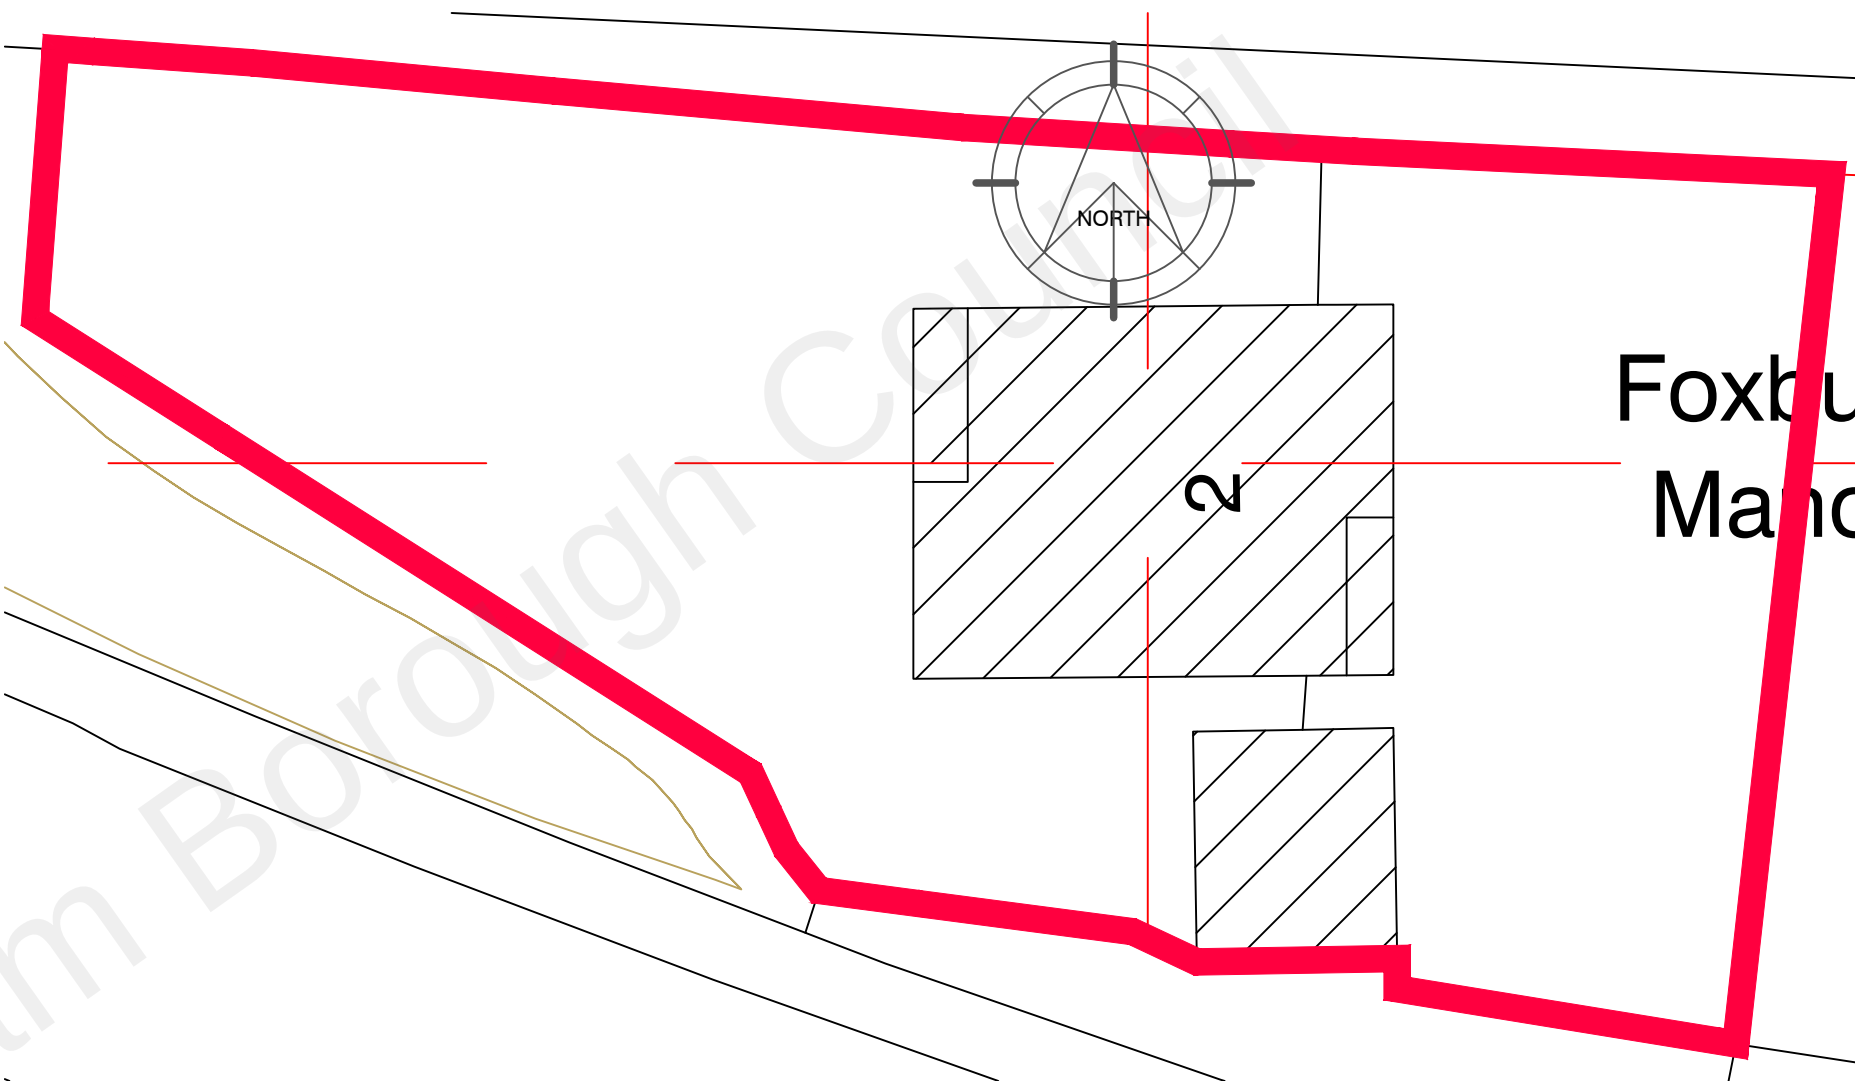

EXISTING BLOCK PLAN 1:200

DAVID MILLS ARCHITECT
3 Mays Cottages, Platt Common, Platt, Sevenoaks, Kent TN15 8JX
Tel: 07525 863029 - www.djmarchitect.co.uk

CLIENT
Mr Peter Bruin

PROJECT
Proposed extension to existing dwelling
at 2 Foxbury Manor, Old Watling
Street Rochester, Kent ME2 3UG

DRAWING
Site Location Plan and
Existing Block Plan

Scale	Date	Dwg No
1:1250@A3	08-03-2021	M422/E01