




North

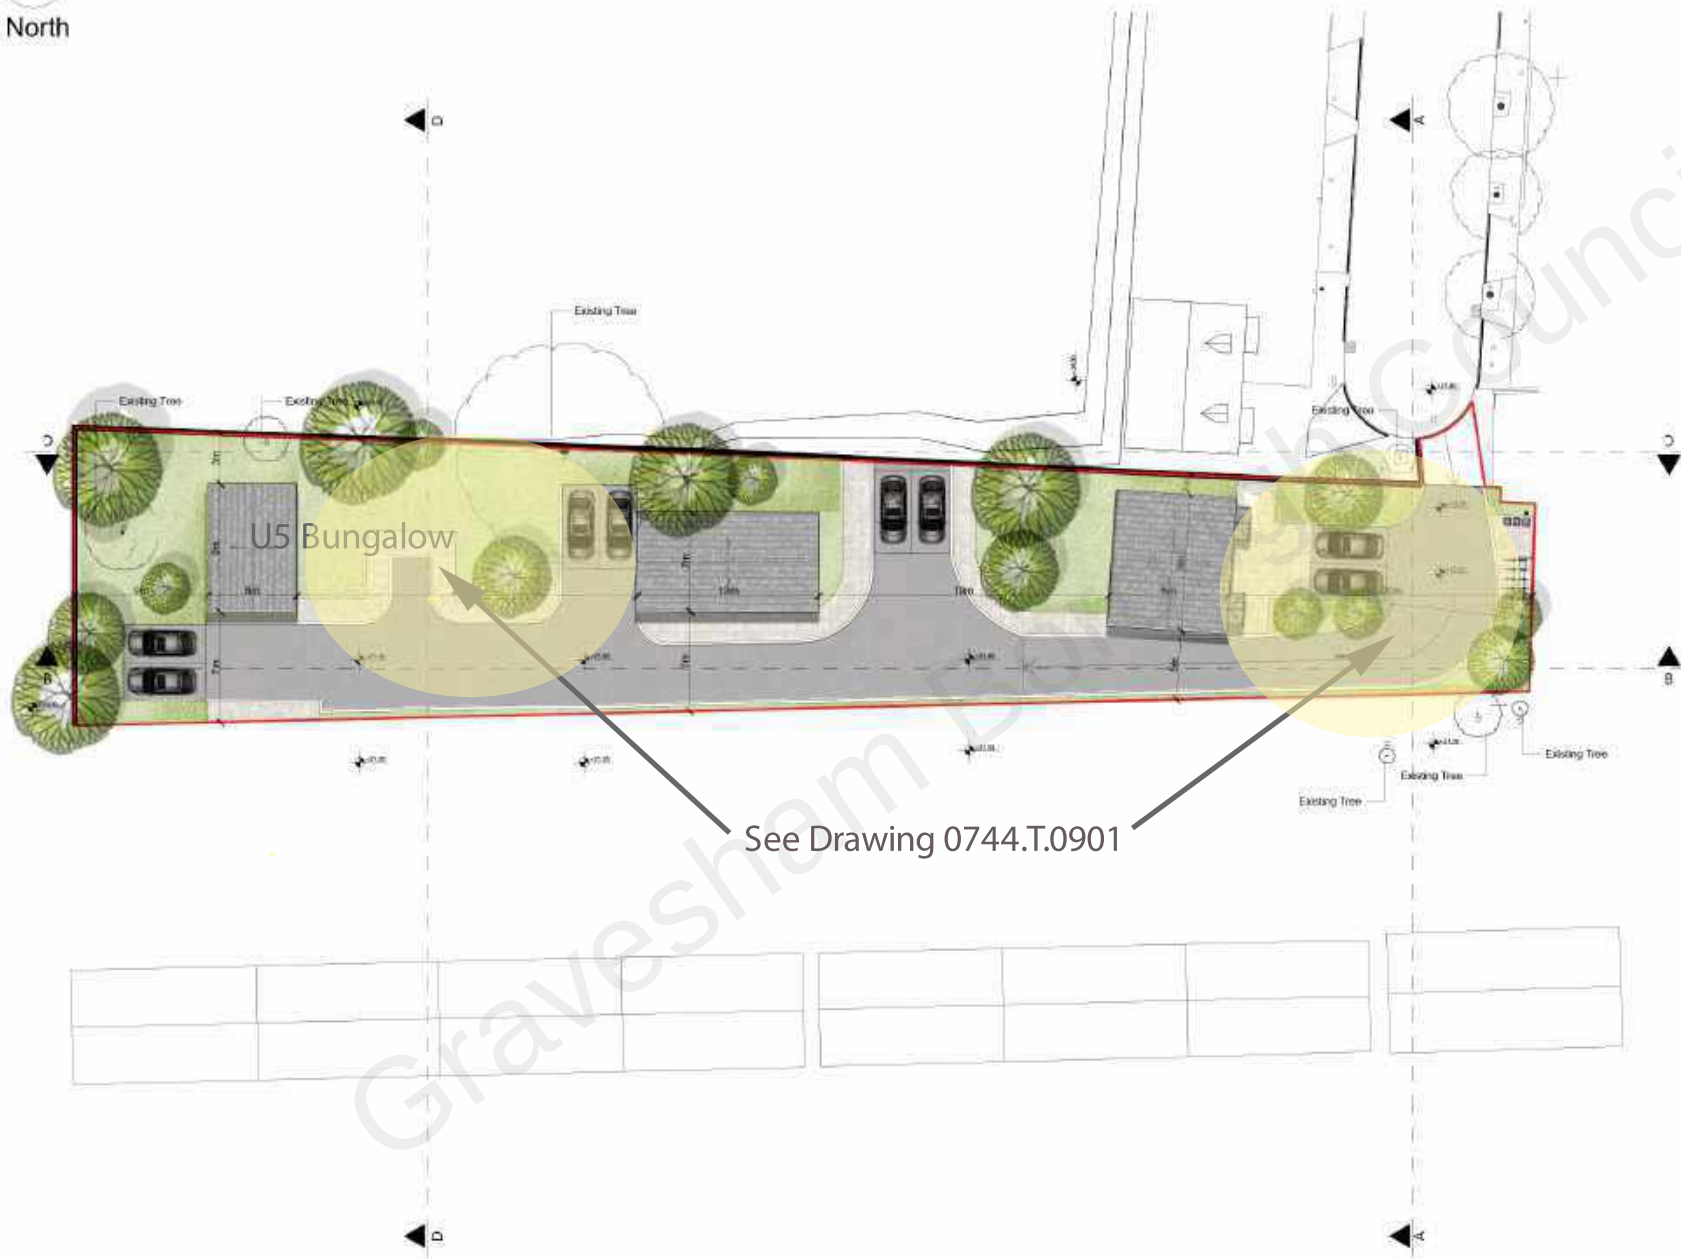

Proposed Master Plan 1



Any dimensions shown should be checked on site and discrepancies reported to the Architect prior to construction. Designs are not coordinated with engineer projects. Scale at risk.



The Clubhouse, 50 Grosvenor Hill,
London W1K 3QTT
0203 581 1233
info@studiocharrette.co.uk
www.studiocharrette.co.uk

Drawing Name

Proposed Master Plan 1

Project Address

28 Park Rd Gravesend

Scale

1/500 at A4

Date

15.09.2021

Designer

Dila Gokalp

Drawing No.

0744.MP.0902