

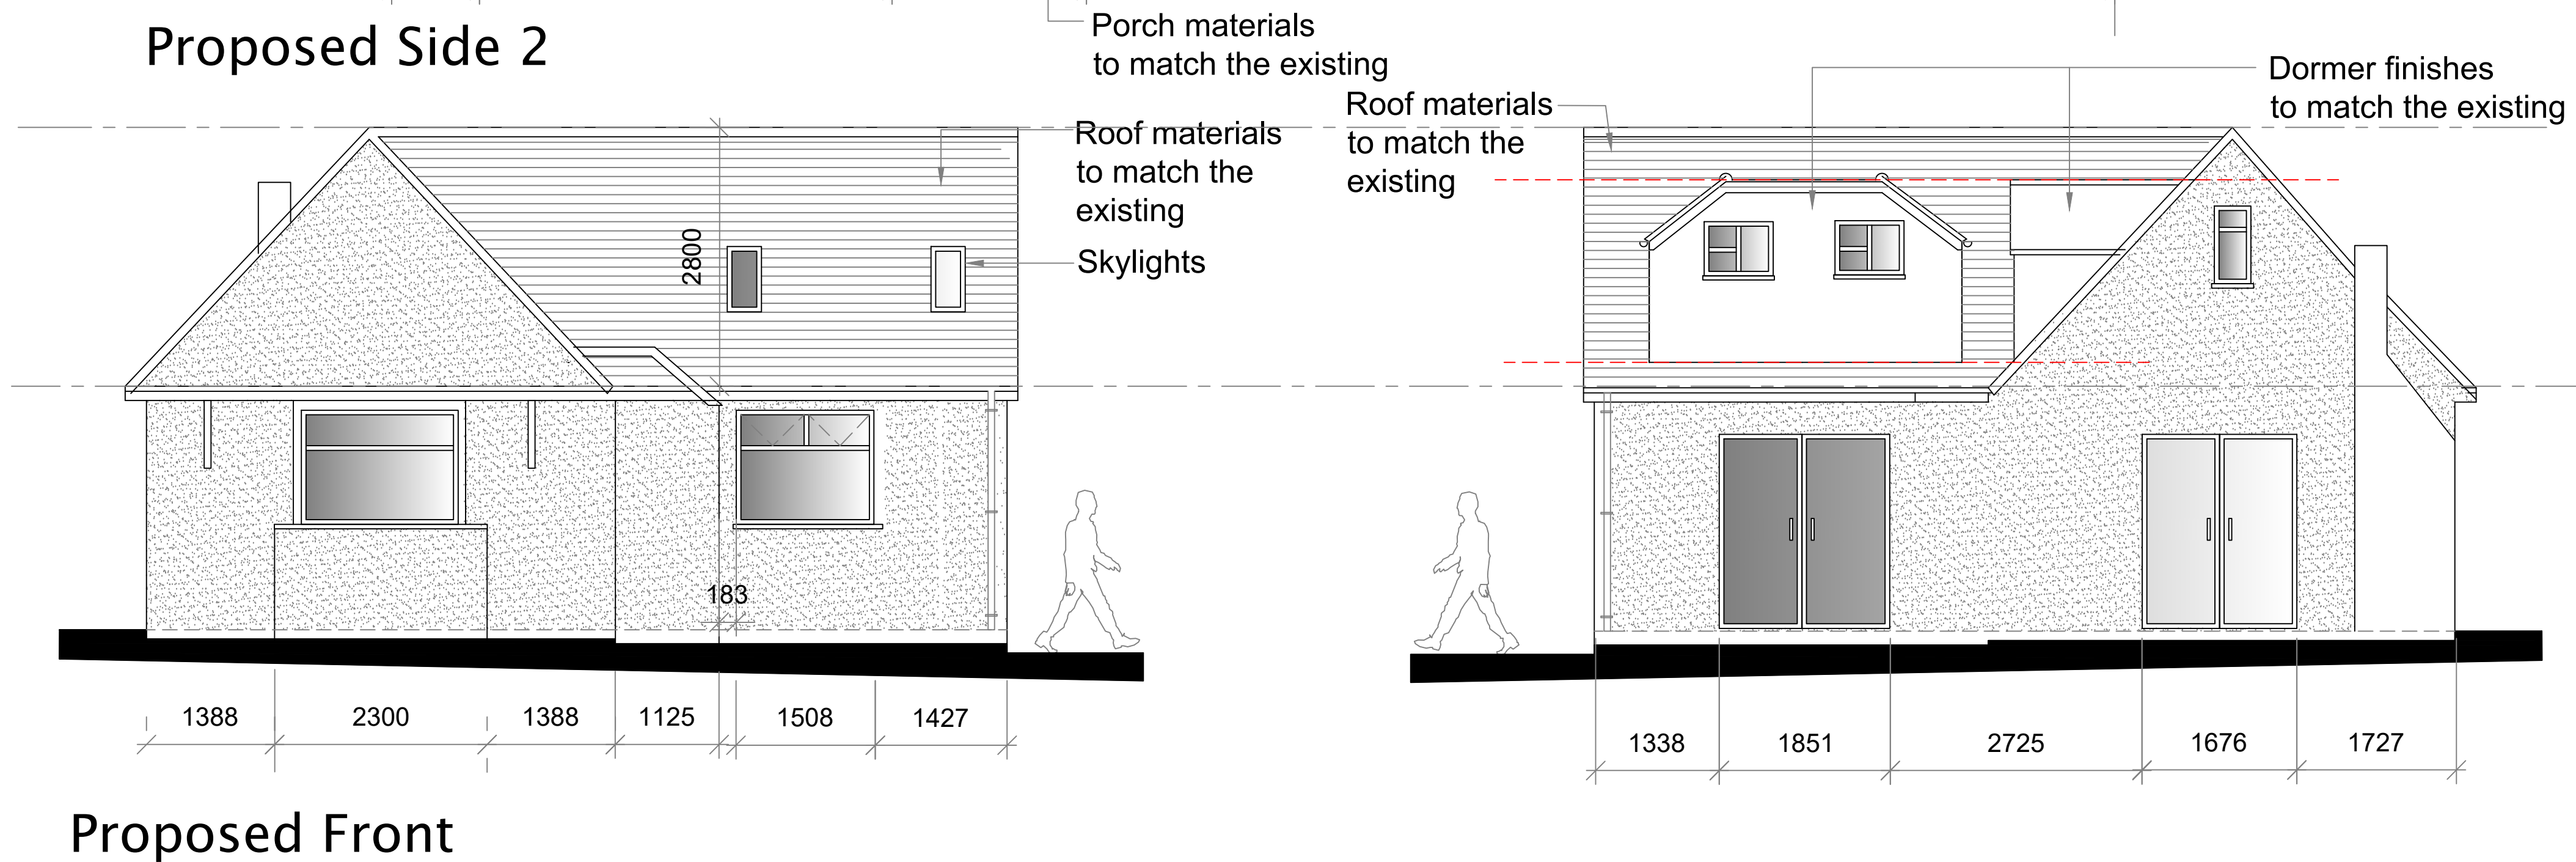


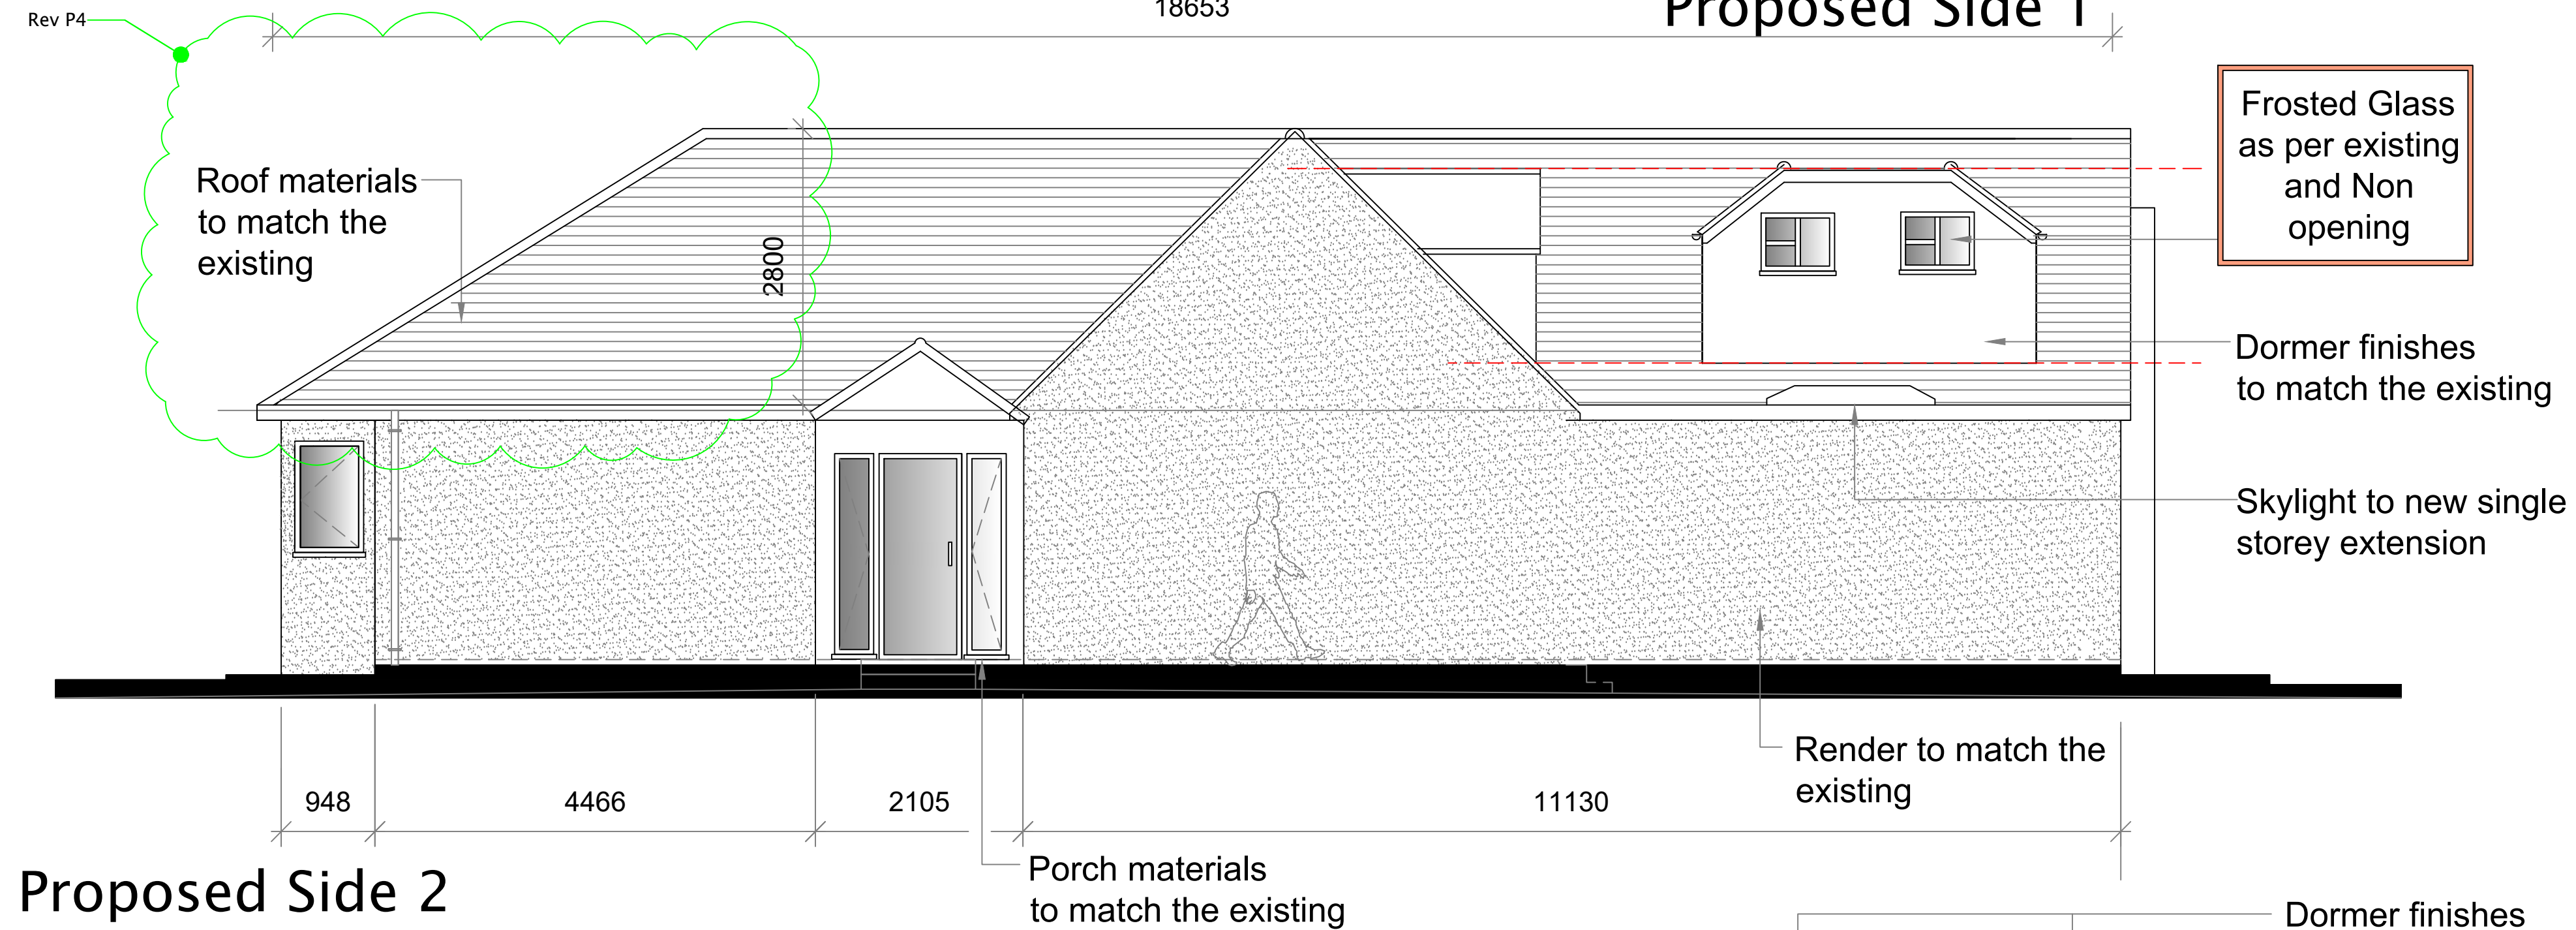

P4	ISSUED TO PLANNING		
P3	ISSUED TO PLANNING		
P2	ISSUED TO PLANNING		
P1	ISSUED TO PLANNING		
Rev			

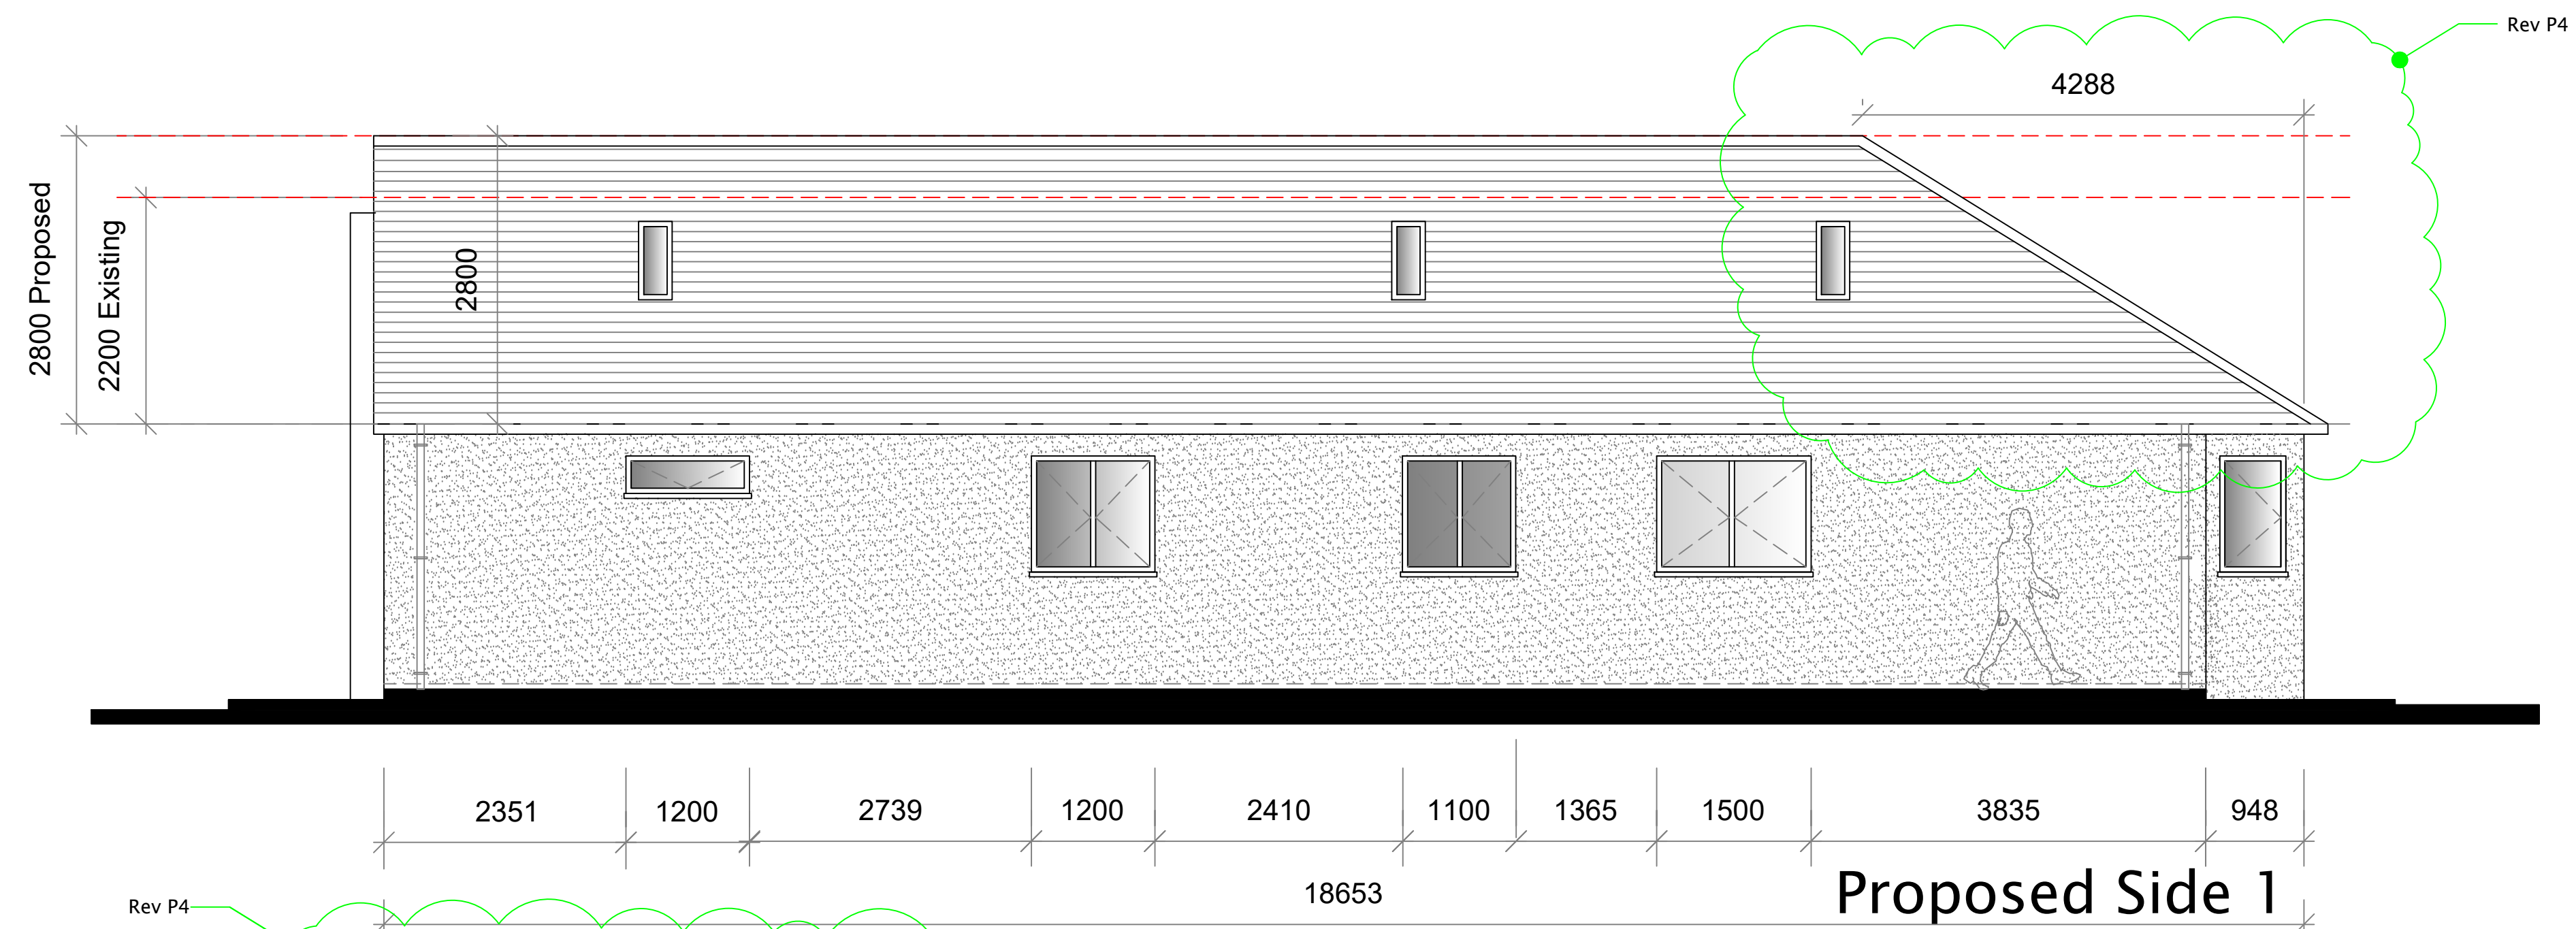

Job Title
**24 New Road
Meopham DA13 0LS**

Drawing Title
Proposed Elevations

Scale 1:50 @ A1	Date SEPT 25		
Job No. 51-1000-989	Dwg No. S06	Rev P4	