




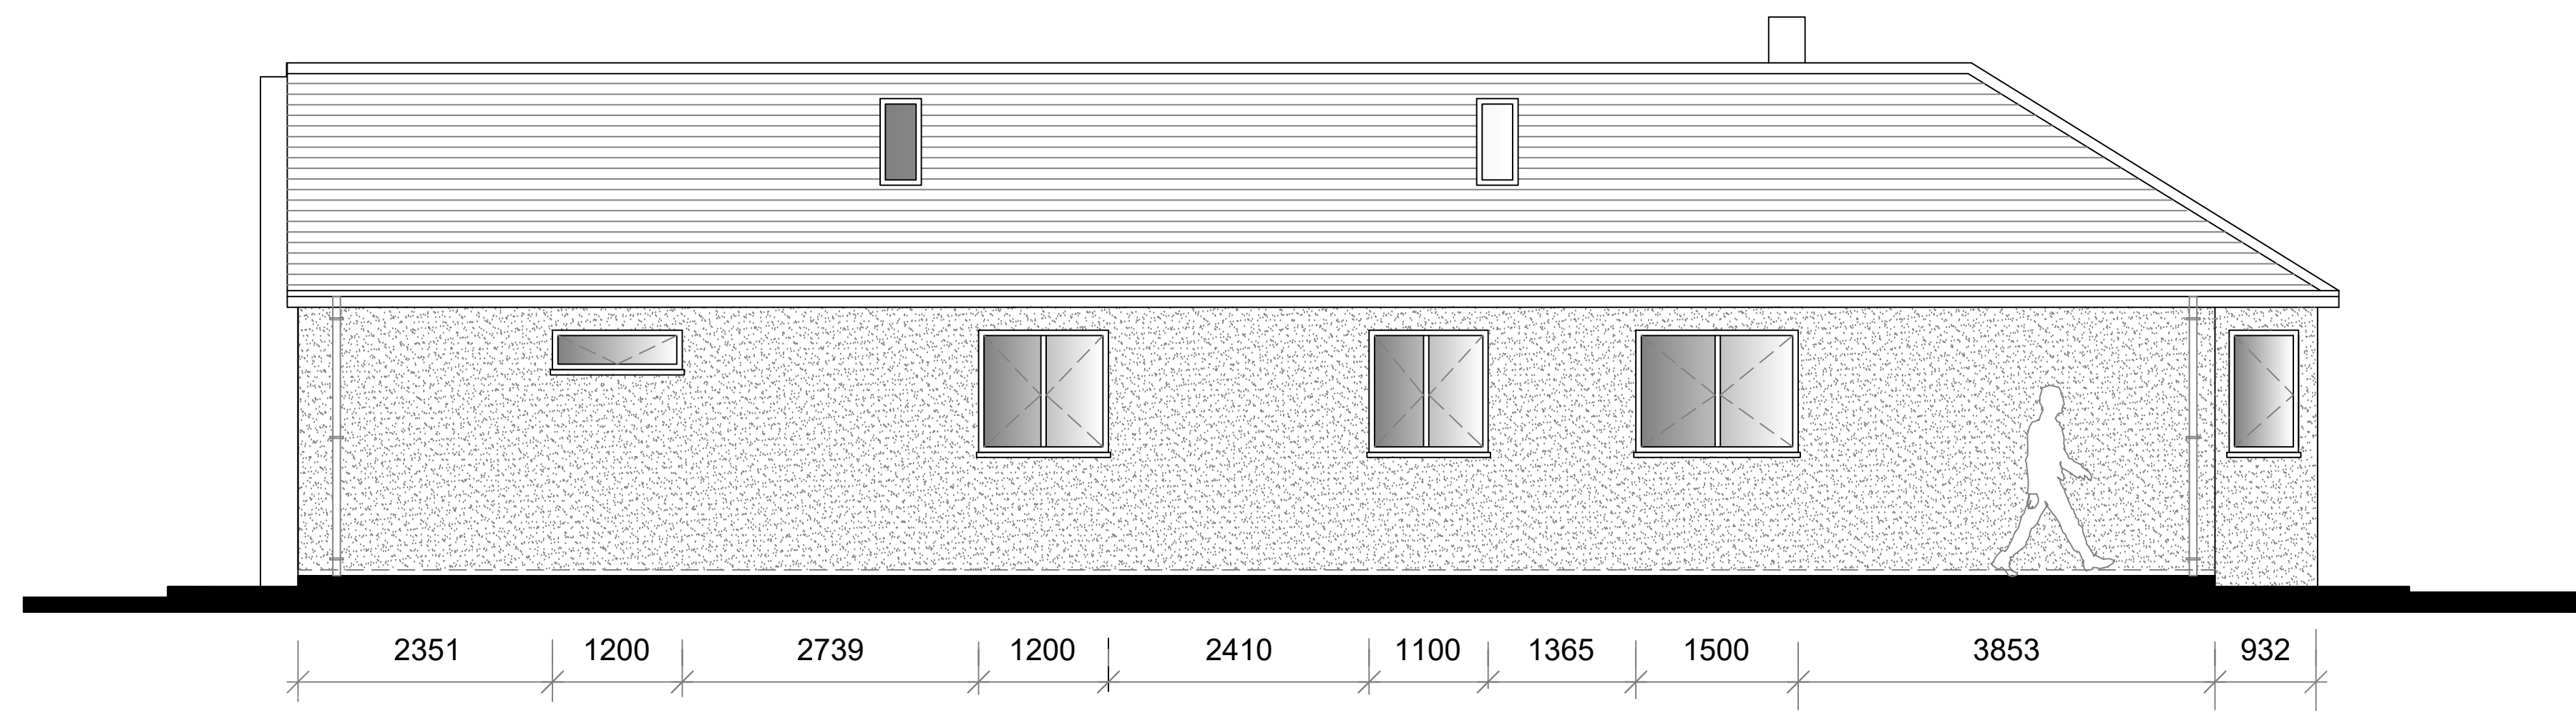

Existing Side 1

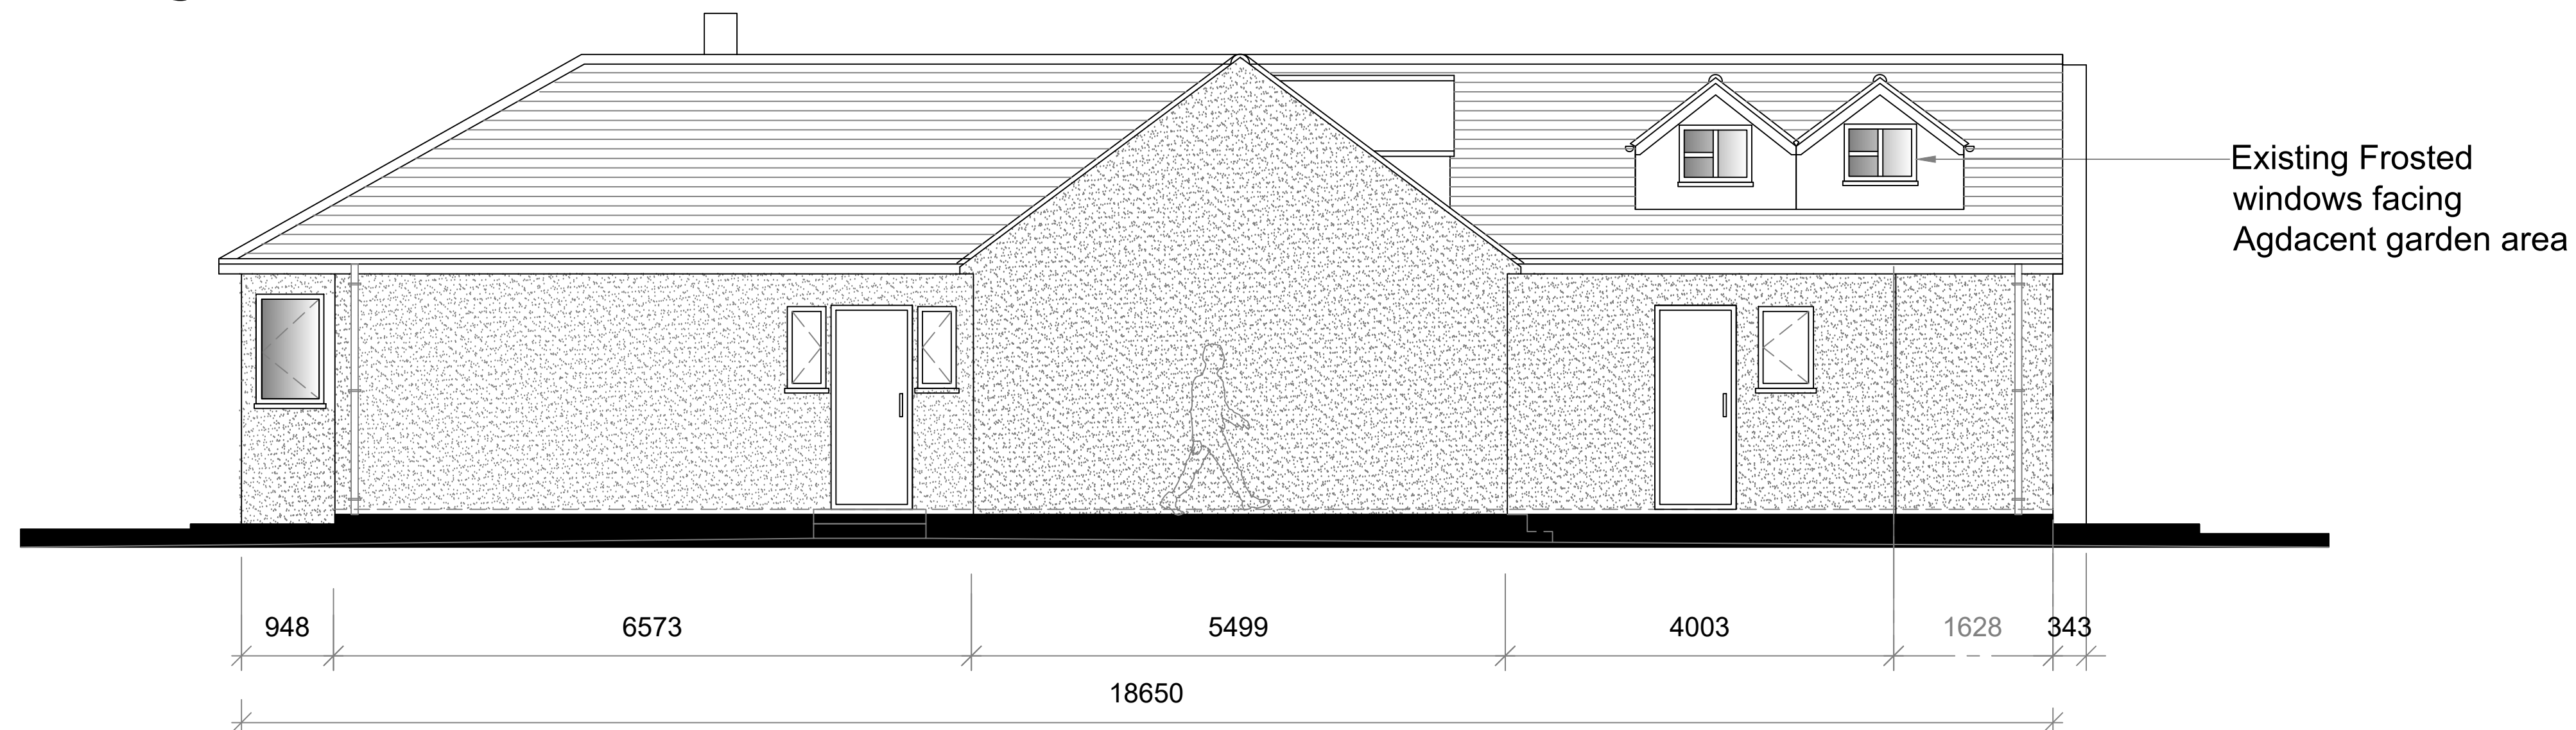

Existing Side 2

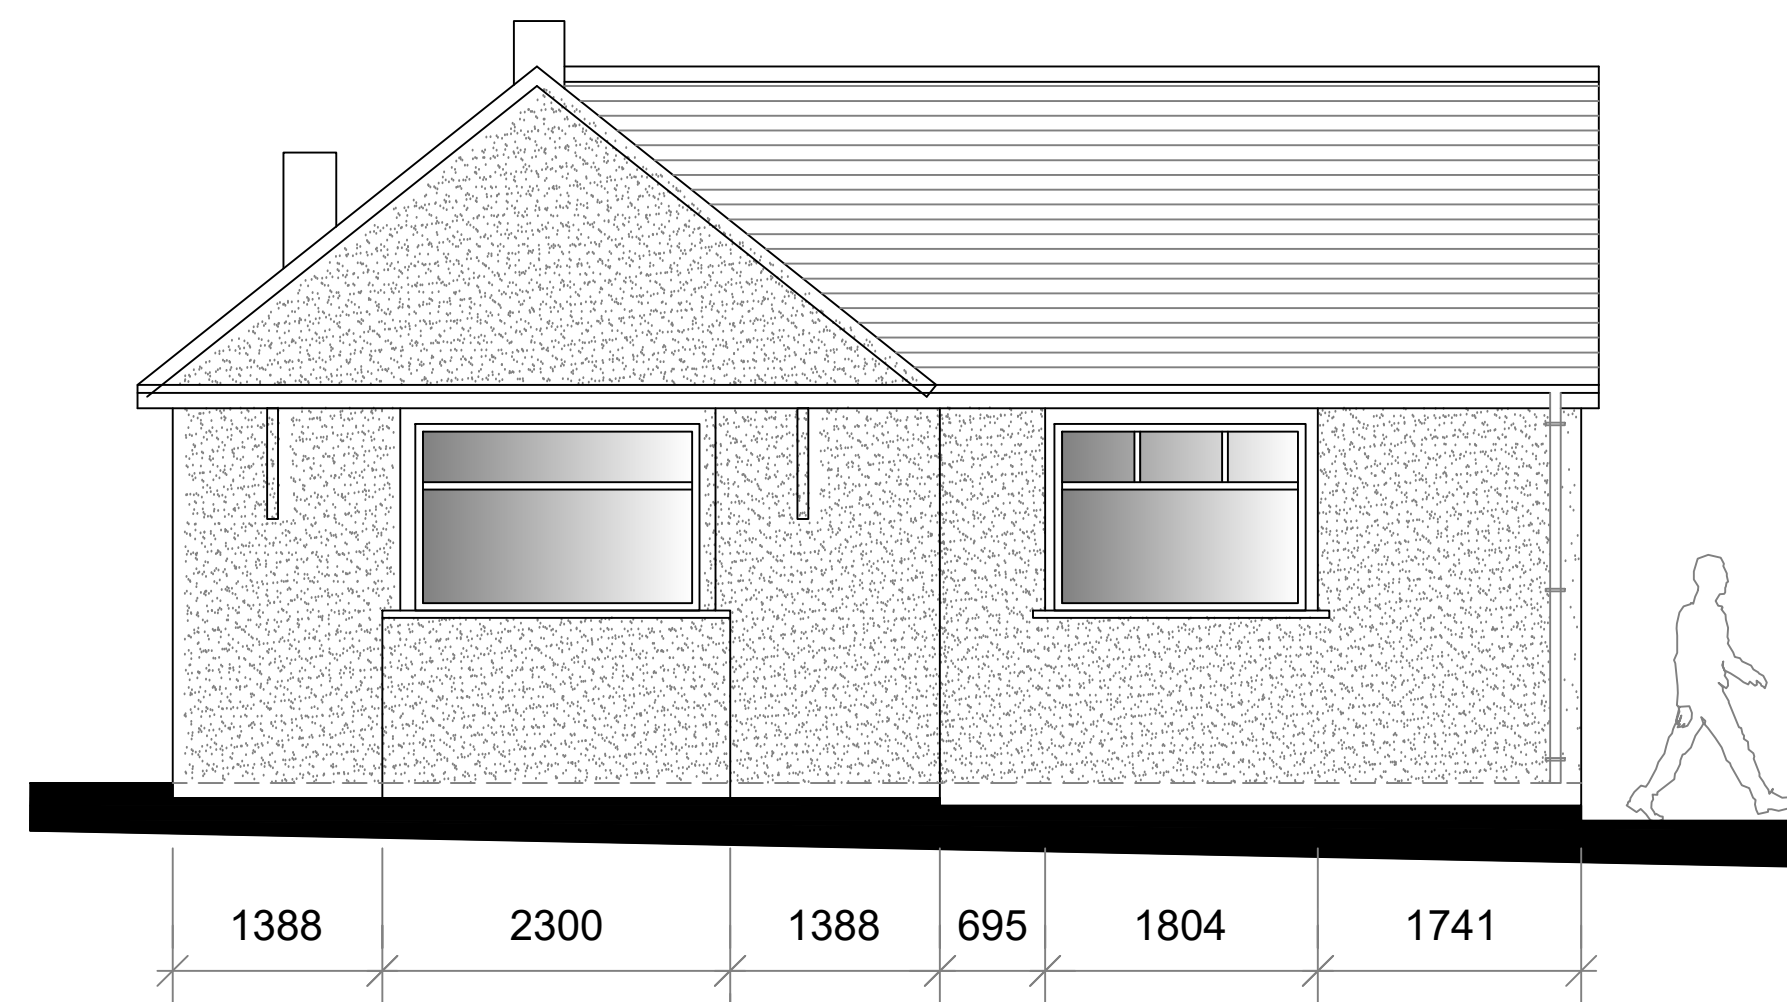

Existing Front



Existing Rear



P3	ISSUED TO PLANNING			
P2	ISSUED TO PLANNING			
P1	ISSUED TO PLANNING			
Rev		Date		
IMPERIAL Architectural Design & Planning 07940121222				
Job Title 24 New Road Meopham DA13 0LS				
Drawing Title Existing Elevations				
Scale 1:50 @ A1	Date SEPT 25			
Job No. 51-1000-989	Dwg No. S04	Rev P3		