


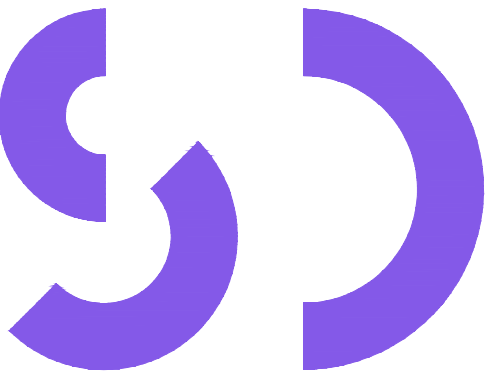


- Notes**
1. These drawings are not to be used for setting out purposes. Refer to the latest Architect's information and site measure as required.
 2. Contact SD Engineers in the event of any discrepancies between findings on site and these drawings.
 3. Drawing is to be read in conjunction with the SD Engineer's Specification and General Notes.
 4. 3D views are indicative only and conflicting 2D information should take precedence. If in doubt contact SD Engineers prior to starting works.

Information Received
This drawing has been developed using information received up to and including:


19/03/2025

Where information provided to us is incomplete or subject to change, our drawings will need to be updated accordingly.


Type A

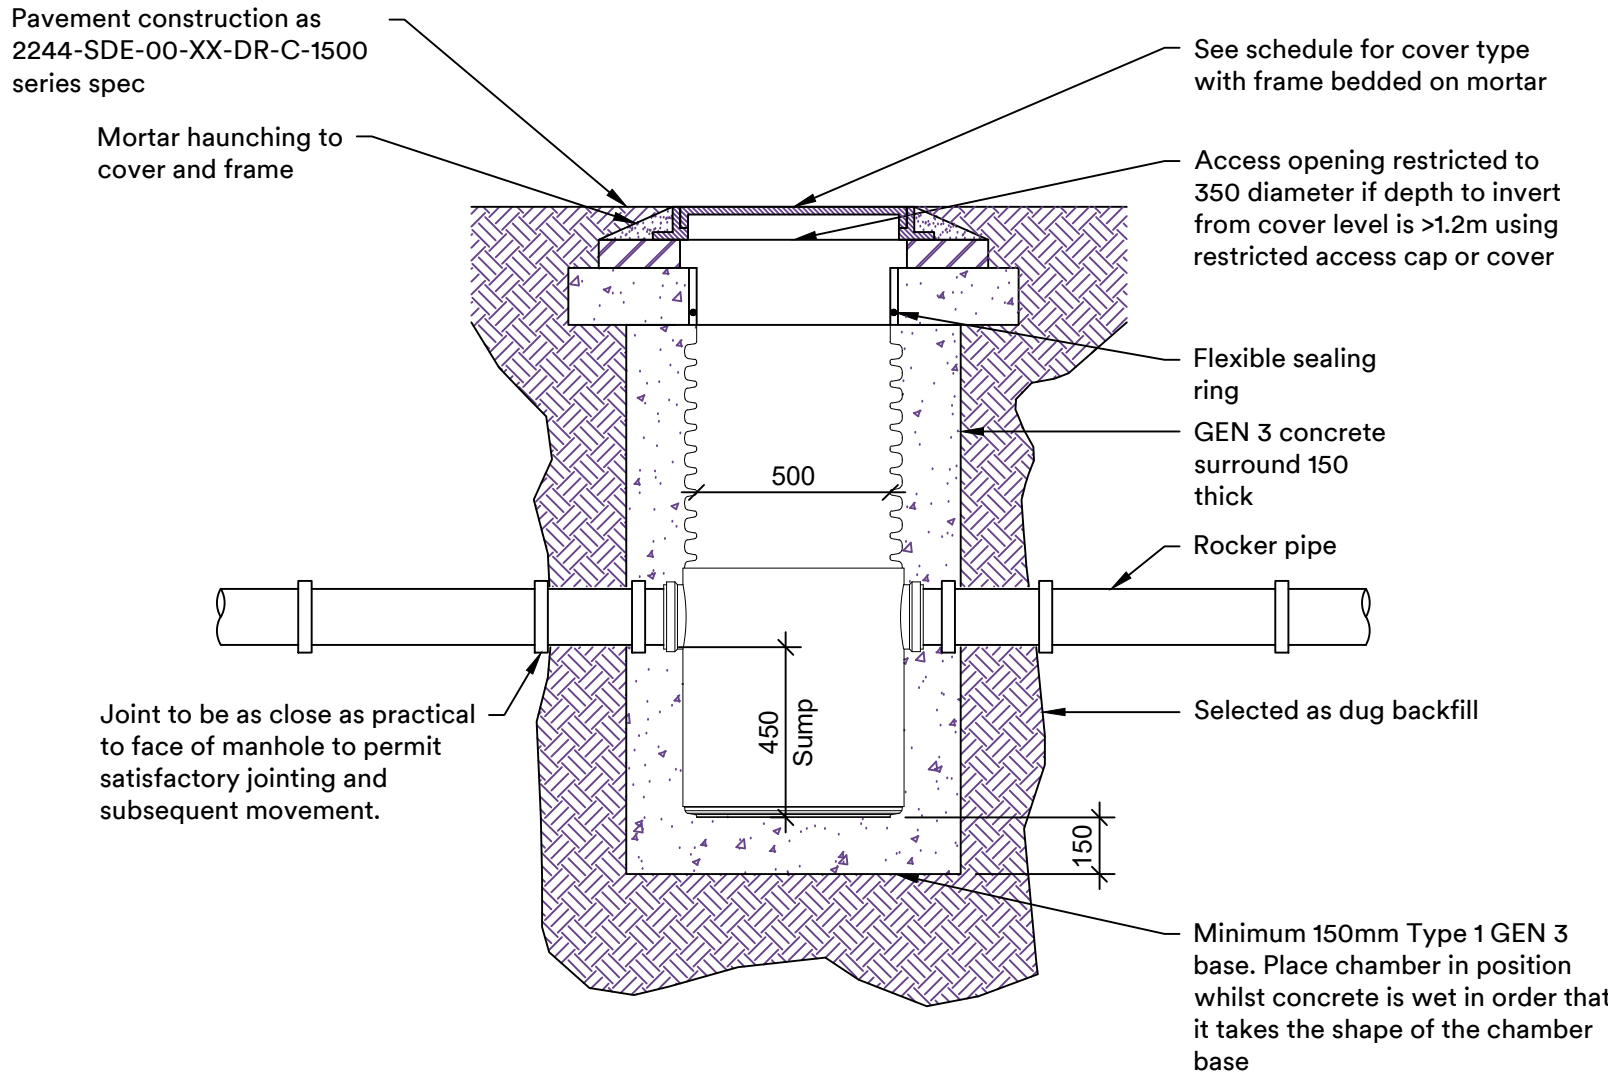

Type B

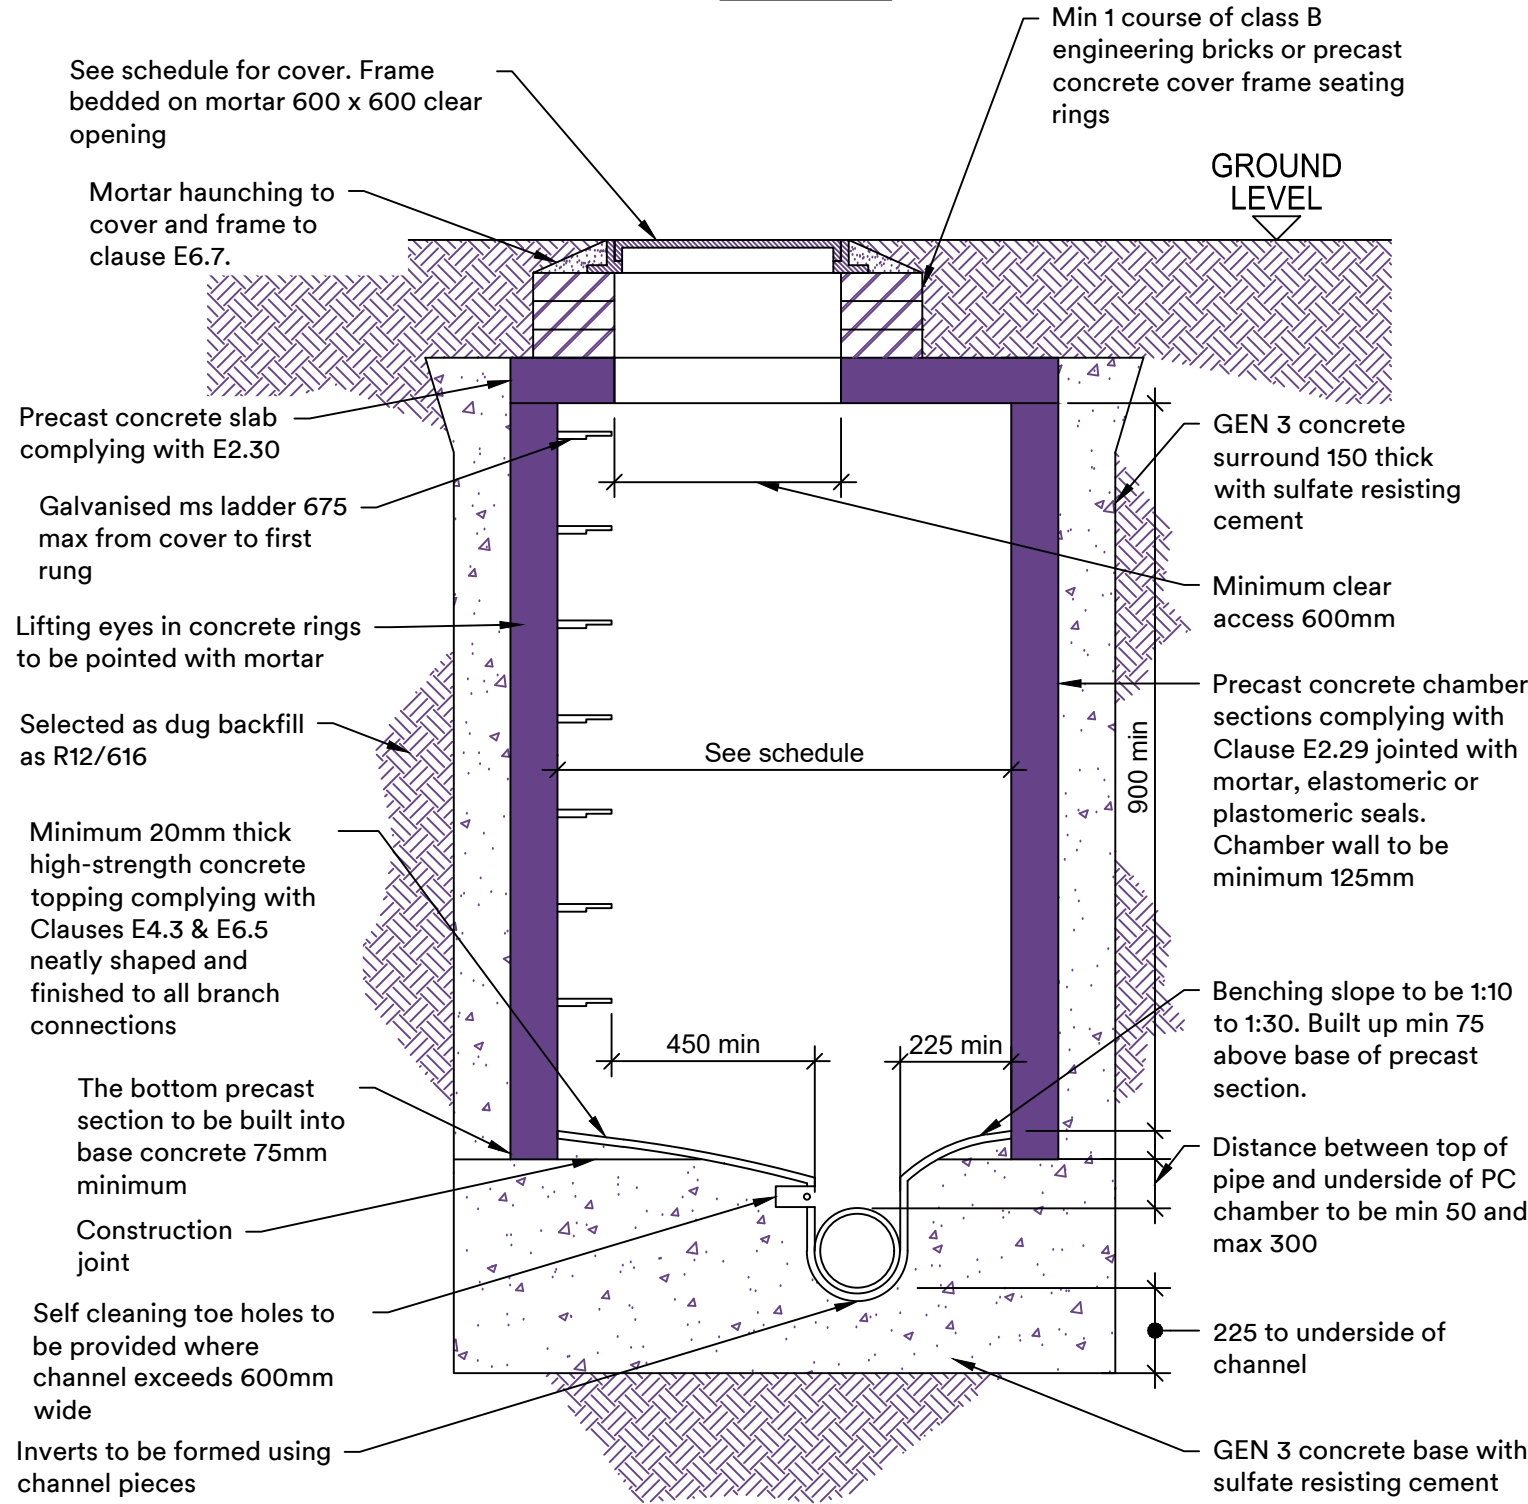

Type C

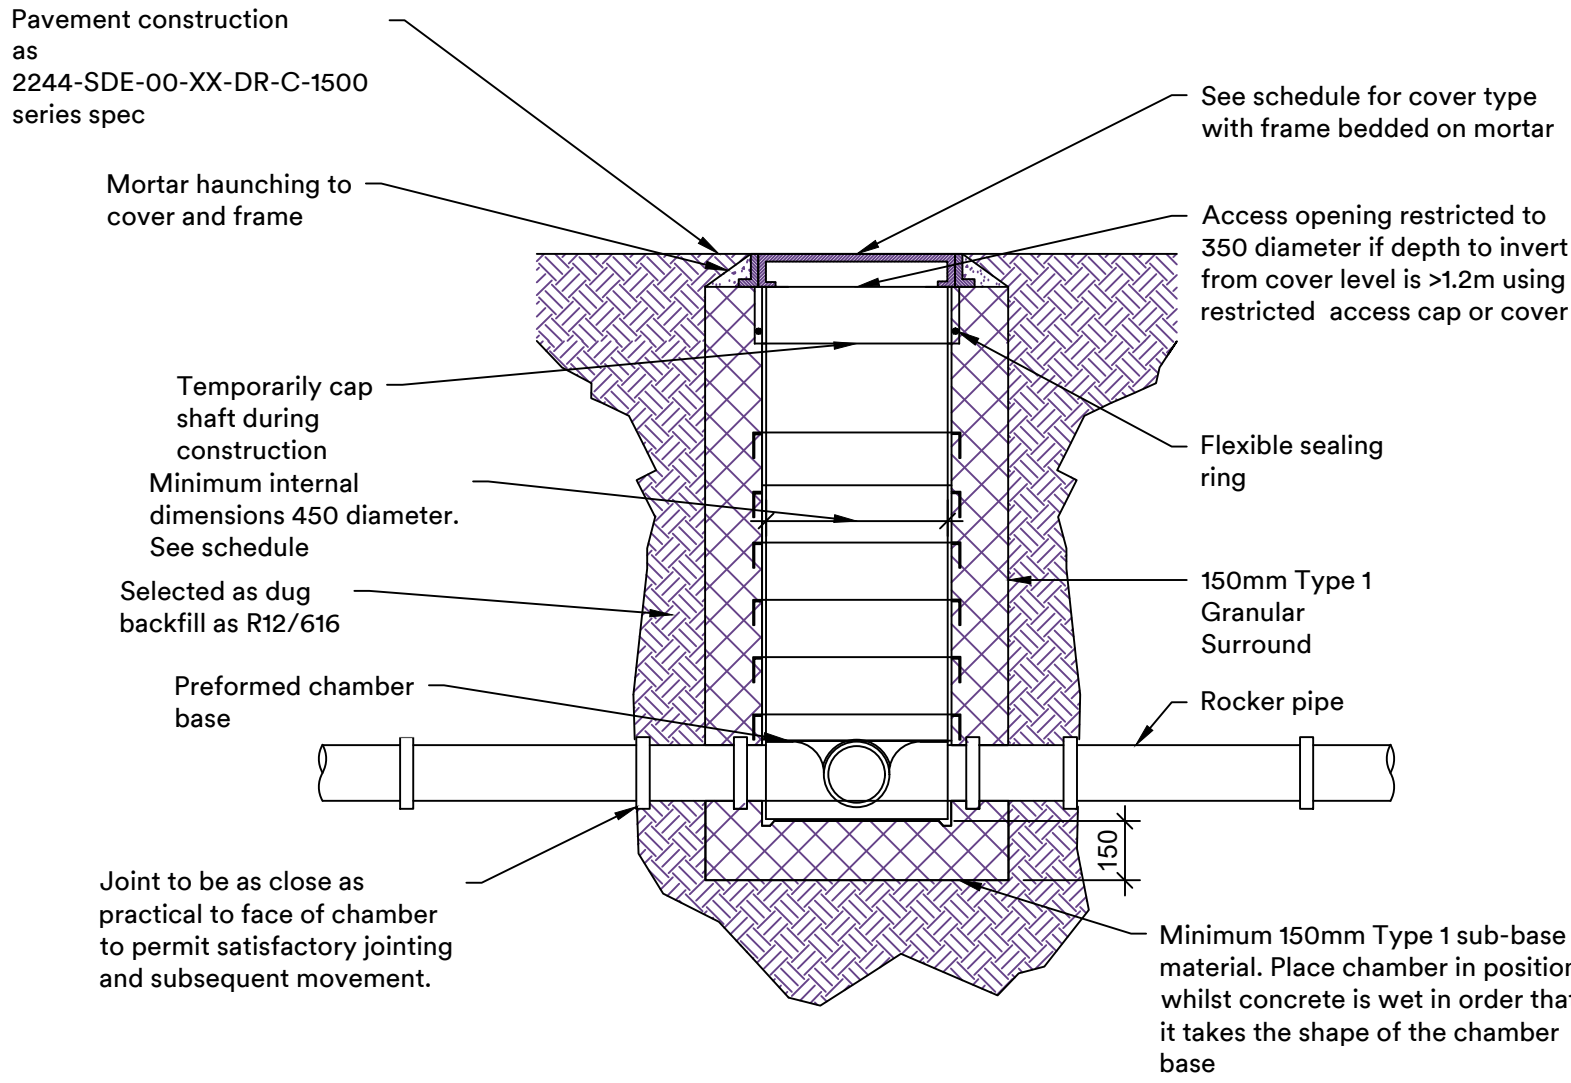

PLASTIC INSPECTION CHAMBER - CATCHPIT

FOR CHAMBERS IN :-

- DOMESTIC DRIVEWAY (B125)
- NON-HEAVY TRAFFIC

TYPE B MANHOLE - SECTION

RIGID CONSTRUCTION WITH CONCRETE SURROUND
DEPTH TO SOFFIT: 1.5m to 3.0m
SEE SCHEDULE FOR DIMENSIONS.

PLASTIC INSPECTION CHAMBER

FOR 450 DIAMETER CHAMBERS IN :-

- SOFT LANDSCAPING, PEDESTRIAN (A15) AREAS UP TO 3.0m DEEP
- DOMESTIC DRIVEWAYS (B125) AREAS UP TO 1.0m DEEP

C01 19/03/2025 Issued for Construction HG LH CJ

Rev Date Amendment Dra Rev App

S4
Suitable for stage approval

Worcester Close
SDE2244

Proposed Drainage Details
Sheet 1


Drawn
HG Status
Construction

Reviewed
LH Date
19/03/2025


Approved
CJ Scale
1:20 at A1

2244-SDE-ZZ-XX-D-C-1500 S4 C01


Project Originator Volume Level Type Rule No. Status Revision

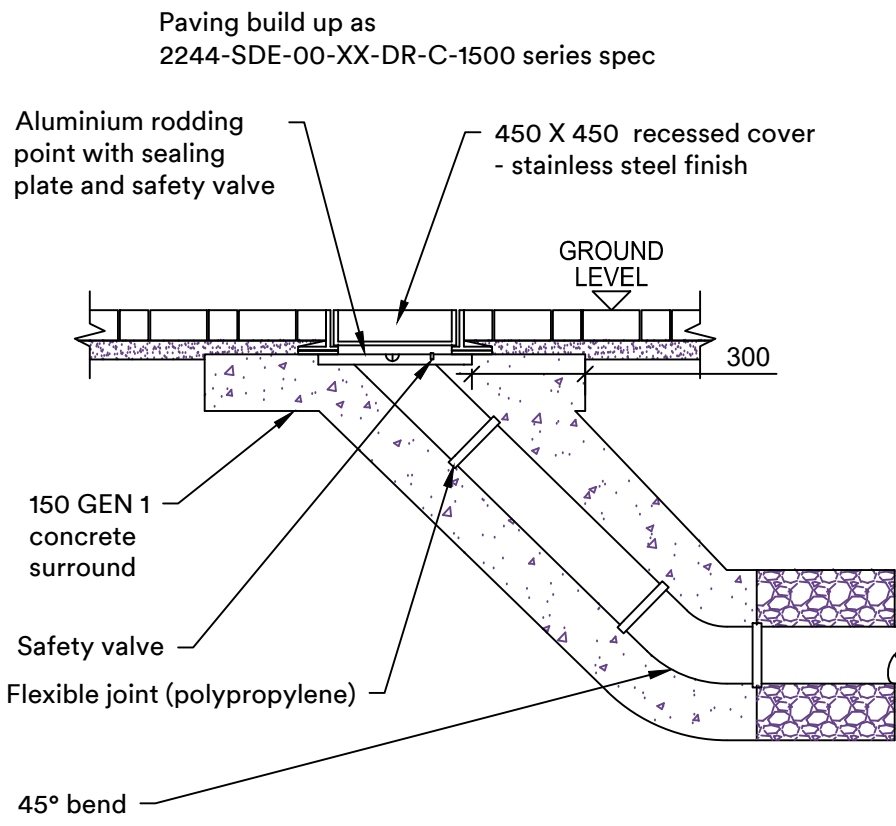

RECESSED RODDING EYE

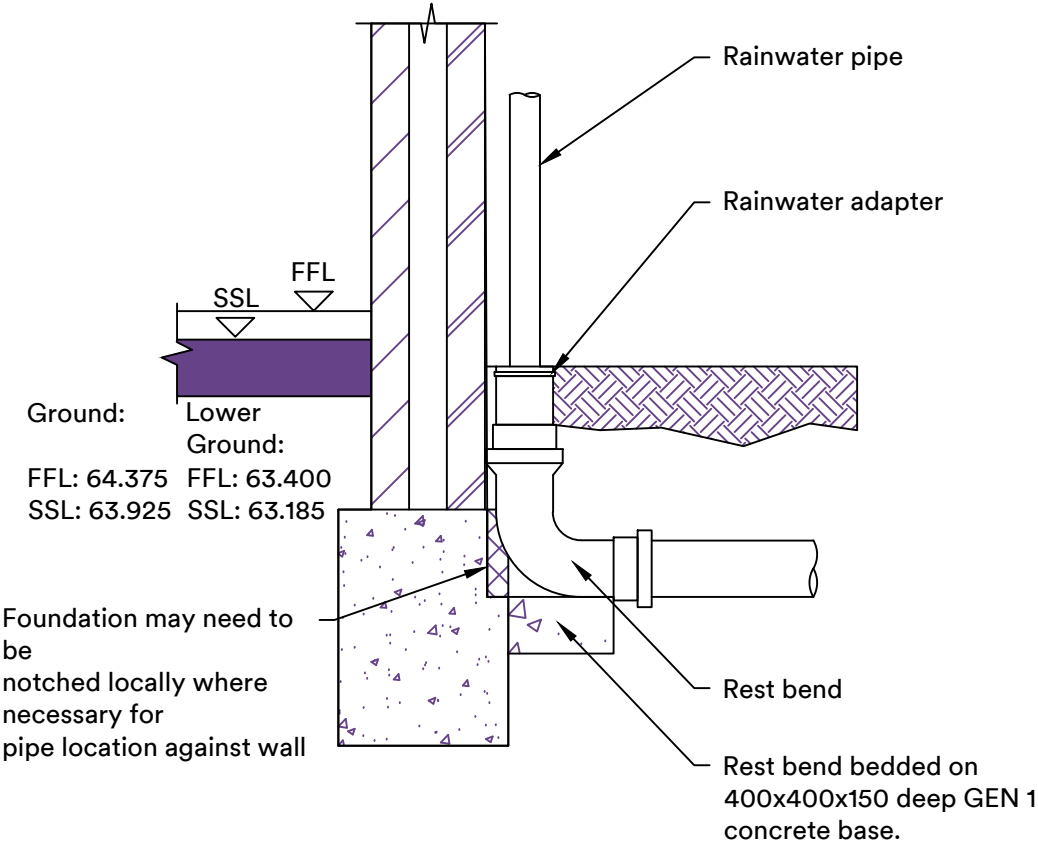

RAINWATER DOWN PIPE TO DRAIN (SURFACE WATER SYSTEM)

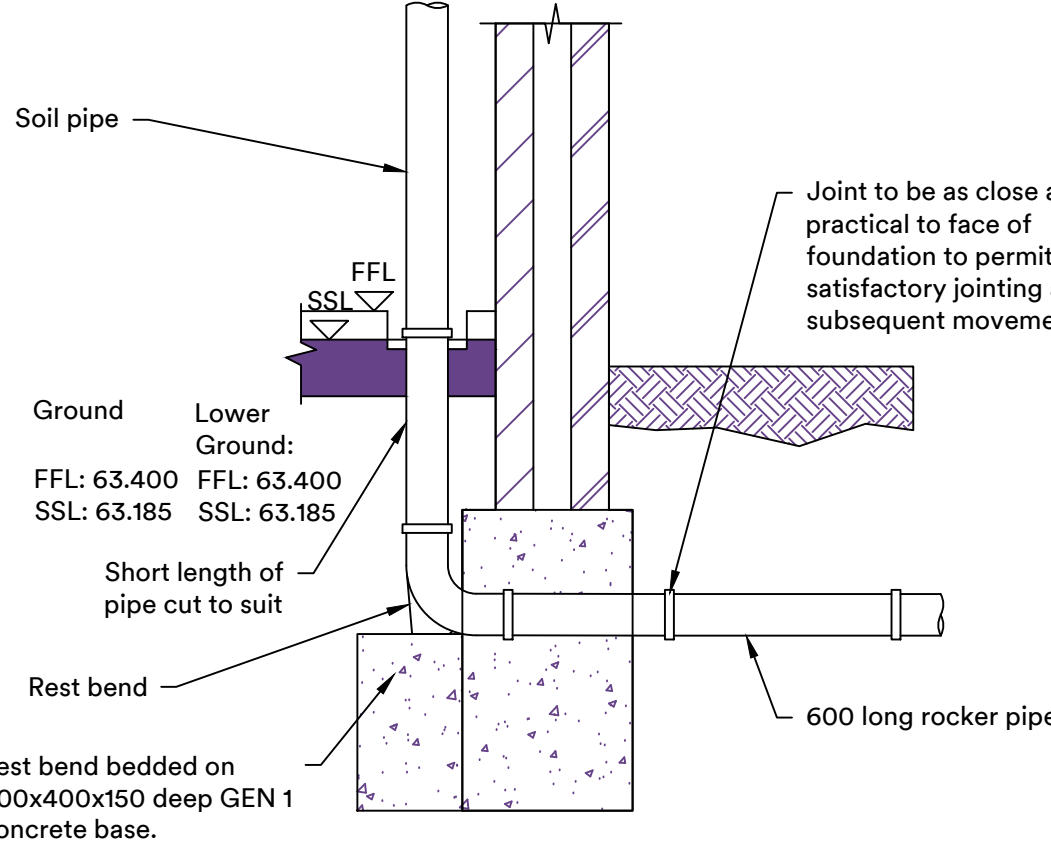

TYPICAL SOIL VENT PIPE/STUB STACK/WC DETAIL